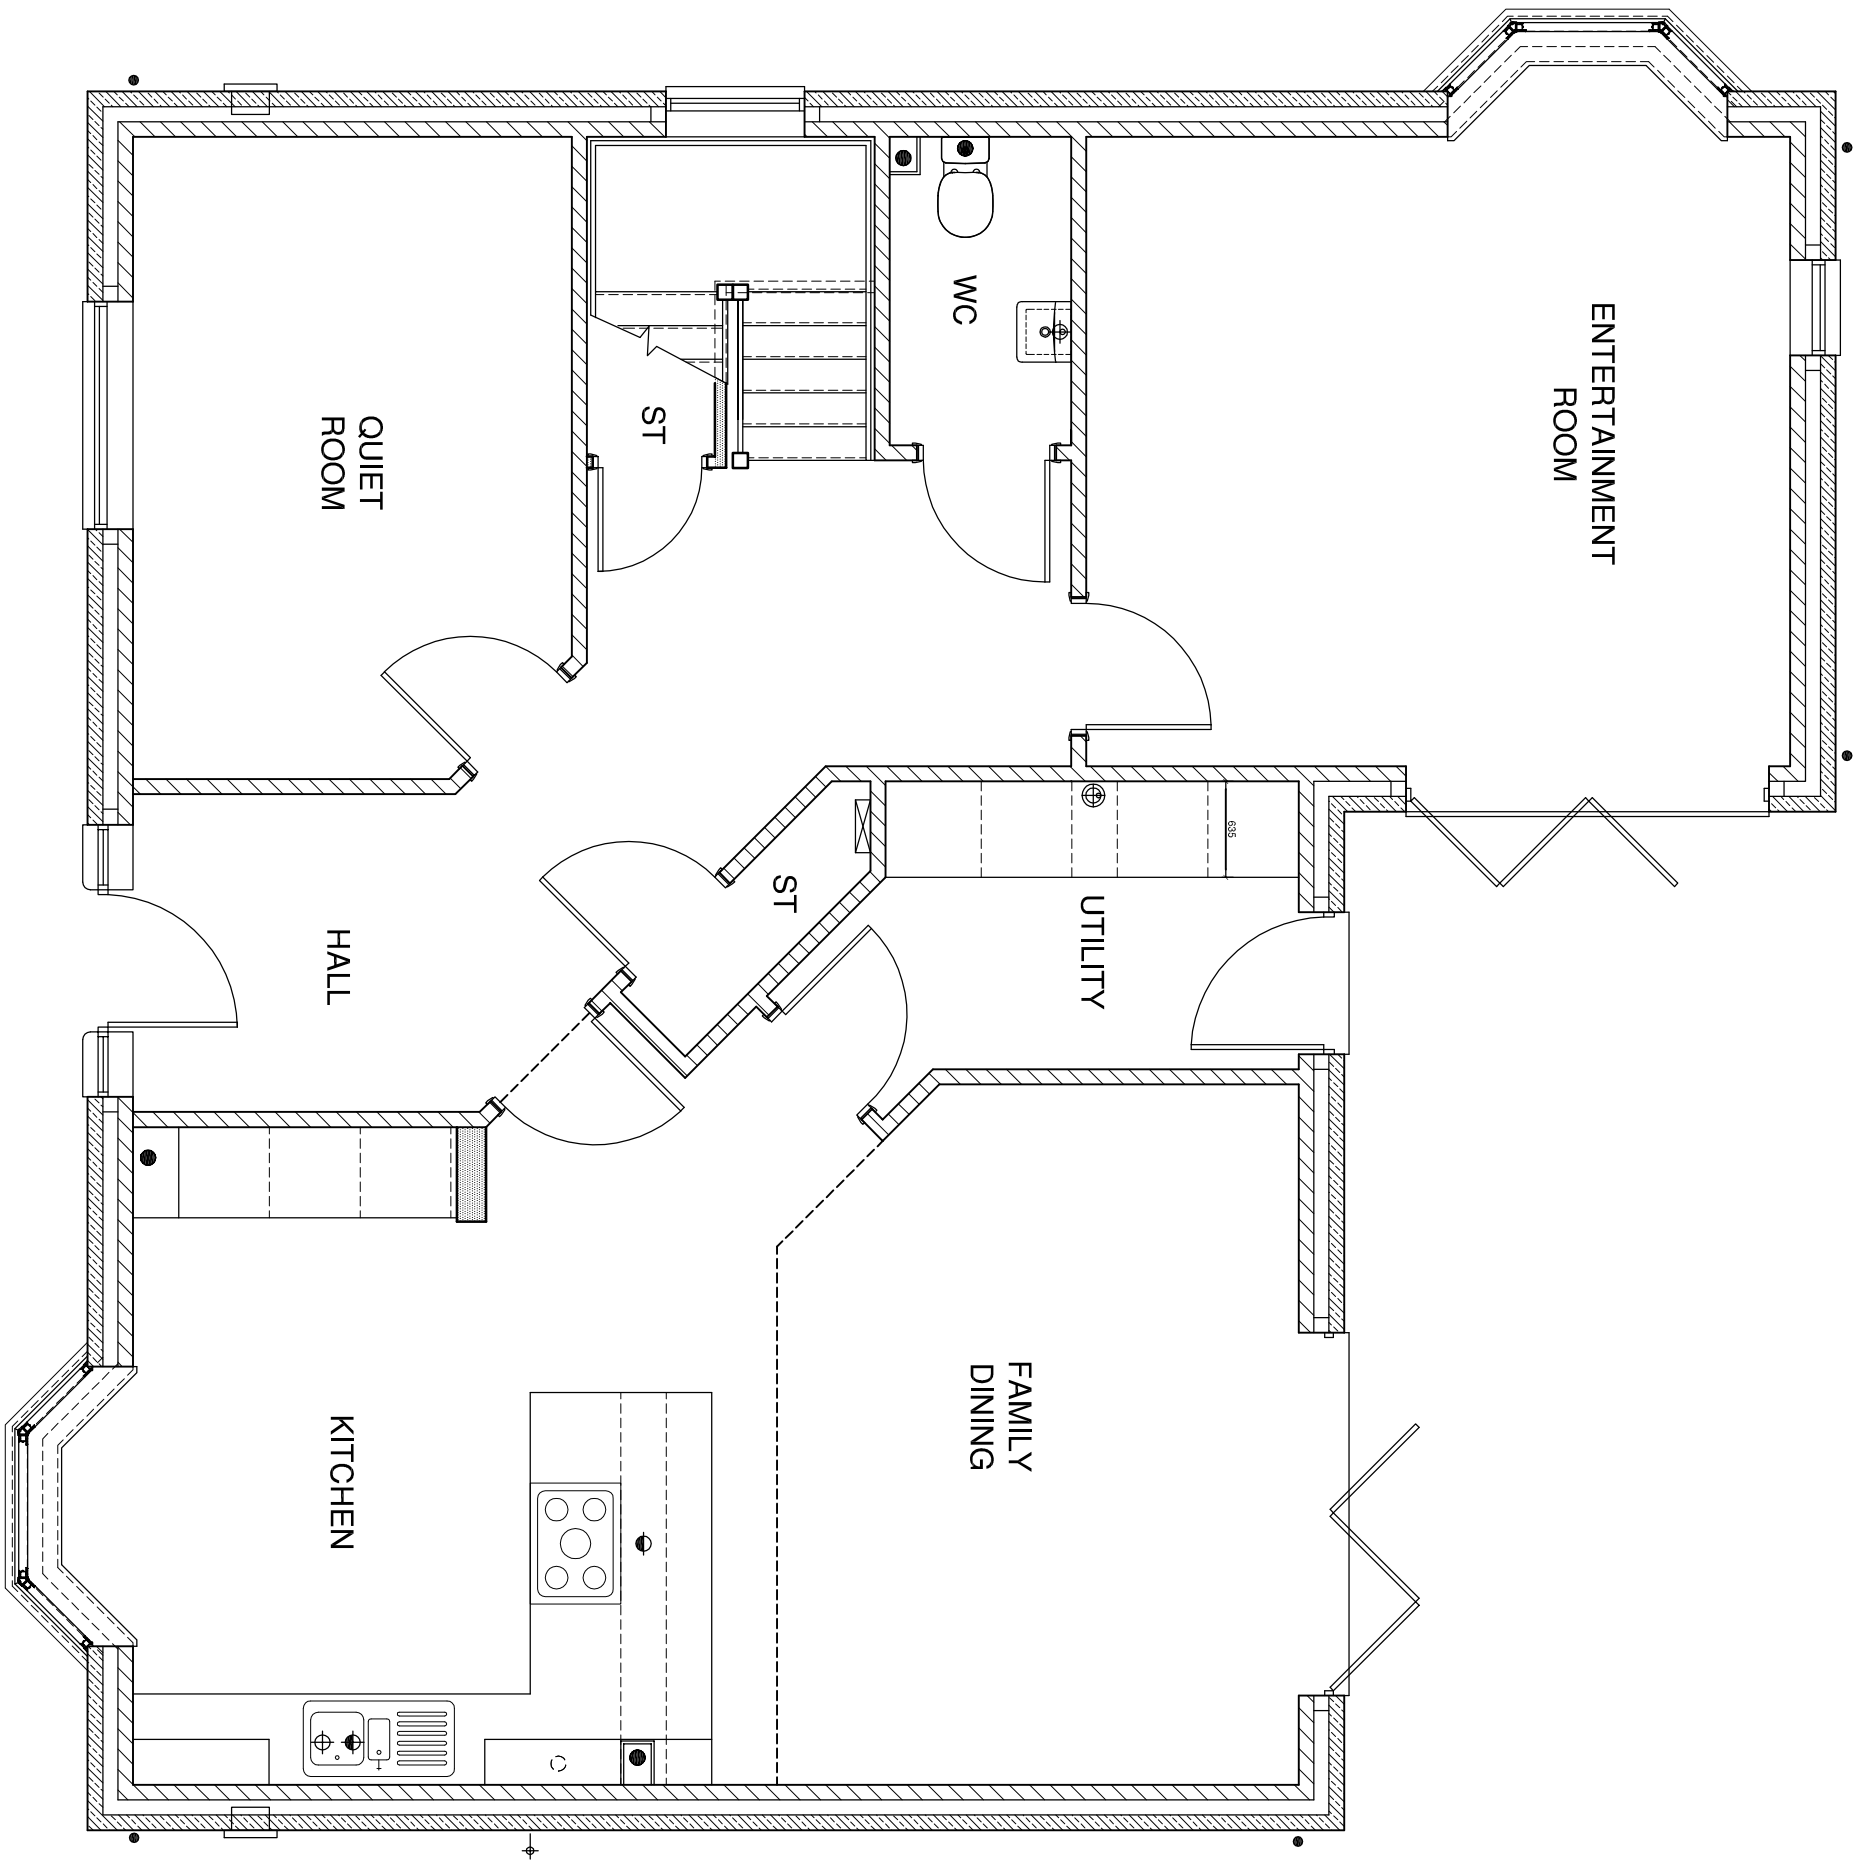


Date	Description
10/02/16	Layout updated

Rev C

House Type
PS-Type-E 2112 sq/ft

Drawing Title
Ground Floor - marketing

Site
Pensitone

4100 Park Approach
Thorpe Park
Leeds
LS15 8GB

0113 3970437
www.duchyhomes.co.uk

Duchy Homes

Scale @ A3	1:50	Date	19/08/15
Drawn	MF	Checked	
Drawing No.	PS-Type-E-002	Rev.	C