


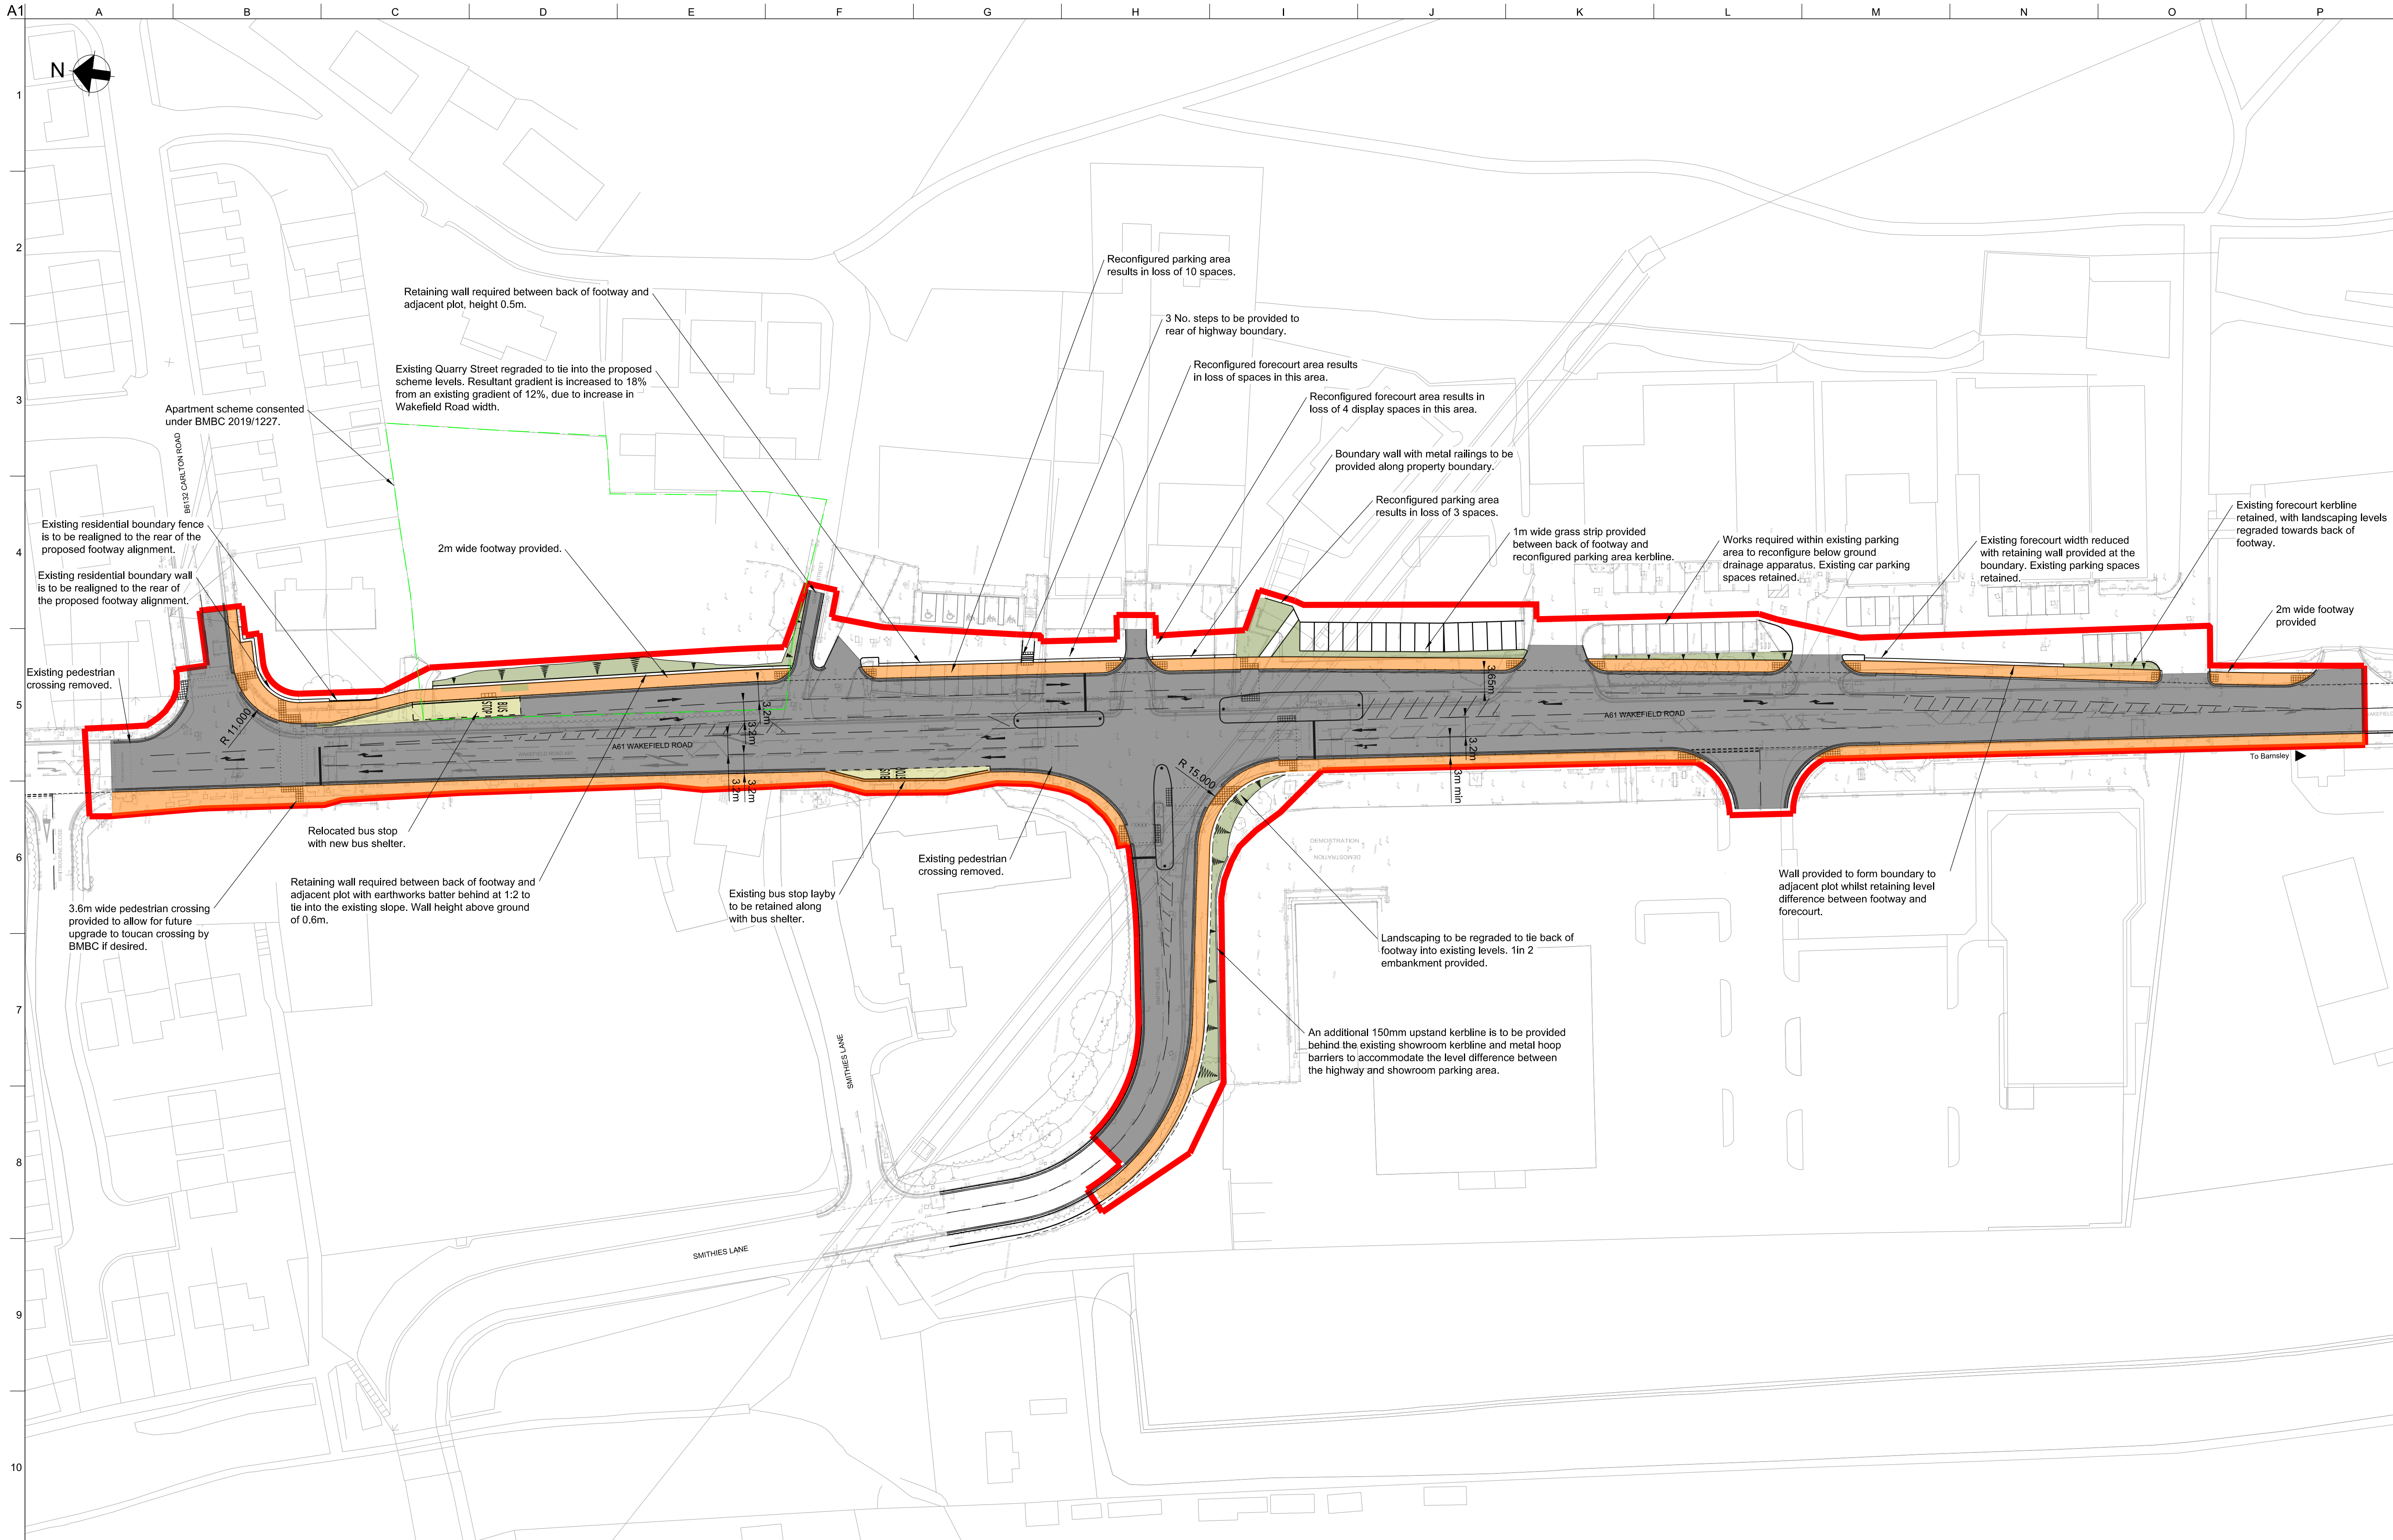

Key:

- Proposed carriageway
- Proposed bus stop
- Proposed footway
- Proposed landscaping
- Planning boundary
- Apartment scheme consented under BMBC 2019/1227.

P04	01/12/21	OM	HJ	CW
Issued for Planning				

P03	23/08/21	SM	HJ	CW
For Information				
P02	06/07/21	SM	HJ	CW
For Information				
P01	07/05/21	SM	HJ	CW
For Information				
Issue	Date	By	Chkd	Appd

ARUP

Admiral House, Rose Wharf,
78 East Street, Leeds, LS9 8EE
Tel +44(0)113 242 5498 Fax +44(0)113 242 8573
www.arup.com

Client
South Yorkshire Passenger
Transport Executive

Project Title
A61 Corridor

Drawing Title
Proposed Junction Improvements
Smithes Lane & Carlton Lane

Scale at A1	1:500
Role	Highways
Suitability	- S2 - Fit for information
Arup Job No	253511-00
Name	A61-ARUP-GY-XX-SK-CH-00021
Rev	P03