


ENTRANCE FEATURE

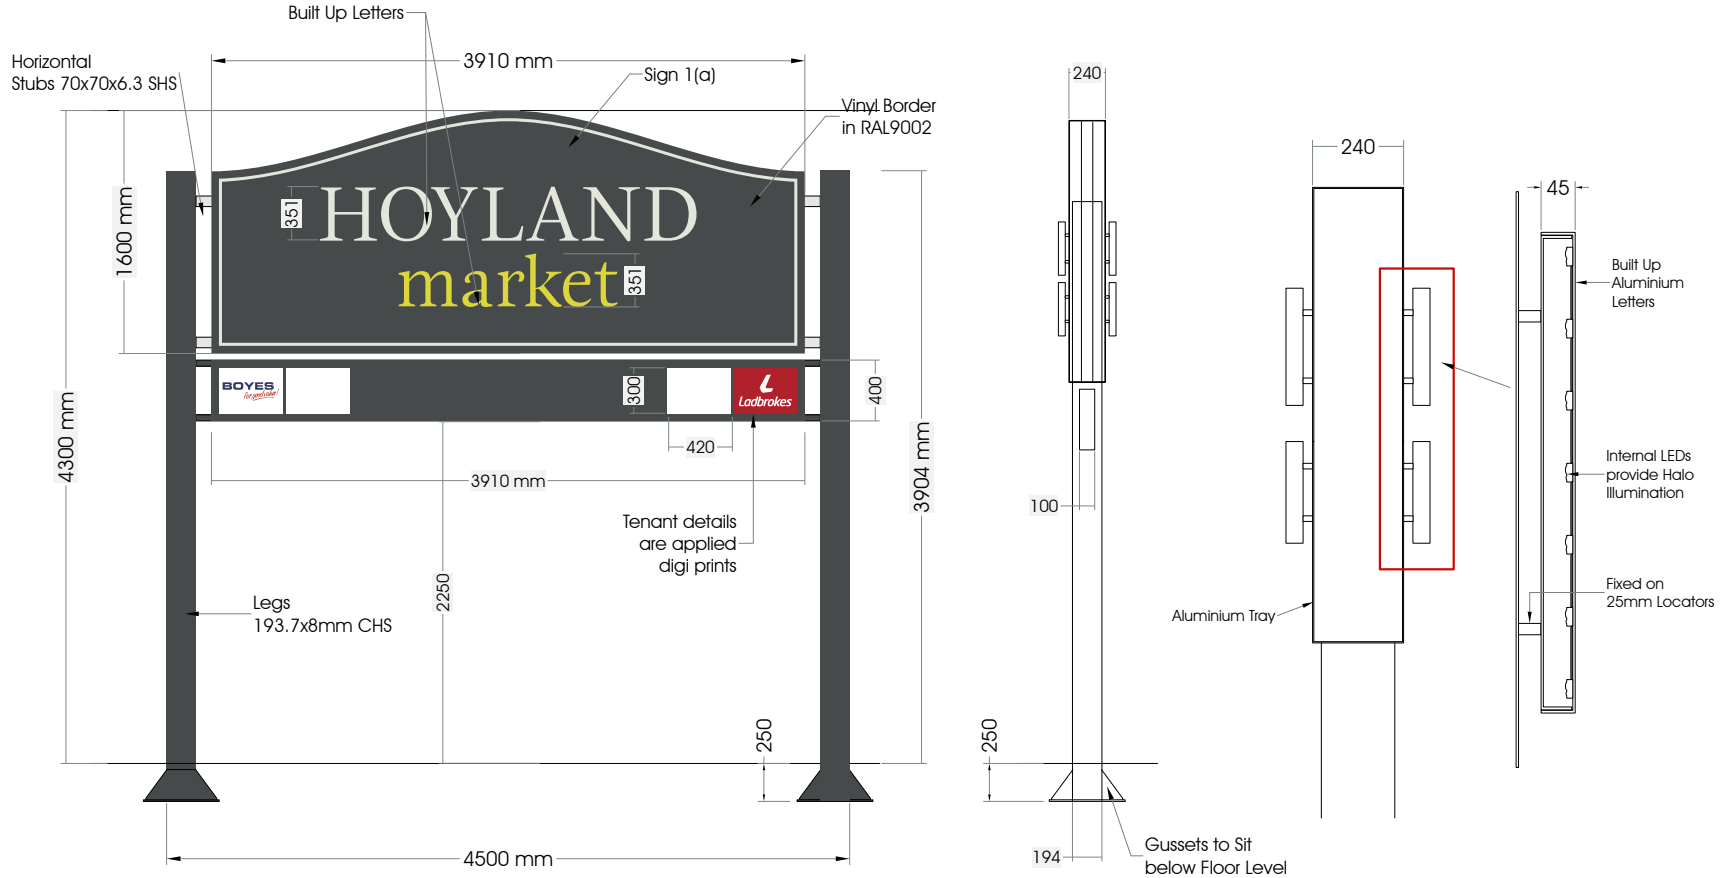

Sign Proposals

Sign 1(a)
Size: 3910 x 1600mm
Returns: 240mm
Fixing Lip: N/A

Description
1 no of folded aluminium double sided box, powder coated in RAL7016. Sign complete with built up halo illuminated 'Hoyland Market' letters, with 45mm returns. Hoyland wetsprayed in RAL9002, Market wetsprayed in P380 C.

Design is the same both sides.

Illumination Details:
Internal LED Halo Illumination to built up letters only.

Fixing Details:
Box mounted to 4no Steel Stubs to fit Totem structure.

Tenant Panel
Size 3910 x 400mm
Returns 100mm Overall
Folded aluminium trays wet sprayed into colour with applied vinyl tenant panels to the face.

This Drawing & information contained may not be copied or used without prior consent from Spencer Signs. Colour shown may not accurately match any colour references. Sizes in mm unless stated otherwise.