

proposed attached garage @ the side of

no 2c Windsor Street Thornescoe S63-0HB

for


Mr. A. Gollick

sheet no 1. site + location plans


" no 2. existing + proposed floor plans

" no 3. " + " elevations

scales 1:1250', 1:500m, 1:100m.

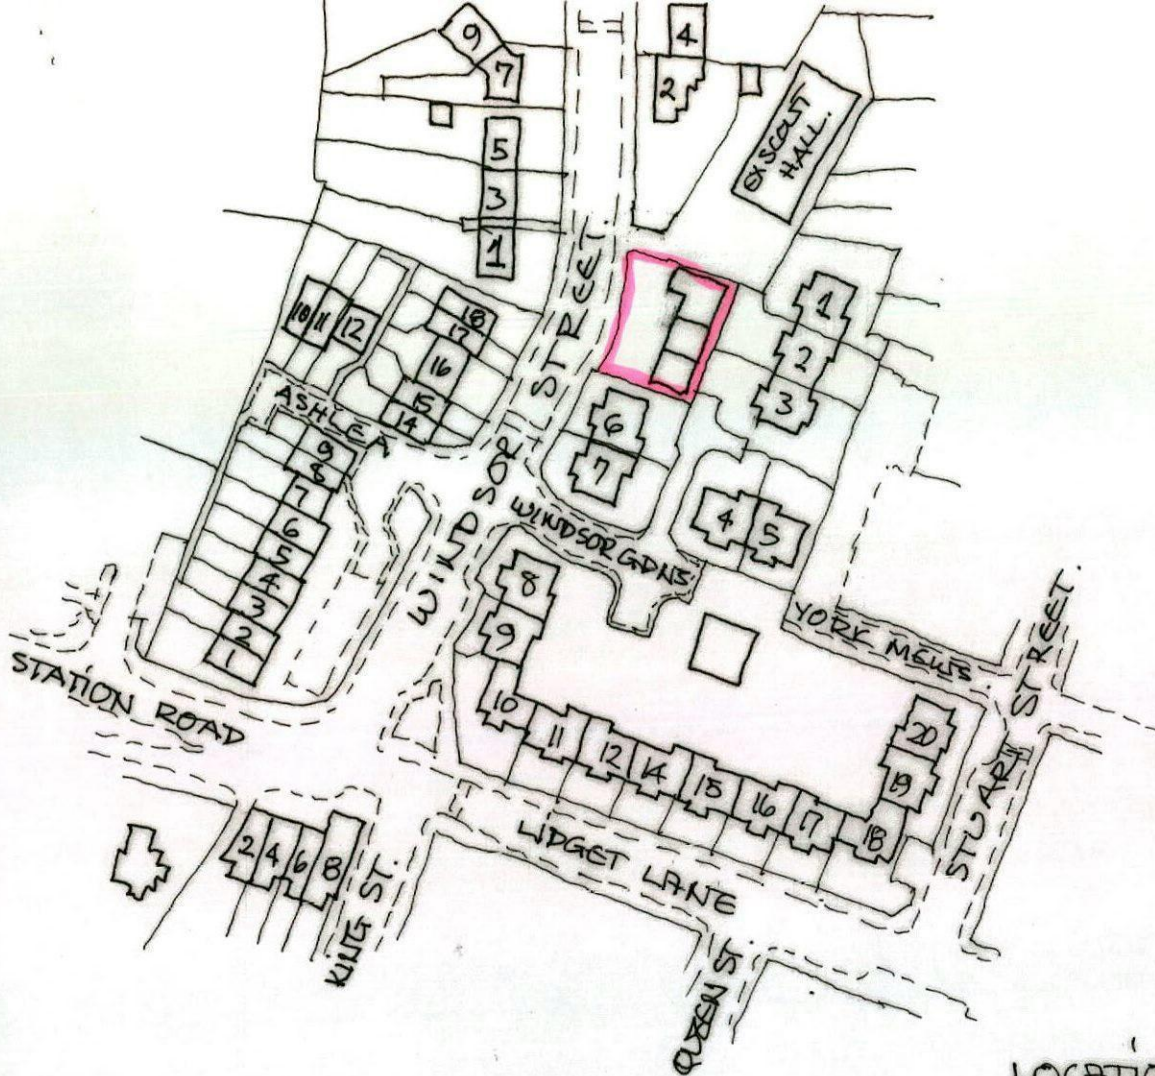


LOCATION PLAN.
SCALE 1:1250

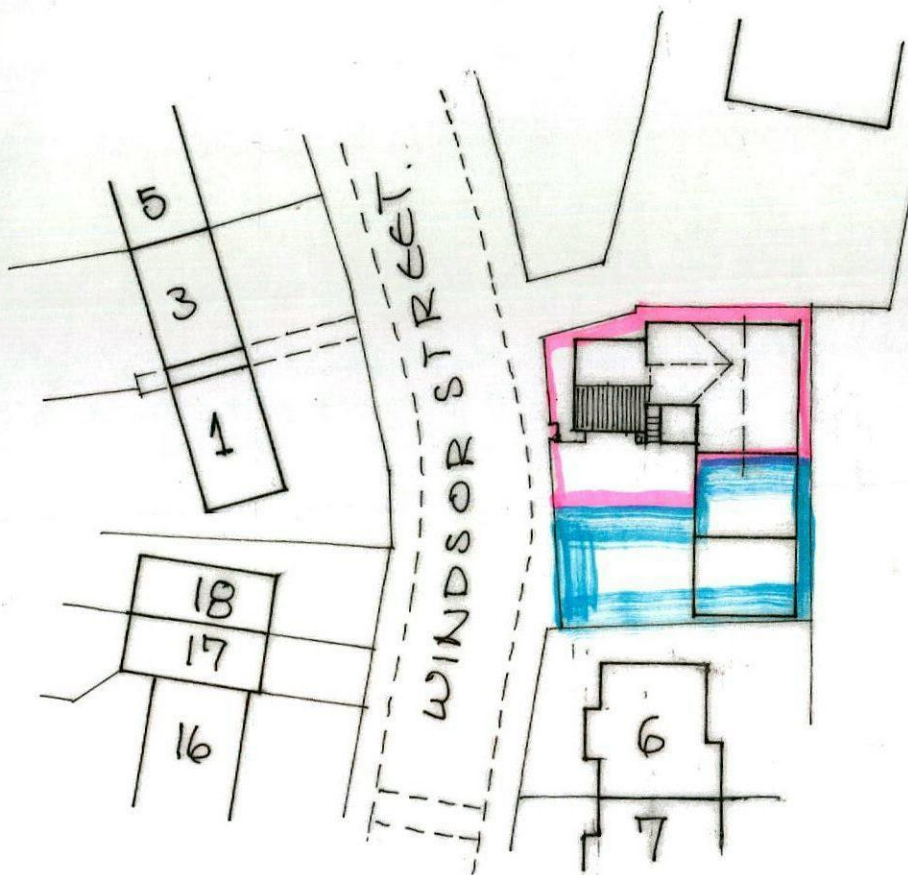


SITE PLAN @ 1:50M.


mr + mrs a. gollick no 2c windsor street
Thurnscott S63-OHB scale 1:100 metric.

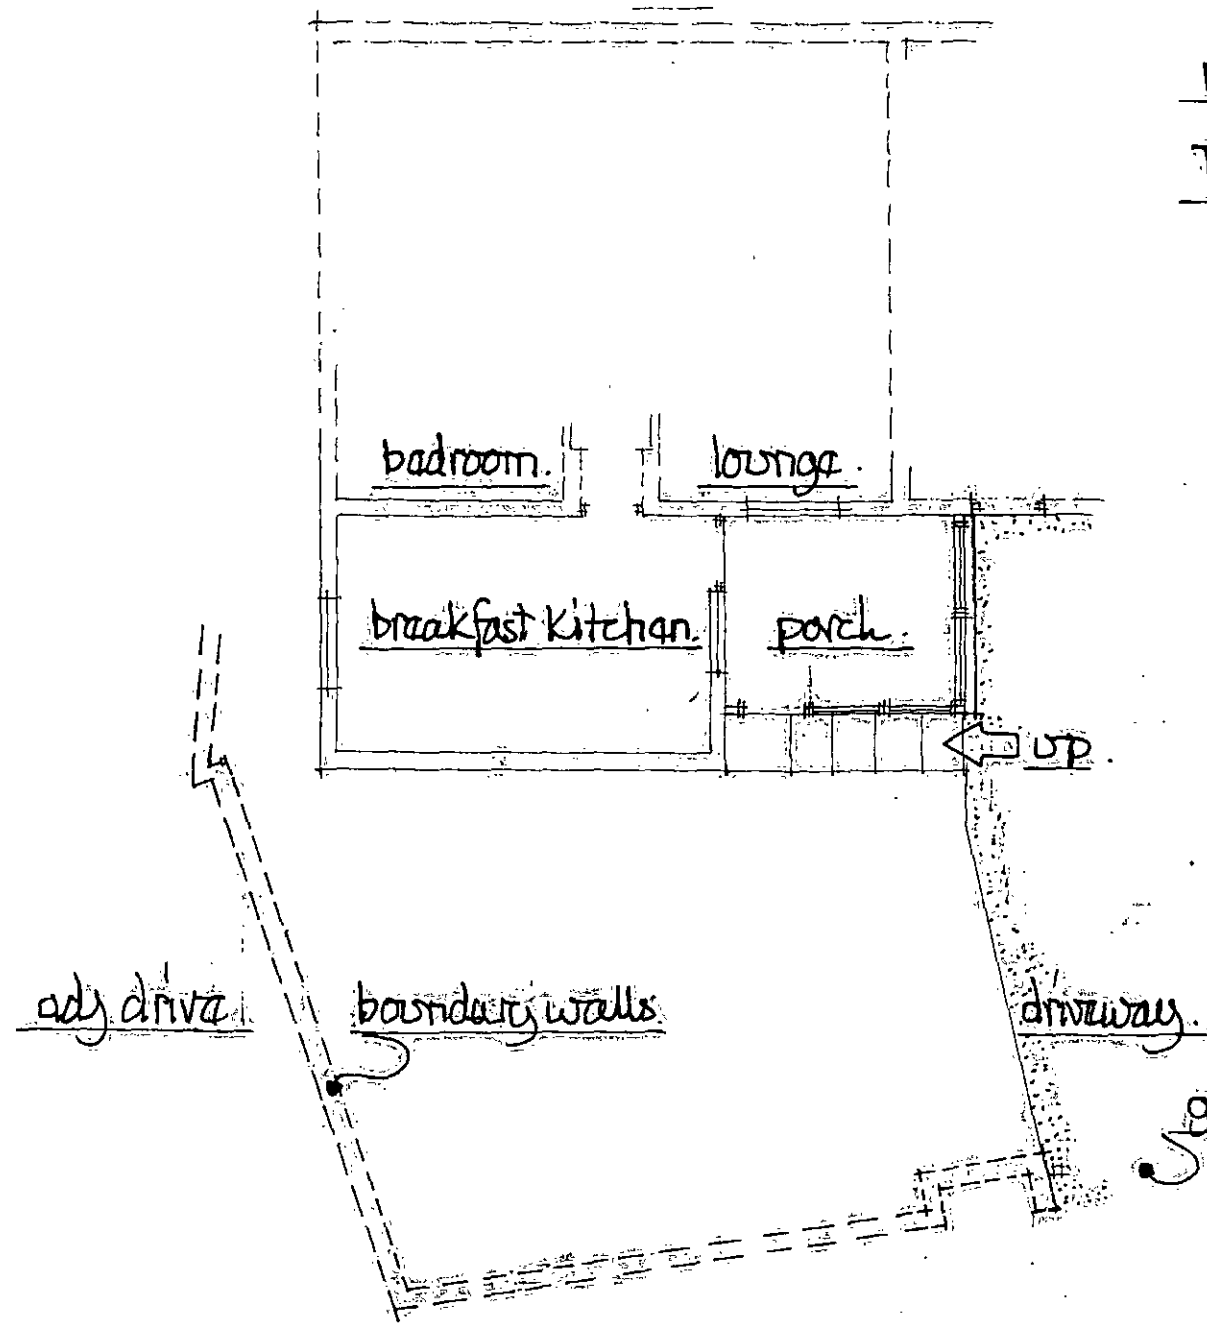

existing floor layout

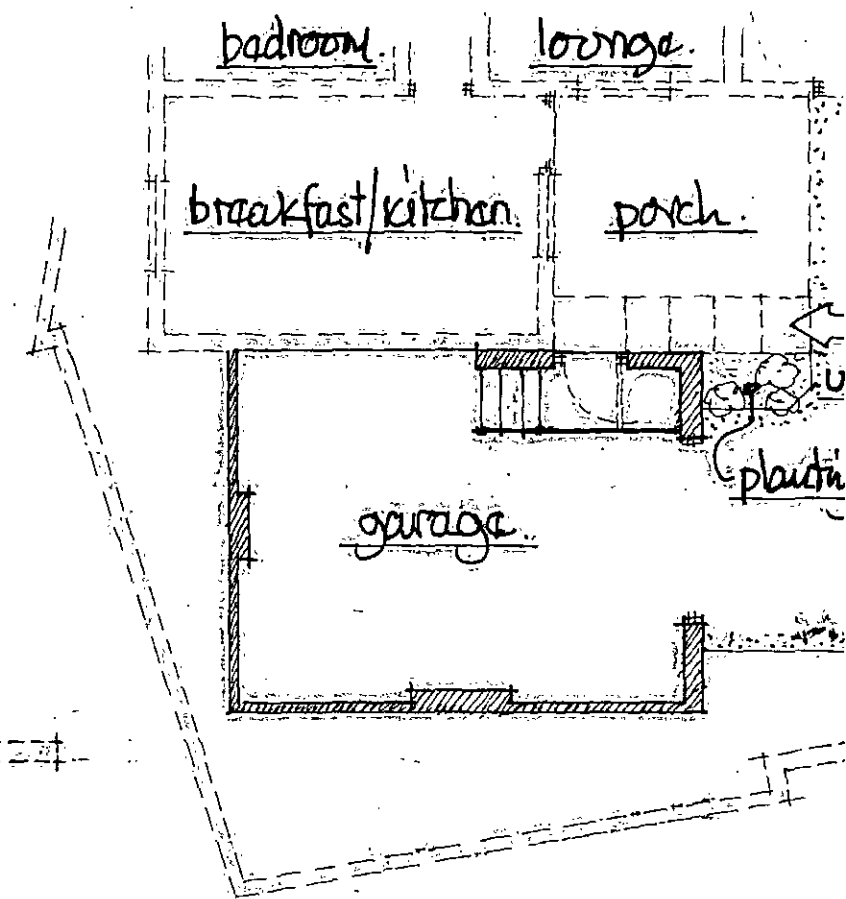


proposed layout

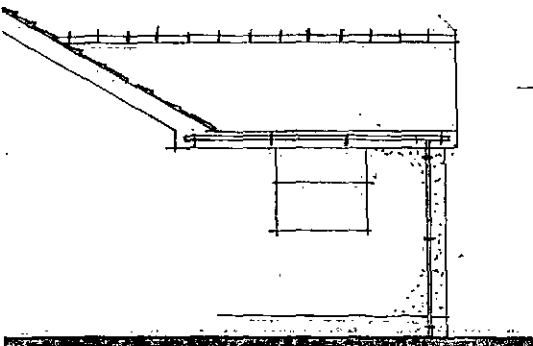

ex. side view from ex. south hall.




ex view from Windsor street.

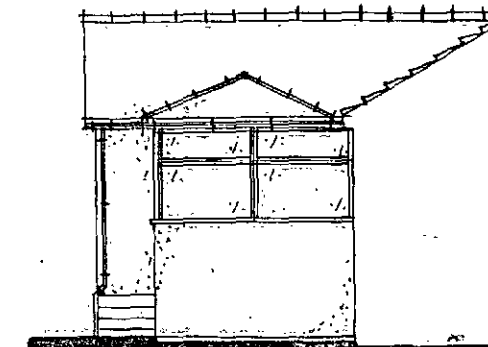


ex view from drive.


prop. side view from ex. south hall.

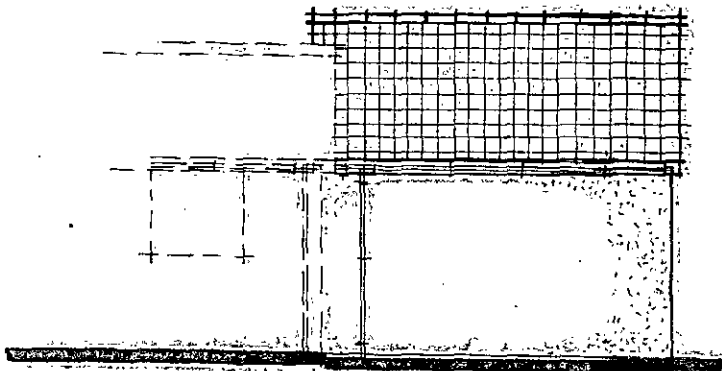

prop. view from Windsor street.

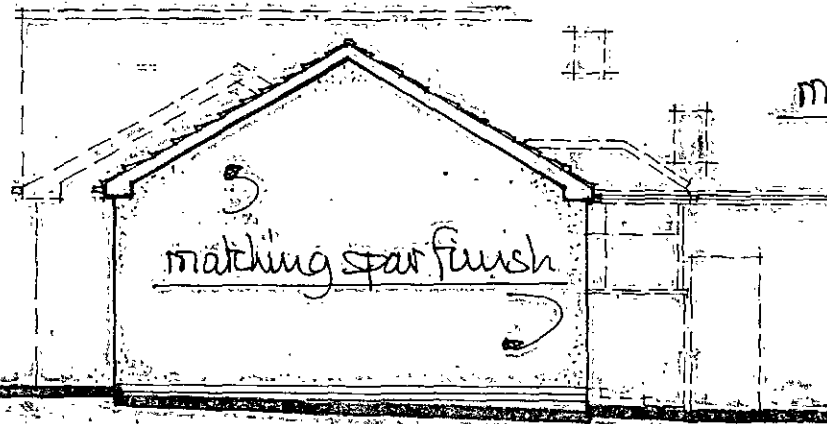

prop. view from drive.

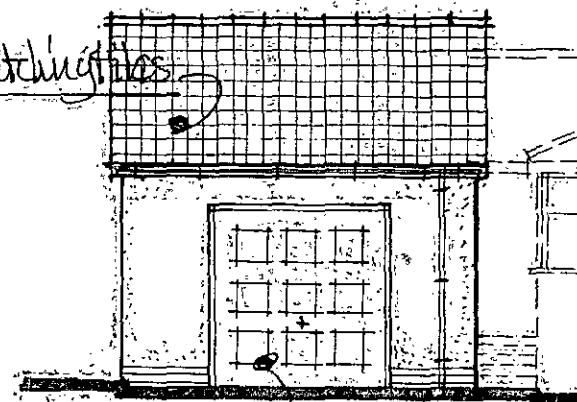

matching door to clients choice

* any electrical works to be undertaken by a person qualified under a competent persons scheme who shall provide a completion certificate for the local BCO *

scale 1:100m.