



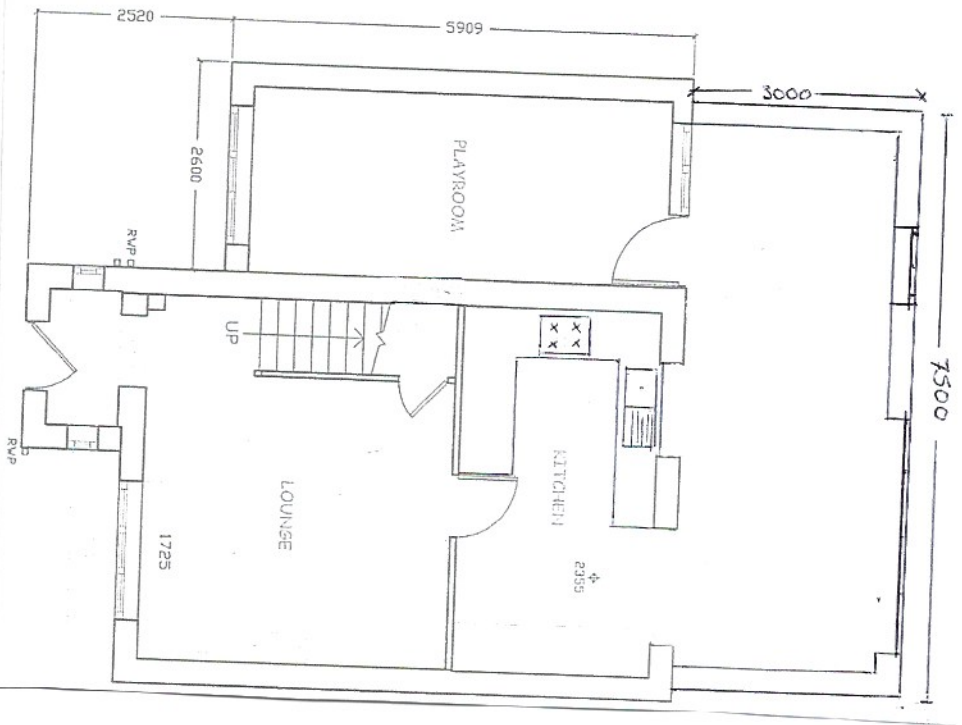


GROUND FLOOR
PROPOSED
1:160

Adj Property
(75)

REAR ELEVATION
PROPOSED

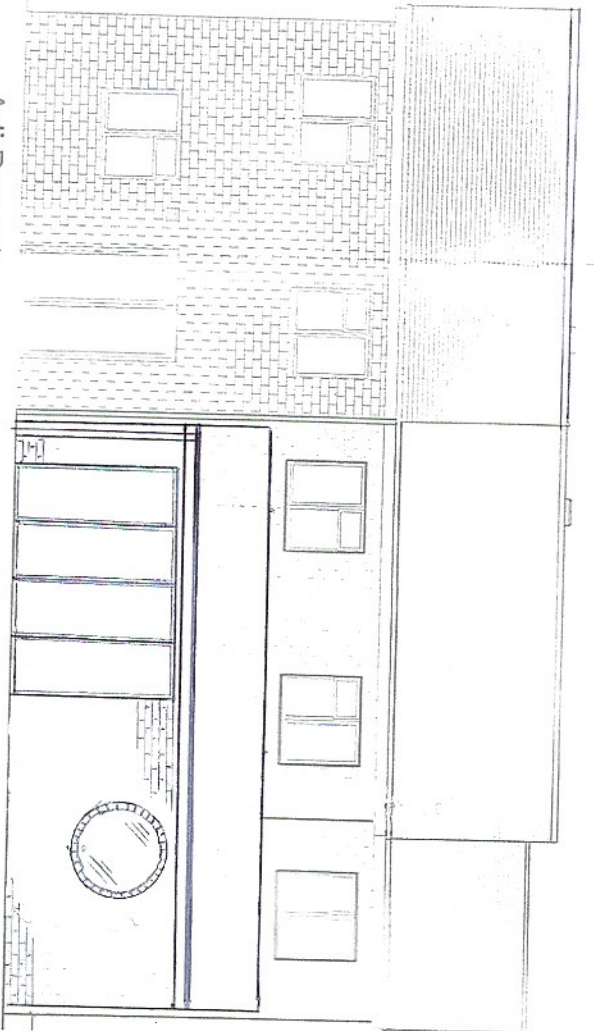

Adj Property
(79)

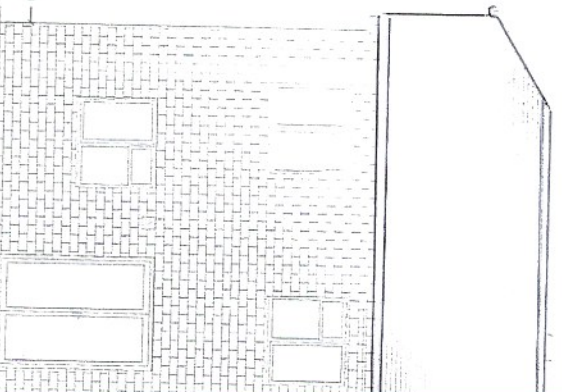

SIDE ELEVATION
PROPOSED

