




FRONT ELEVATION


SIDE ELEVATION

REAR ELEVATION


SIDE ELEVATION

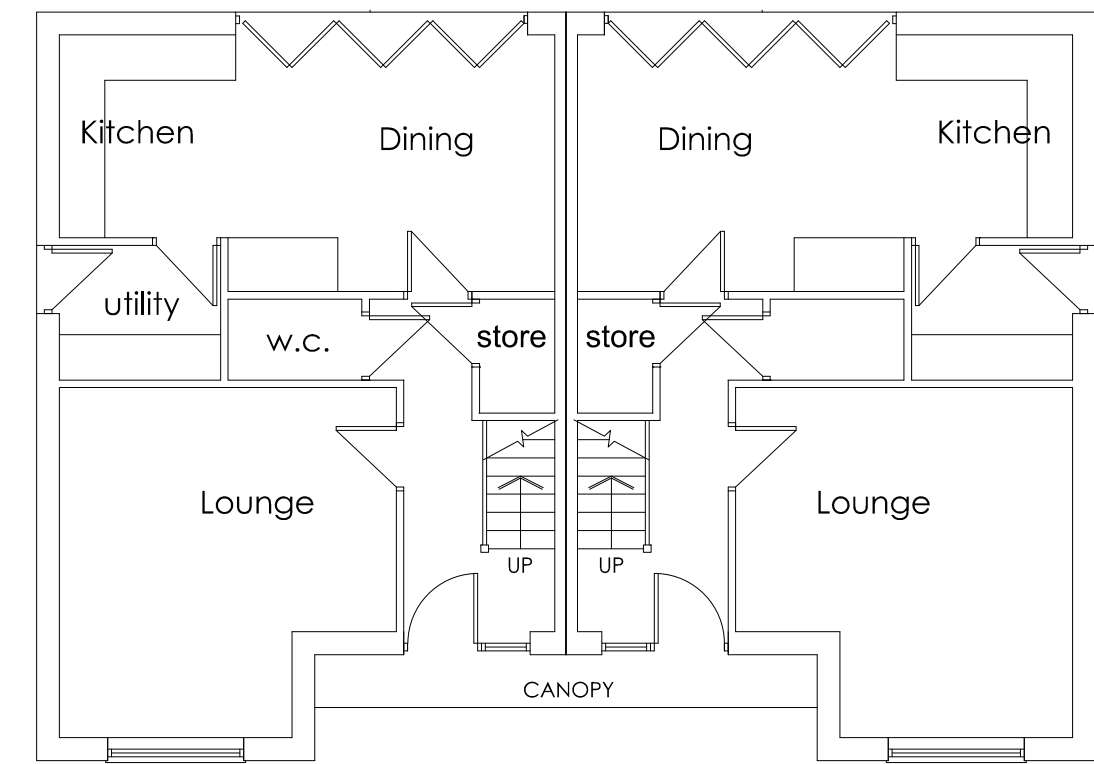

GROUND FLOOR PLAN

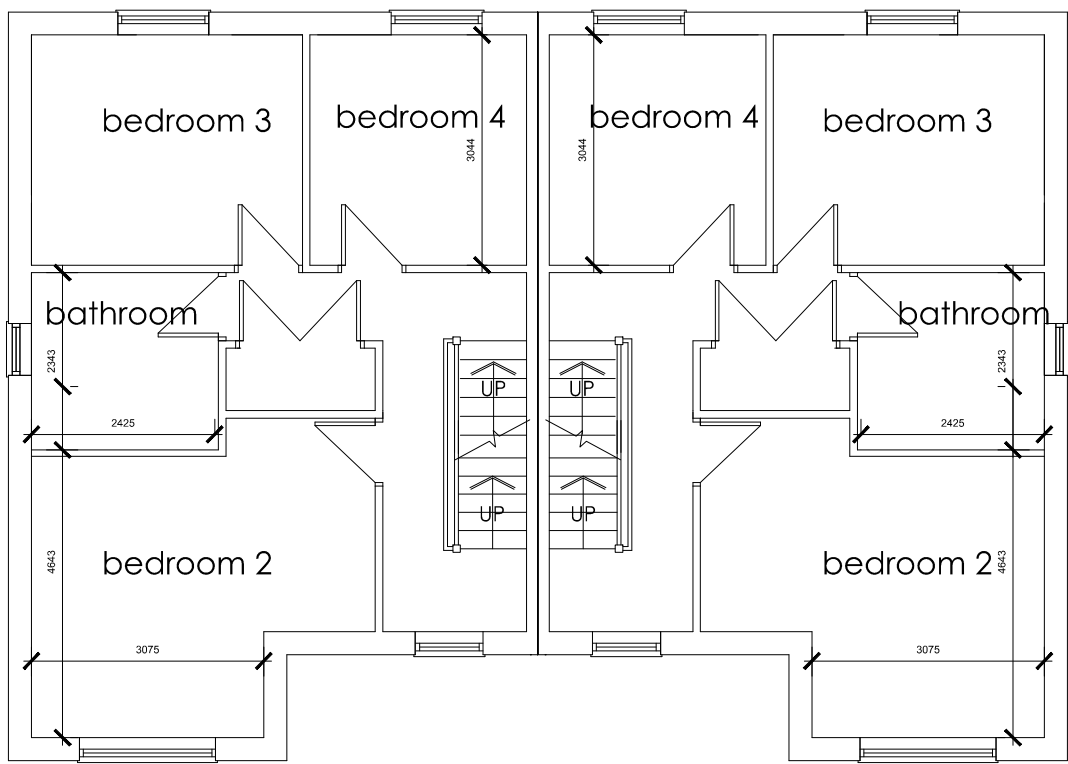

FIRST FLOOR PLAN

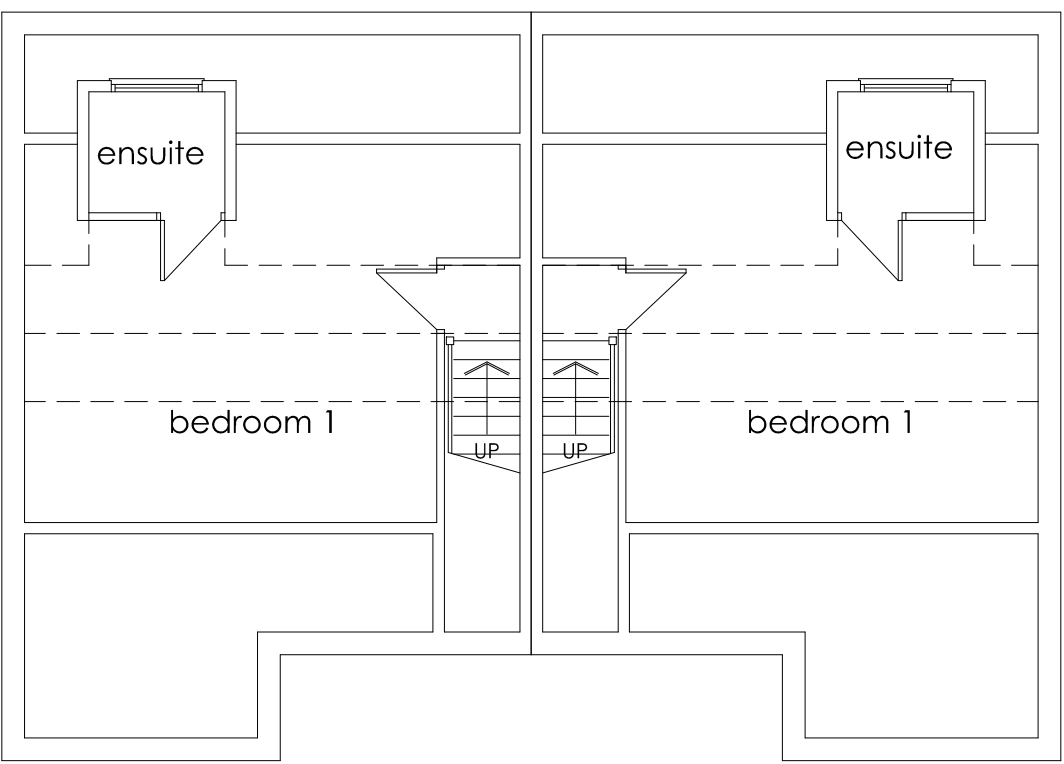

 White Agus PARTNERSHIP			OFFICE ONE, 34 VICTORIA ROAD, BARNLEY, S70 2BU			Phone: 01226 208482					
ARCHITECTURAL SERVICES						Email: info@whiteaguspartnership.co.uk Web: www.whiteaguspartnership.co.uk					
Project. RESIDENTIAL DEVELOPMENT AT WESTGATE, MONK BRETTON, BARNLEY						Client. BO HOMES (YORKSHIRE) LTD					
Drawing Title. PLANS AND ELEVATIONS PLOTS 1-4 SEMI DETACHED						Date. MAY 2021		Scale. 1:100@ A1			
						Ref. 20-264		Dwg. No. 05		Rev. A	
Date		Suffix		Description		Date		Suffix		Description	
01-06-21		A		BEDROOM ADDED							