


LAYOUT AS PROPOSED



LAYOUT AS EXISTING

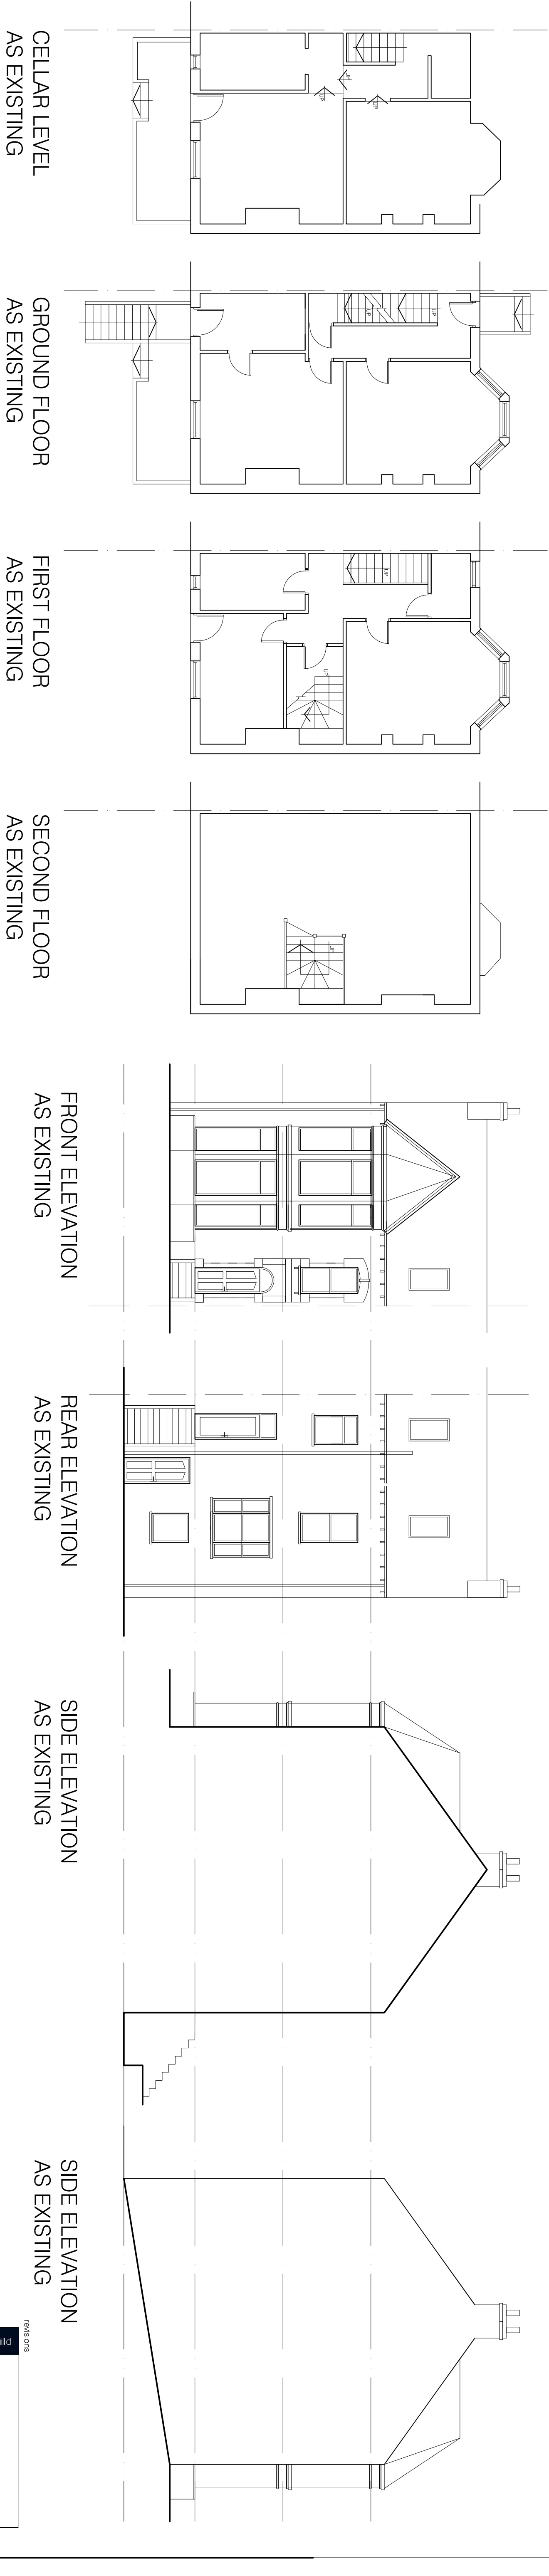