

HAZARD IDENTIFICATION

POTENTIAL HAZARDS OF WHICH THE CONTRACTOR SHOULD BE AWARE ARE MARKED ON THE DRAWING USING THE FOLLOWING SYMBOL.



1

HAZARD 1 - WORK AREA:-

DANGER TO STAFF AND PATIENTS BY WORKS OVERLAPPING WITH LIVE AREAS i.e. MAIN HOSPITAL CORRIDOR. CONTRACTOR TO IMPLEMENT EFFECTIVE SEGREGATION BY SCREENING MAIN WORKING AREA AND RESTRICTING MOVEMENTS OUTSIDE SCREENED AREA.



2

HAZARD 2 - EXTERNAL AREAS:-

CONTRACTOR TO BE AWARE THAT AT ALL TIMES THE EXTERNAL AREAS OF THE HOSPITAL WILL BE IN USE BY STAFF AND PATIENTS. CONTRACTOR TO IMPLEMENT EFFECTIVE SEGREGATION OF THE WORKING SITE BY SCREENING MAIN WORKING AREA AND RESTRICTING MOVEMENTS OUTSIDE SCREENED AREA.



3


HAZARD 3 - EXISTING UNDERGROUND SERVICES:-

CONTRACTOR TO BE AWARE THAT EXISTING UNDERGROUND SERVICES EXISTING IN THE VICINITY OF THE EXTENSION WORKS. FOR FURTHER DETAILS SEE M+E ENGINEERS DETAILS.



GENERAL HAZARD - ASBESTOS:-

THE CLIENT HAS HAD A SPECIALIST CONTRACTOR IN TO THE WORKING AREAS TO CARRY OUT THE NECESSARY ASBESTOS REMOVAL WORKS. THE CONTRACTOR IS TO TAKE CARE HOWEVER DURING DEMOLITION AND IMMEDIATELY REPORT ANY MATERIAL WHICH IS SUSPECTED TO CONTAIN ASBESTOS.

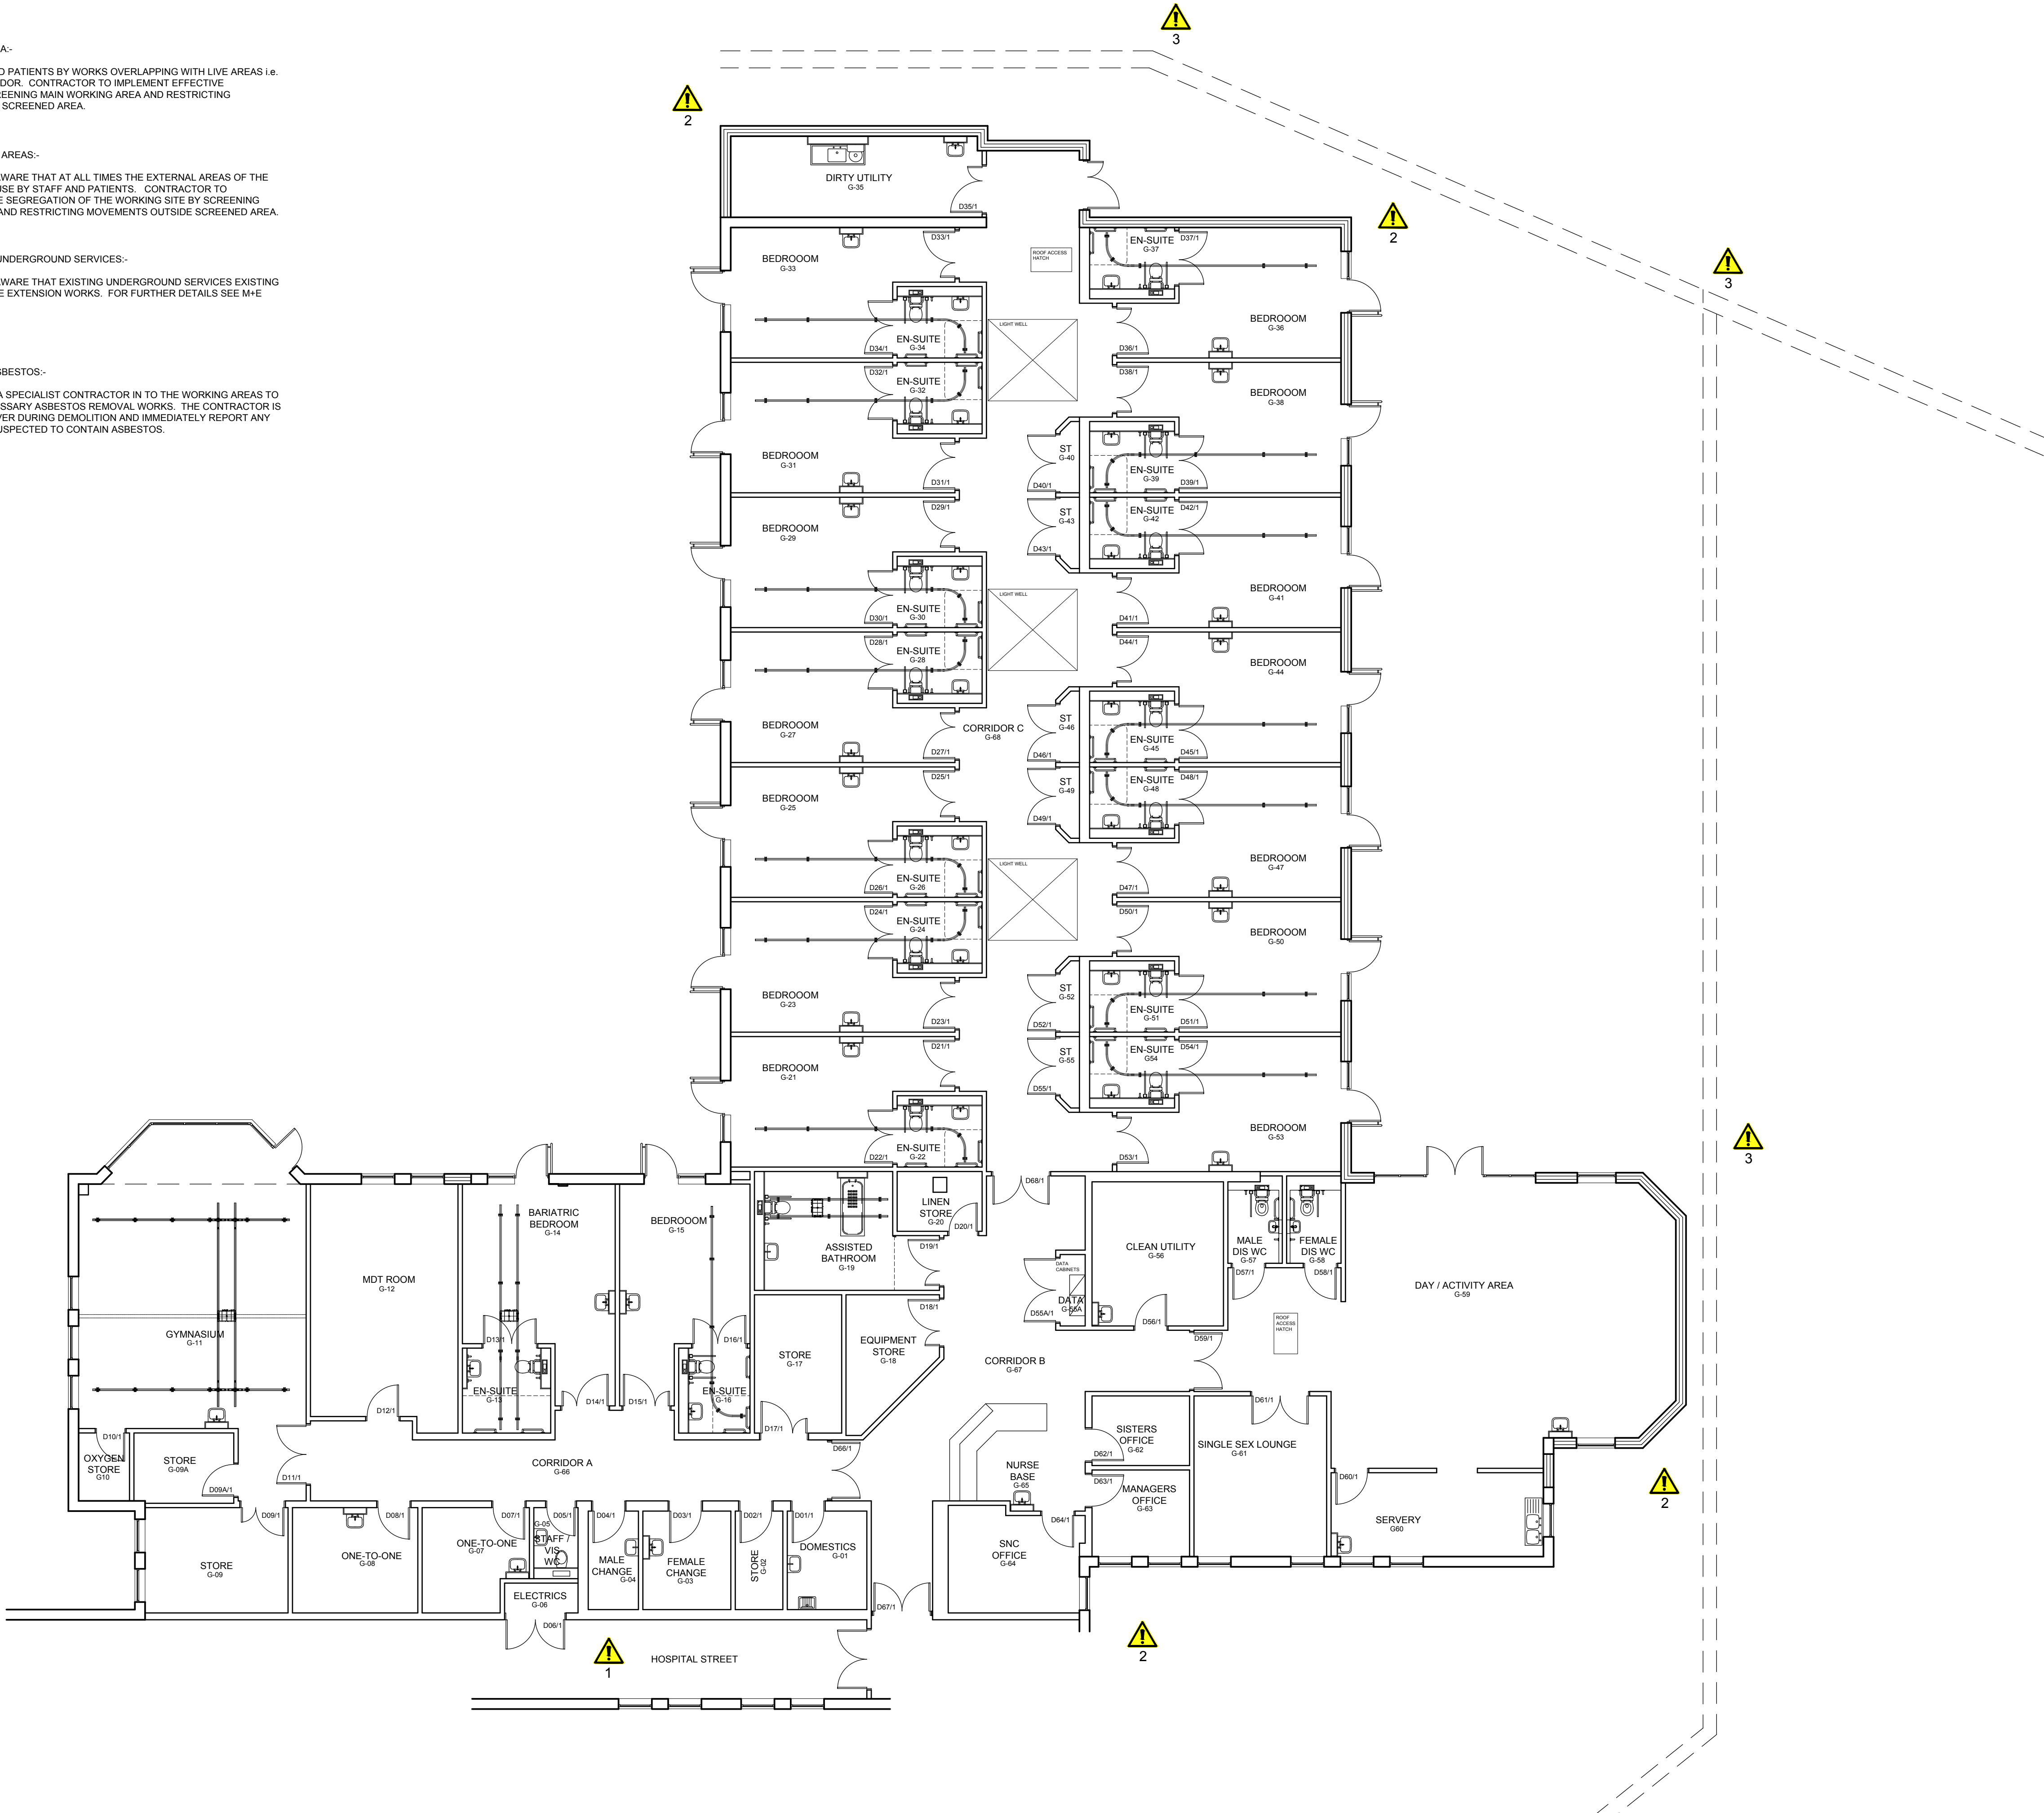

THIS DRAWING AND INFORMATION CONTAINED HEREIN IS PROTECTED BY COPYRIGHT LAW AND MUST NOT BE COPIED OR REPRODUCED WITHOUT THE PRIOR WRITTEN CONSENT OF JAMES TOTTY PARTNERSHIP

ORDNANCE SURVEY INFORMATION IS REPRODUCED BY PERMISSION IN ACCORDANCE WITH LICENCE AGREEMENT - LICENCE No. AR 100006159

DO NOT SCALE - CONTRACTOR / SPECIALISTS TO WORK TO FIGURED DIMENSIONS ONLY ALL DIMENSIONS AND SIZES TO BE CHECKED ON SITE AND THE ARCHITECT IS TO BE INFORMED OF ANY DISCREPANCIES

E	Hazards added to drawing	09-07-12	LB	-
D	Internal door references added to drawing	05-07-12	LB	-
C	Ceiling Host added to Gym	04-07-12	LB	-
B	Light wells and Access Hatches added to drawing	22-06-12	LB	-
A	Day room revised to suit roof construction	18-06-12	LB	-
Rev:	Details:	Date:	Drn:	Chk:

FOR PLANNING

Client: South West Yorkshire Partnership
NHS Foundation Trust

Project: Relocation of Stroke Unit to
Kendray Day Hospital

Drawing: Proposed G.A. Plan

JTP
ARCHITECTS

JAMES TOTTY PARTNERSHIP
CHARTERED ARCHITECTS
38 WILKINSON STREET
SHEFFIELD S10 2GB

Telephone : (0114) 2700208
Email : mail@jtp-architects.co.uk
Web : www.jtp-architects.co.uk

Date:	June 2012	Drawn:	LB	Project No:	15-954
Scale (@A1):	1:100	Checked:	-	Drawing No:	110E