



Hard Landscape

Vehicular grade resin bound gravel
Proposed barley beach coloured resin bound gravel to footpath surface
Ref Drawing CHP_PL1_S2_DR_SW5_0810 Detail 03
Ref Drawing CHP_PL1_S2_DR_SW1_0152 for material palette

Existing tarmac surface

Existing picnic benches
Benches to be retained and repositioned parallel with proposed wall.

Feature retaining wall
The wall can be used for seating at lower points. See example below



Bespoke timber seat

Soft Landscape

Ornamental planting
Ref CHP_PL1_S2_DR_SW4_0310 Plant mix 1

Grass mounding
600mm height

- DRAWING NOTES:**
- GENERAL:**
1. COPYRIGHT OF THIS DRAWING IS VESTED IN PLINCKE AND IT MUST NOT BE COPIED OR REPRODUCED WITHOUT CONSENT.
 2. DO NOT SCALE FROM THIS DRAWING - DIMENSIONS GOVERN. IF IN DOUBT ASK.
 3. ALL DIMENSIONS ARE IN MILLIMETRES UNLESS NOTED OTHERWISE. ONLY FIGURED DIMENSIONS ARE TO BE TAKEN FROM THIS DRAWING.
 4. ALL DIMENSIONS SHALL BE VERIFIED ON SITE BEFORE PROCEEDING WITH THE WORK. ALL CONTRACTORS MUST VISIT SITE AND BE RESPONSIBLE FOR TAKING AND CHECKING ALL DIMENSIONS RELATIVE TO THEIR WORK.
 5. PLINCKE SHALL BE NOTIFIED IMMEDIATELY BY EMAIL, OF ANY DISCREPANCIES.
 6. PLINCKE ACCEPT NO LIABILITY FOR ANY EXPENSE, LOSS OR DAMAGE OF WHATSOEVER NATURE AND HOWEVER ARISING FROM ANY VARIATION MADE TO THIS DRAWING OR IN THE EXECUTION OF THE WORK TO WHICH IT RELATES WHICH HAS NOT BEEN REFERRED TO THEM AND PRIOR APPROVAL OBTAINED.
 7. ALL PLINCKE DRAWINGS TO BE READ IN CONJUNCTION WITH ALL RELEVANT ARCHITECTURAL, CIVIL ENGINEERS AND M&E ENGINEERS DRAWINGS AND SPECIFICATIONS.

REFERENCE FILES:


1. THIS DRAWING IS BASED ON THE FOLLOWING EXTERNAL CONSULTANT'S DRAWINGS:

CONSULTANT	REFERENCE FILE	DATE RECEIVED

- HEALTH, SAFETY & ENVIRONMENTAL INFORMATION:**
1. IT IS ASSUMED THAT ALL WORKS ON THIS DRAWING WILL BE CARRIED OUT BY A COMPETENT CONTRACTOR AND WHERE APPROPRIATE, WORKING TO AN APPROVED METHOD STATEMENT.
 2. THIS DRAWING IS TO BE READ IN CONJUNCTION WITH ALL OTHER HAZARDS / RISKS WHICH HAVE BEEN IDENTIFIED AND RECORDED WITHIN THE PRE-CONSTRUCTION INFORMATION PACK AND / OR THE CONSTRUCTION PHASE H&S PLAN.
 3. IN ADDITION TO THE HAZARDS / RISKS NORMALLY ASSOCIATED WITH THE TYPES OF WORK DETAILED ON THIS DRAWING, NOTE THE FOLLOWING:

ITEM N°	RISK REGISTER DETAILS

P02 PLANNING PROPOSALS	SS	AA	05/05/16
P01 STAGE 1 PRELIMINARY PROPOSALS	SS	AA	22/01/16
REV DESCRIPTION	DRAWN	CHECK	DATE

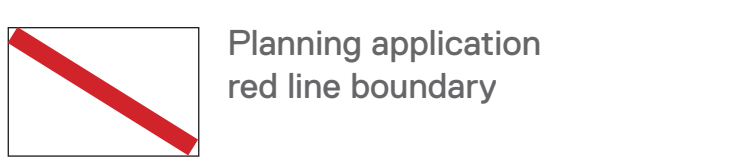

plincke.

MANCHESTER
t: 0161 237 9223
e: north@plincke.co.uk

LONDON
t: 0207 739 3330
e: london@plincke.co.uk

PROJECT TITLE CANNON HALL PARKS FOR PEOPLE		
DRAWING TITLE PAVILLION CAFE: LANDSCAPE PROPOSALS		
SCALE @ A1 1:125		DATE 05/05/16
PROJECT No. 0292	DRAWING No. CHP_PL1_S2_DR_LC12_0227	REVISION P02
SCALE BAR @		