



EXISTING GROUND FLOOR PLAN -
SCALE 1:100

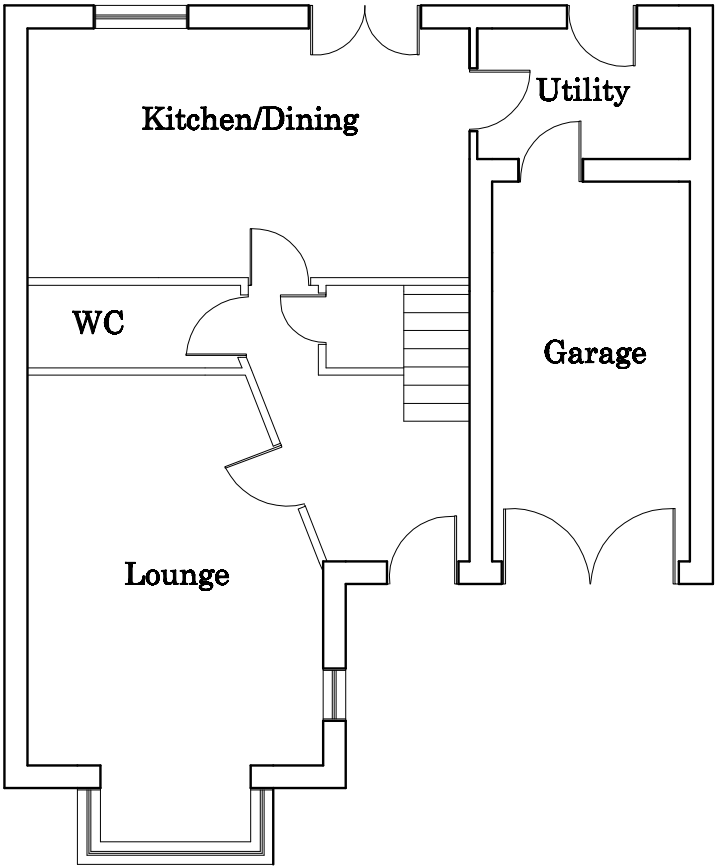

PROPOSED GROUND FLOOR PLAN -
SCALE 1:100

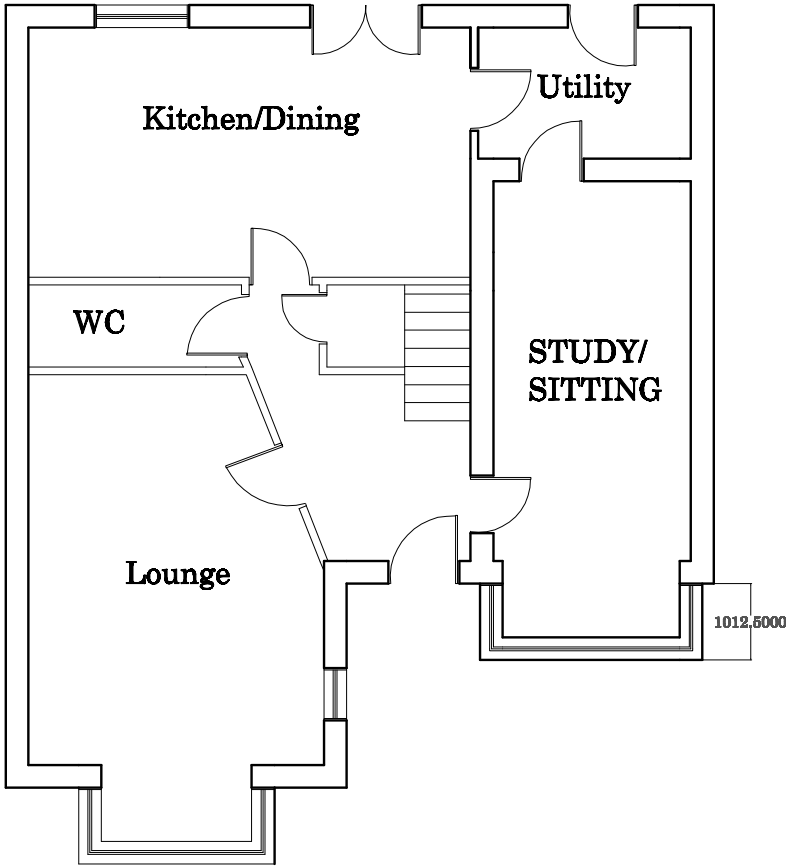

PLANNING NOTES

All materials to match existing as best possible

Walls

Existing - facing brick

Proposed - facing brick

Bay/ Canopy roof

Existing - Flat smooth tile

Proposed - Flat smooth tile

Windows

Existing - White UPVC

Proposed - White UPVC

PLANNING APPLICATION
3 LOW ROCHA MILLHOUSE GREEN PENISTONE S36 9AN
PROPOSAL - GARAGE CONVERSION INCORPORATING NEW BAY WINDOW AND LEAN TO ROOF TO FRONT ELEVATION WITH CANOPY ROOF OVER FRONT DOOR EXISTING/PROPOSED GROUND FLOOR -SCALE 1:100