

CERTIFICATE B

UNDER SECTION 66 OF THE TOWN AND COUNTRY PLANNING ACT

I hereby certify that:

1. The requisite Notice No. 1 has been given to the owner(s) of the land to which the application relates at the beginning of the period of 21 days before the date of the accompanying application

Name and address of owner

Highways
West gate Plaza, Westgate
Barnsley S70 2DR

Date of Service of Notice No. 1 15/07/08

2. None of the land to which the application relates constitutes or forms part of an agricultural holding.



Signed


[Redacted Signature]

15/07/08

(On behalf of)

BT Payphones

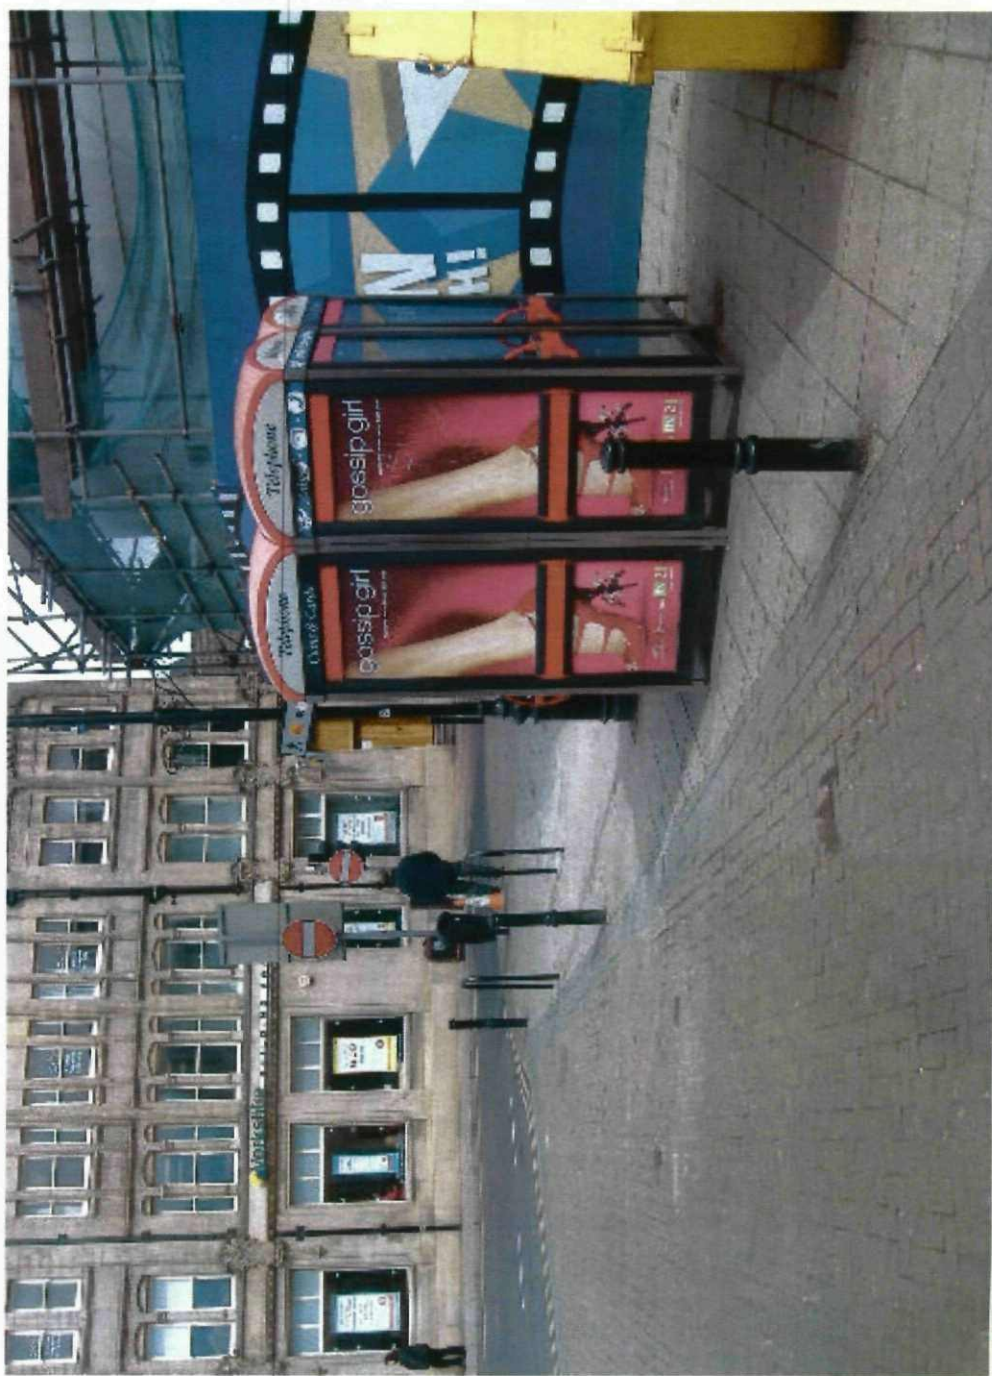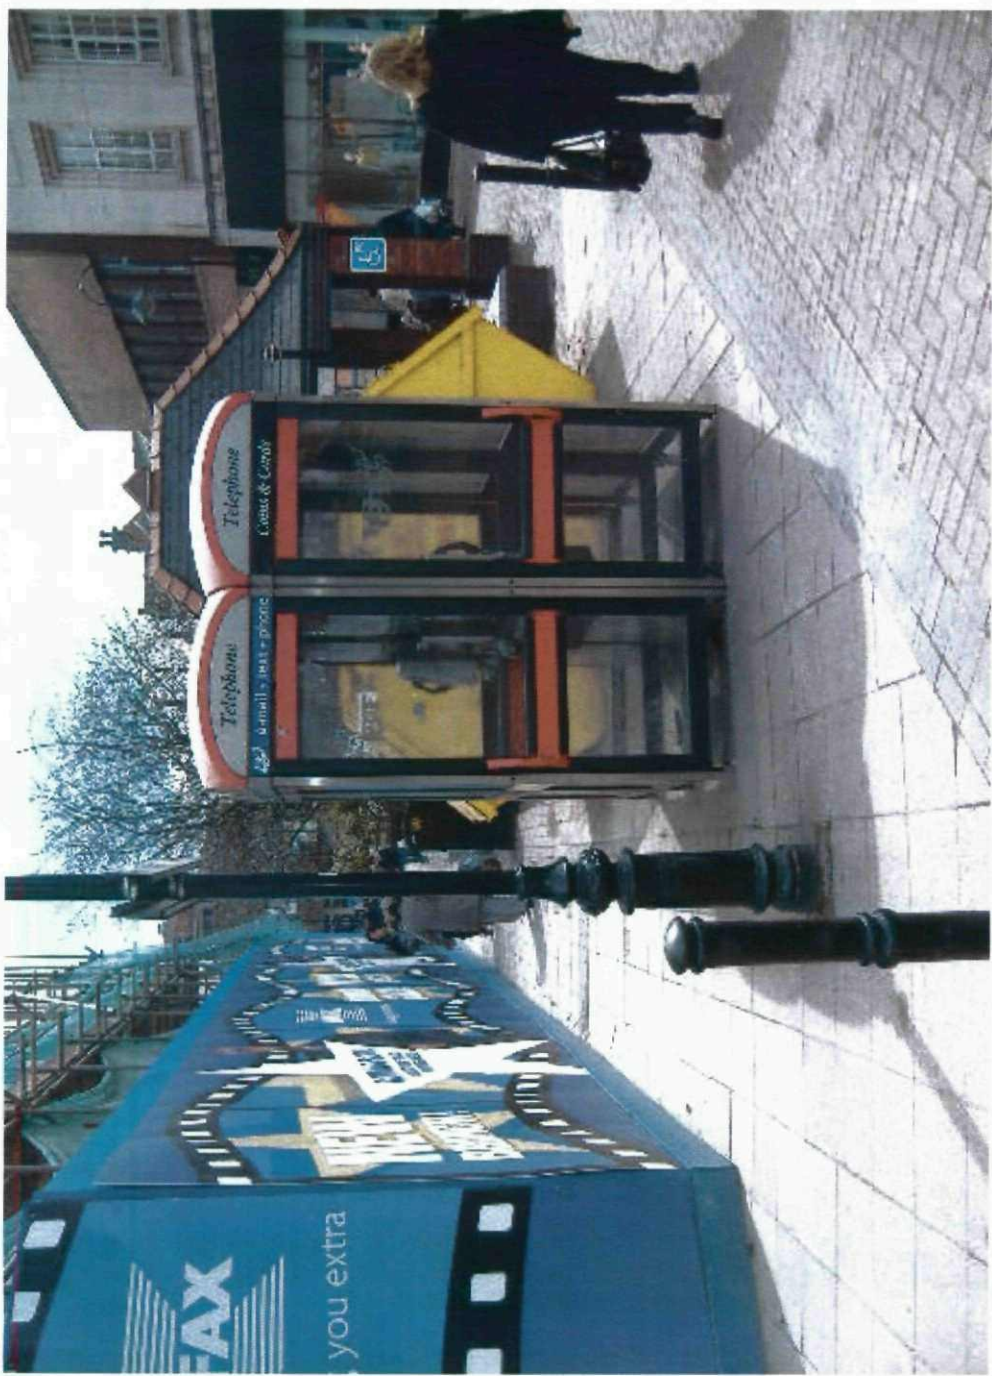

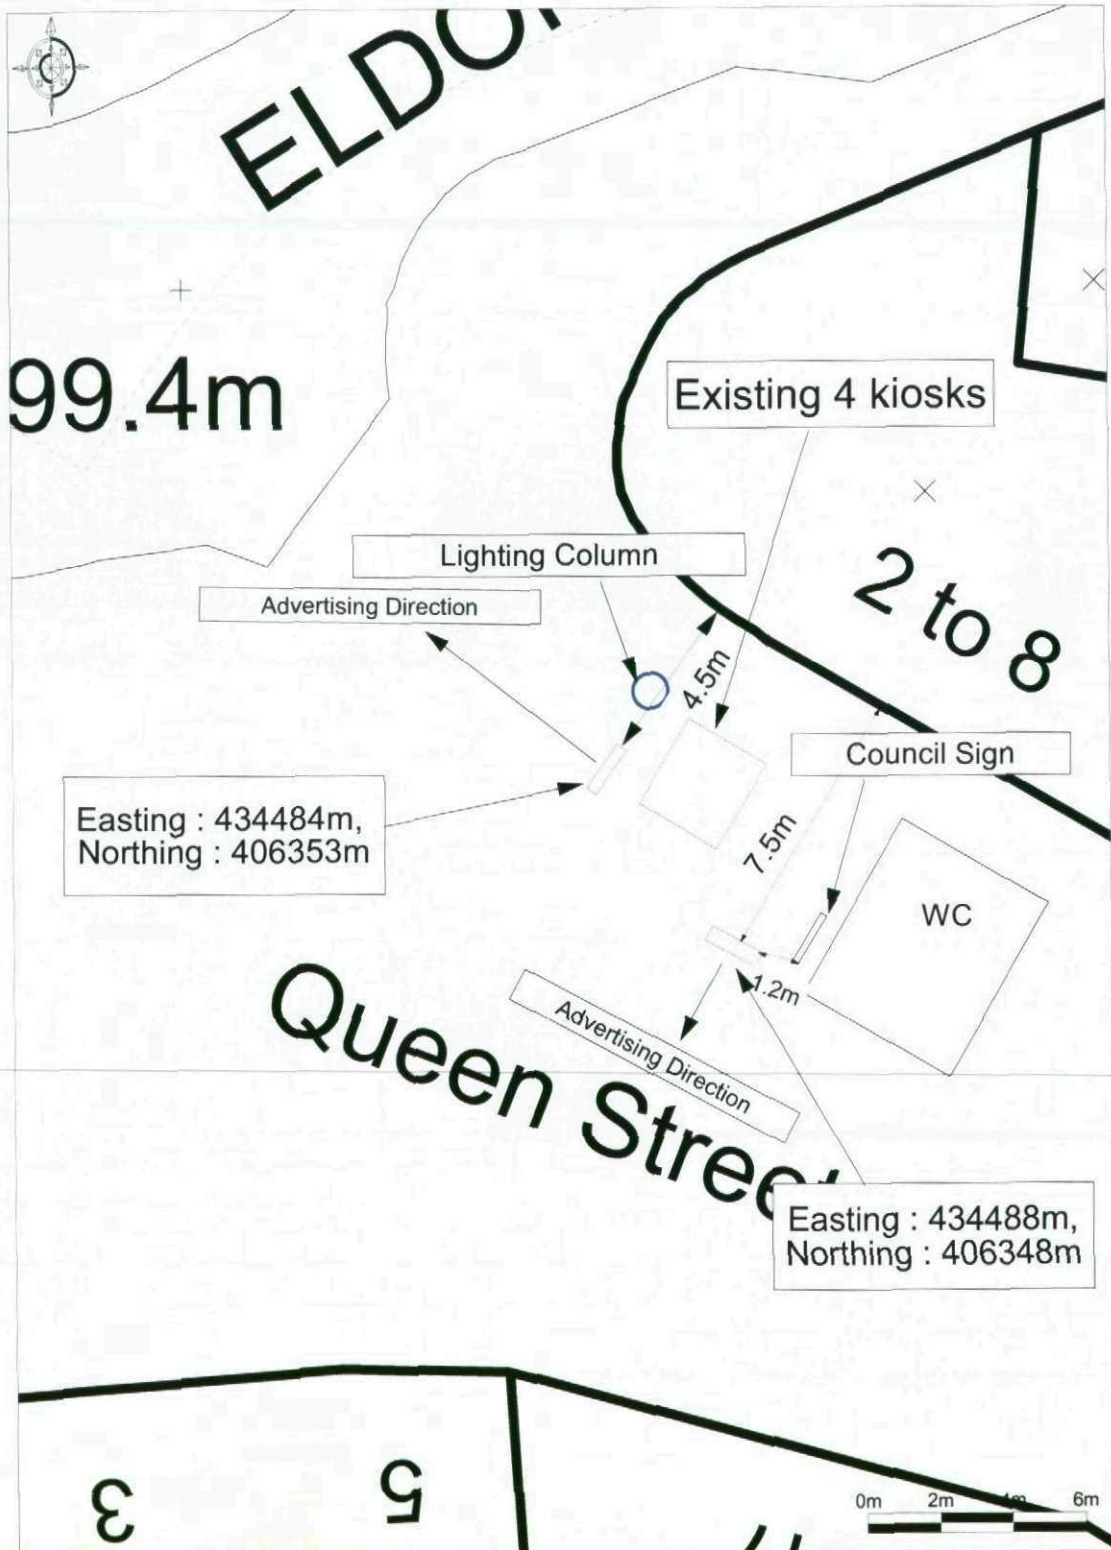

Ordnance Survey

© Crown Copyright 2008. All rights reserved. Licence number 100020449. Plotted Scale - 1:200

4 for 2 kiosks
Barnsley MBC
01226 206463/206627/206517/206444





ifo Halifax Bank
Queen Street
1:1250




Ordnance Survey

© Crown Copyright 2008. All rights reserved. Licence number 100020449. Plotted Scale - 1:1250

4 for 2 kiosks
Barnsley MBC
01226 206463/206627/206517/206444

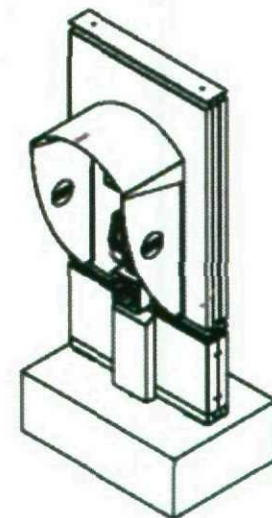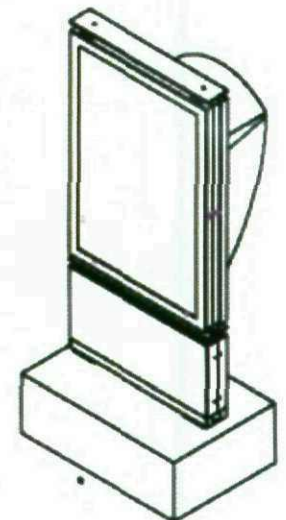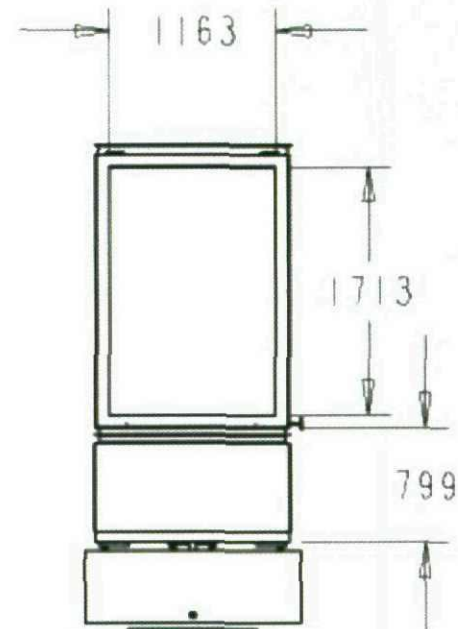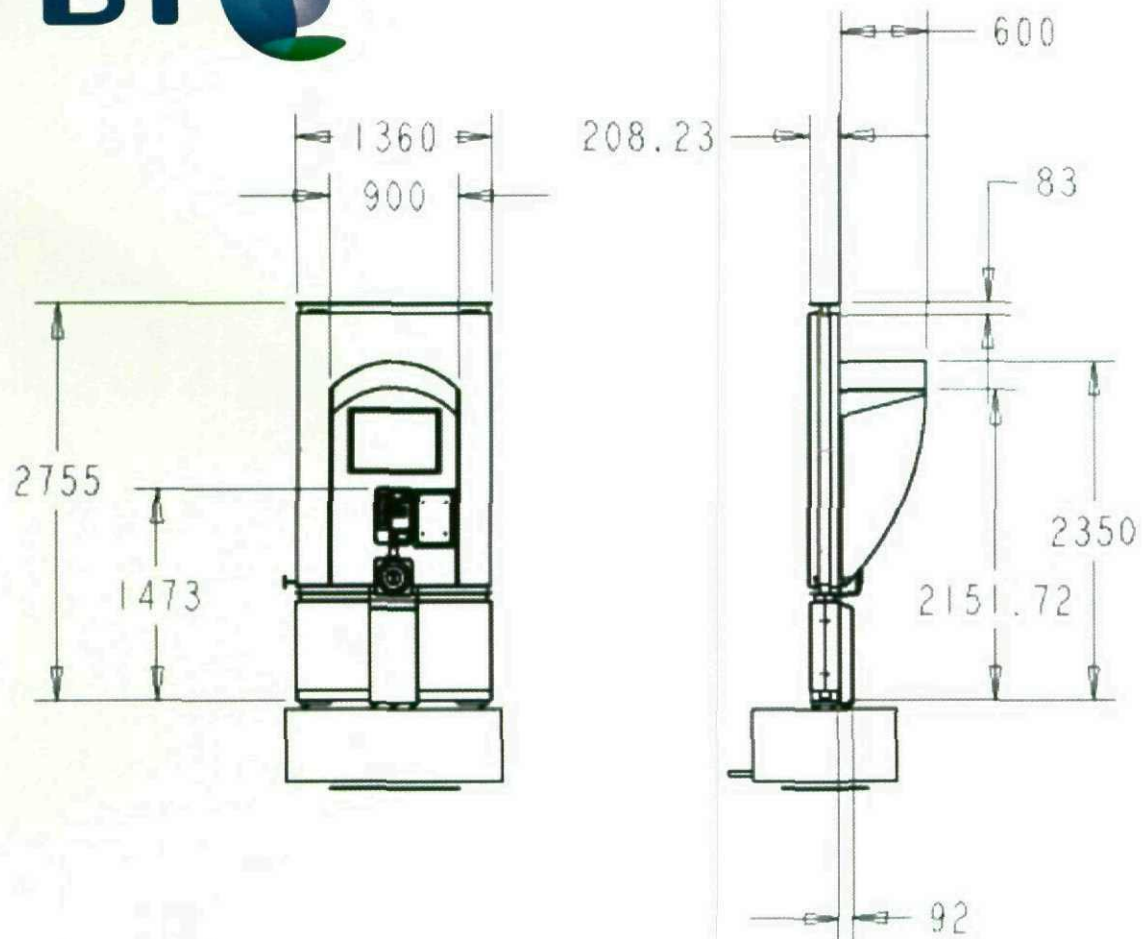

					Do not scale from this drawing. Contractor to check dimensions on site. Drawing is copyright and not to be reproduced or copied without prior permission of BT Payphones.	Scale	NTS	Site N/A
						Date	NOV 2007	Drawing No. 0045 Sheet 005
Rev	Amendment	Drn	Rvwd	Date				Rev.No D

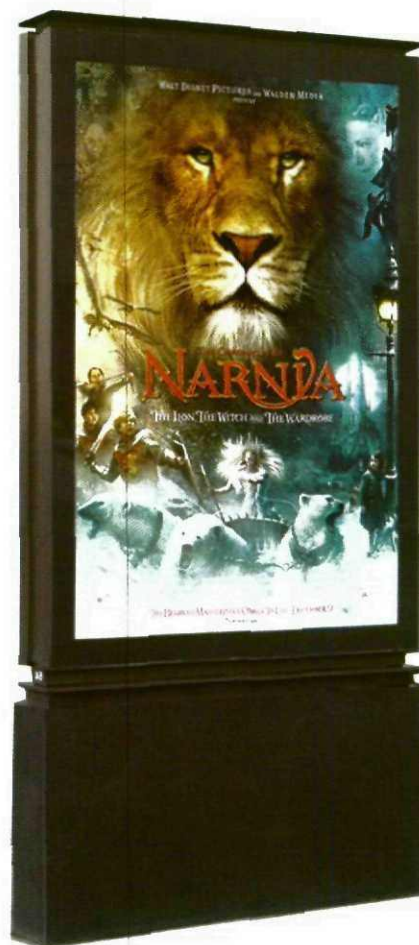

Impact resistance index : IK 07



Material	Corrosion protection	Finish	Main items concerned
Steel	Hot dip galvanised 100 microns	Self colour	Leg
Steel	Factory hot galvanised	Polyester powder paint 80 microns	Skirts Telephone face
Steel	Spun hot dip galvanised	Self colour	Foundation anchors
Stainless steel	passivated	Self colour	fixings
Aluminium	Chromate conversion	Polyester powder paint 80 microns	Lightbox
Toughened glass 8mm thick	N/A	Frit enamel border	
Concrete 450kg/m ³ cement content	N/A	Self colour	Foundation slab
PETG/ Polycarbonate	Co-extruded UV protective layer 10 microns	Transparent	Telephone canopy

Rev	Amendment	Drn	Rvwrd	Date

Scale	NTS	Site N/A
Date	Nov 2007	
		Drawing No. 0045 Sheet 006 Technical Description
		Rev.No B

[illegible]


							Scale	NTS	Site N/A Montage		
							Date	January 2007	Drawing No. 0045 Sheet 007		
Rev	Amendment	Drn	Rvwd	Date							Rev.No

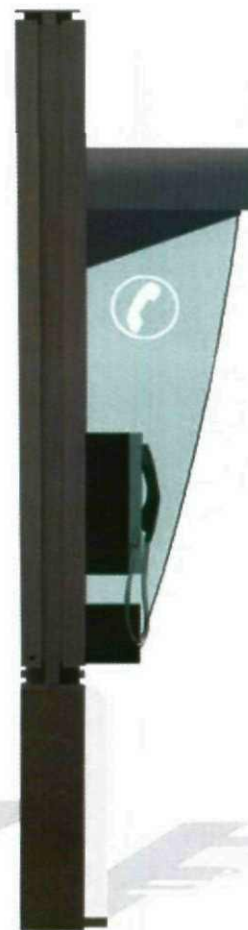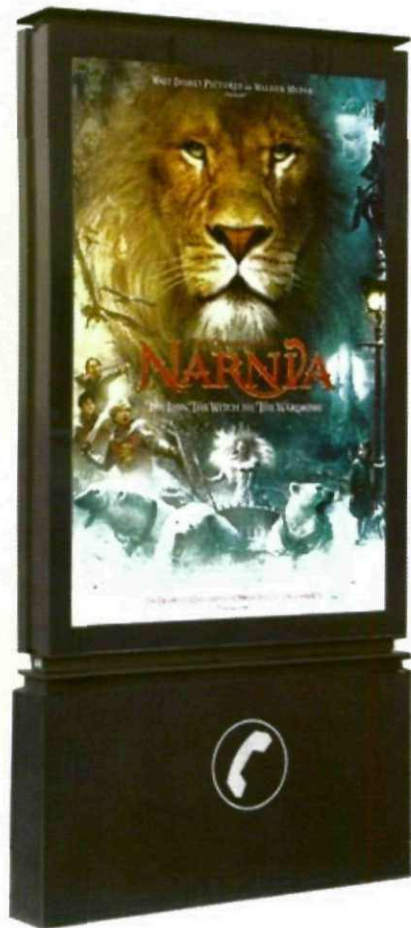


Rev	Amendment	Drn	Rvwd	Date

Scale	NTS	Site N/A Montage
Date	January 2007	
		Drawing No. 0045 Sheet 009
		Rev.No


EXISTING Kiosk(s)

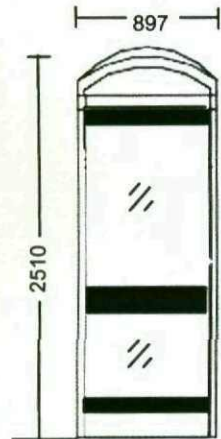


Side Elevation

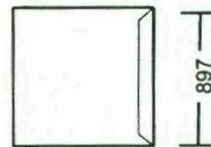

Plan view

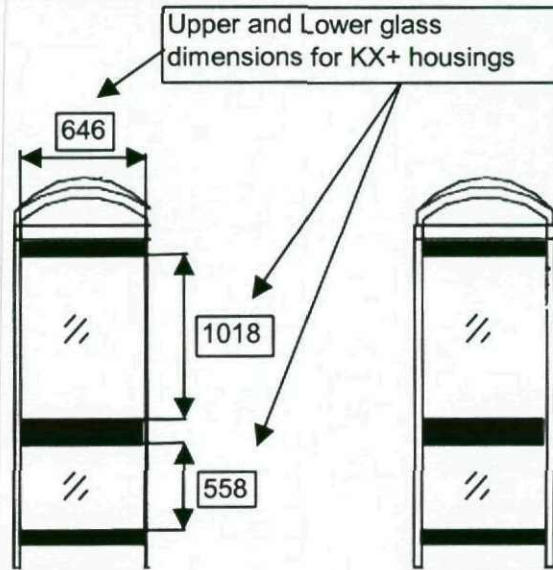


Side Elevation

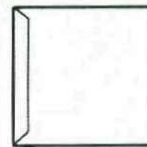

Plan view




Side Elevation

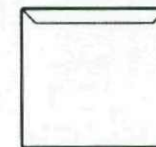

Plan view



Back Elevation

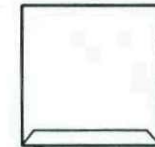

Plan view



BT Standard KX Plus telephone kiosk with
Payphone and ATM shown with Branding

Scale

1 : 50


Colours


Stainless steel

Black

Glass

Drawing: BT-KXplus- 004-2 1:50

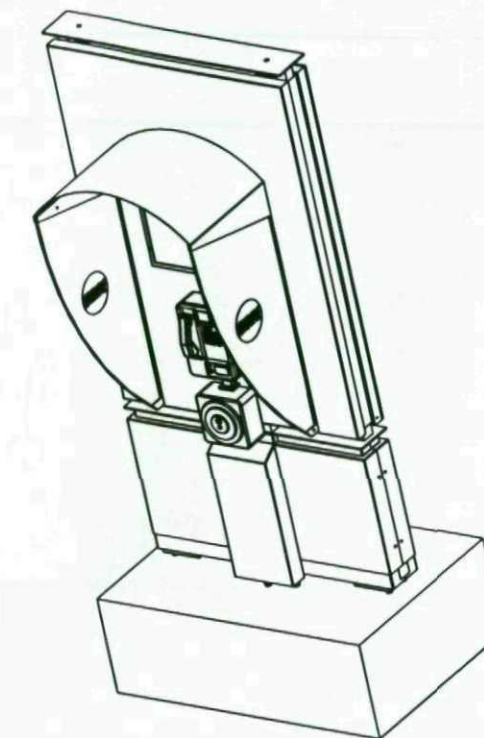

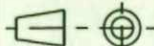A	CREATION DU PLAN			GUERIN	04/02/08
Ind.	Objet			Effectuee par	Date
JCDecaux		Ensemble MUPI PHONE			
		S/Ensemble -			
		Designation ENSEMBLE GENERAL (PLAN BT)			
		Masse : 2331,79 Kg		Ref. CAO : 10117938	
Service Technique et Administratif : BP 11 - 78373 PLAISIR CEDEX Tel. 01 30 79 79 79		Format :A3			
Dessine par : GUERIN Le : 04/02/08		ech : 0,030		cycle de vie Production	
Verifie par : BERNARD Le : 05/02/08				Ind. A 11	
		BRITISH TELECOM			

format type
wildfire3

Ce plan est la propriété de la SOCIÉTÉ JCDecaux SA et ne peut être reproduit ou

communiqué sans son autorisation