


**Note:**


ALL WORK TO BE CARRIED OUT IN ACCORDANCE WITH THE CURRENT BUILDING REGULATIONS & CODES OF PRACTICE.

ALL DIMENSIONS TO BE CHECKED ON SITE. DO NOT SCALE FROM THIS DRAWING.


ALL WORKS UNDERTAKEN TO THE SATISFACTION OF BUILDING CONTROL INSPECTORS.

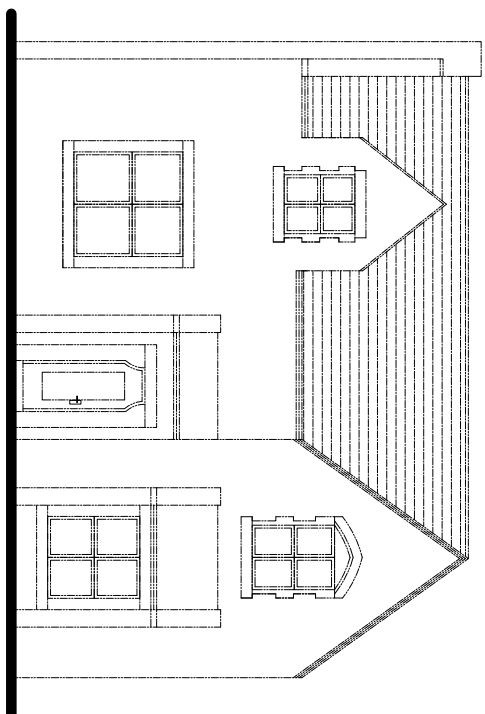


EXISTING FRONT ELEVATION

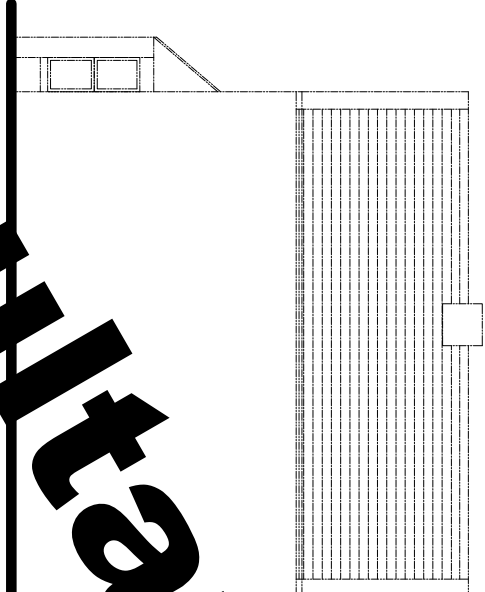


# EXTERIOR SIDE ELEVATION

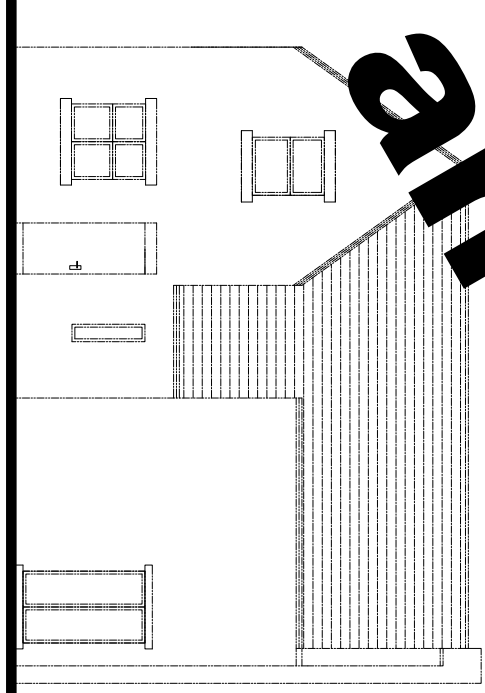


EXISTING REAR ELEVATION

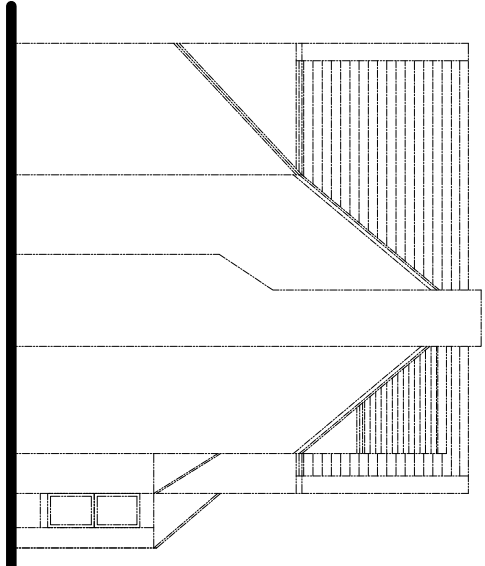


EXISTING SIDE ELEVATION

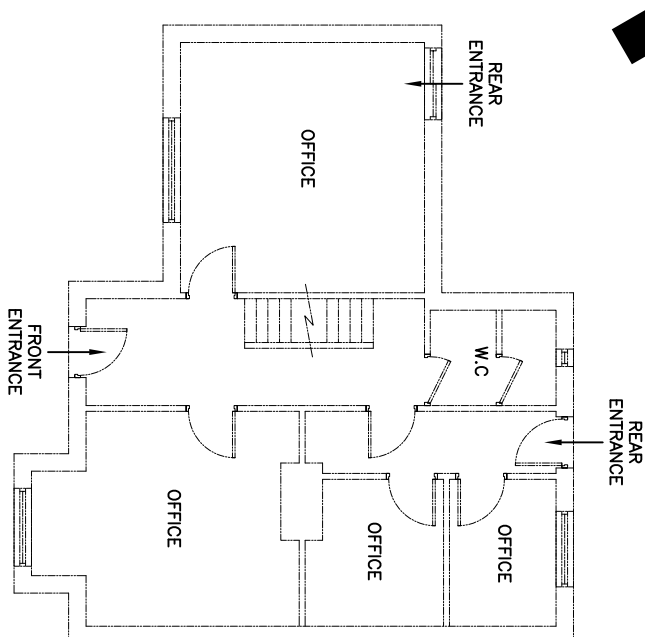


EXISTING GROUND FLOOR PLAN

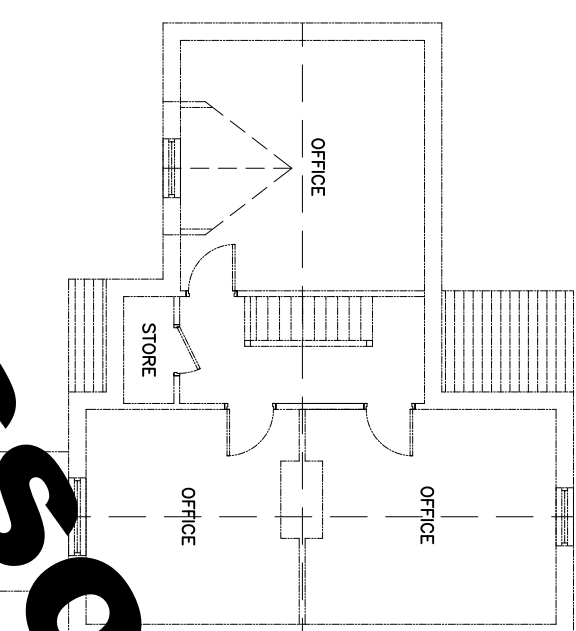




EXISTING 1ST FLOOR PLAN

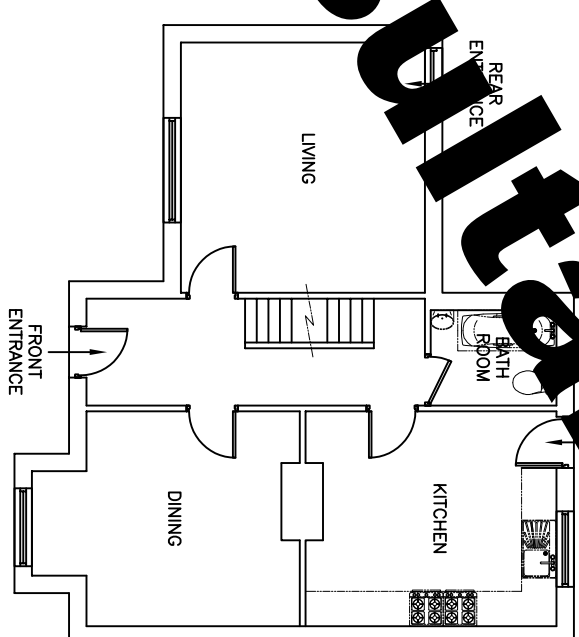

PROPOSED GROUND FLOOR PLAN

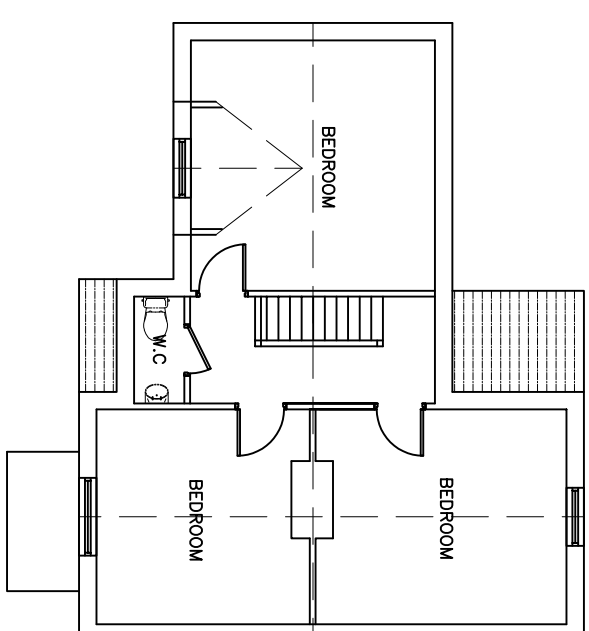

PROPOSED FIRST FLOOR PLAN

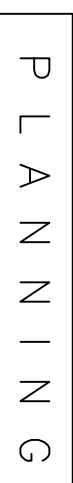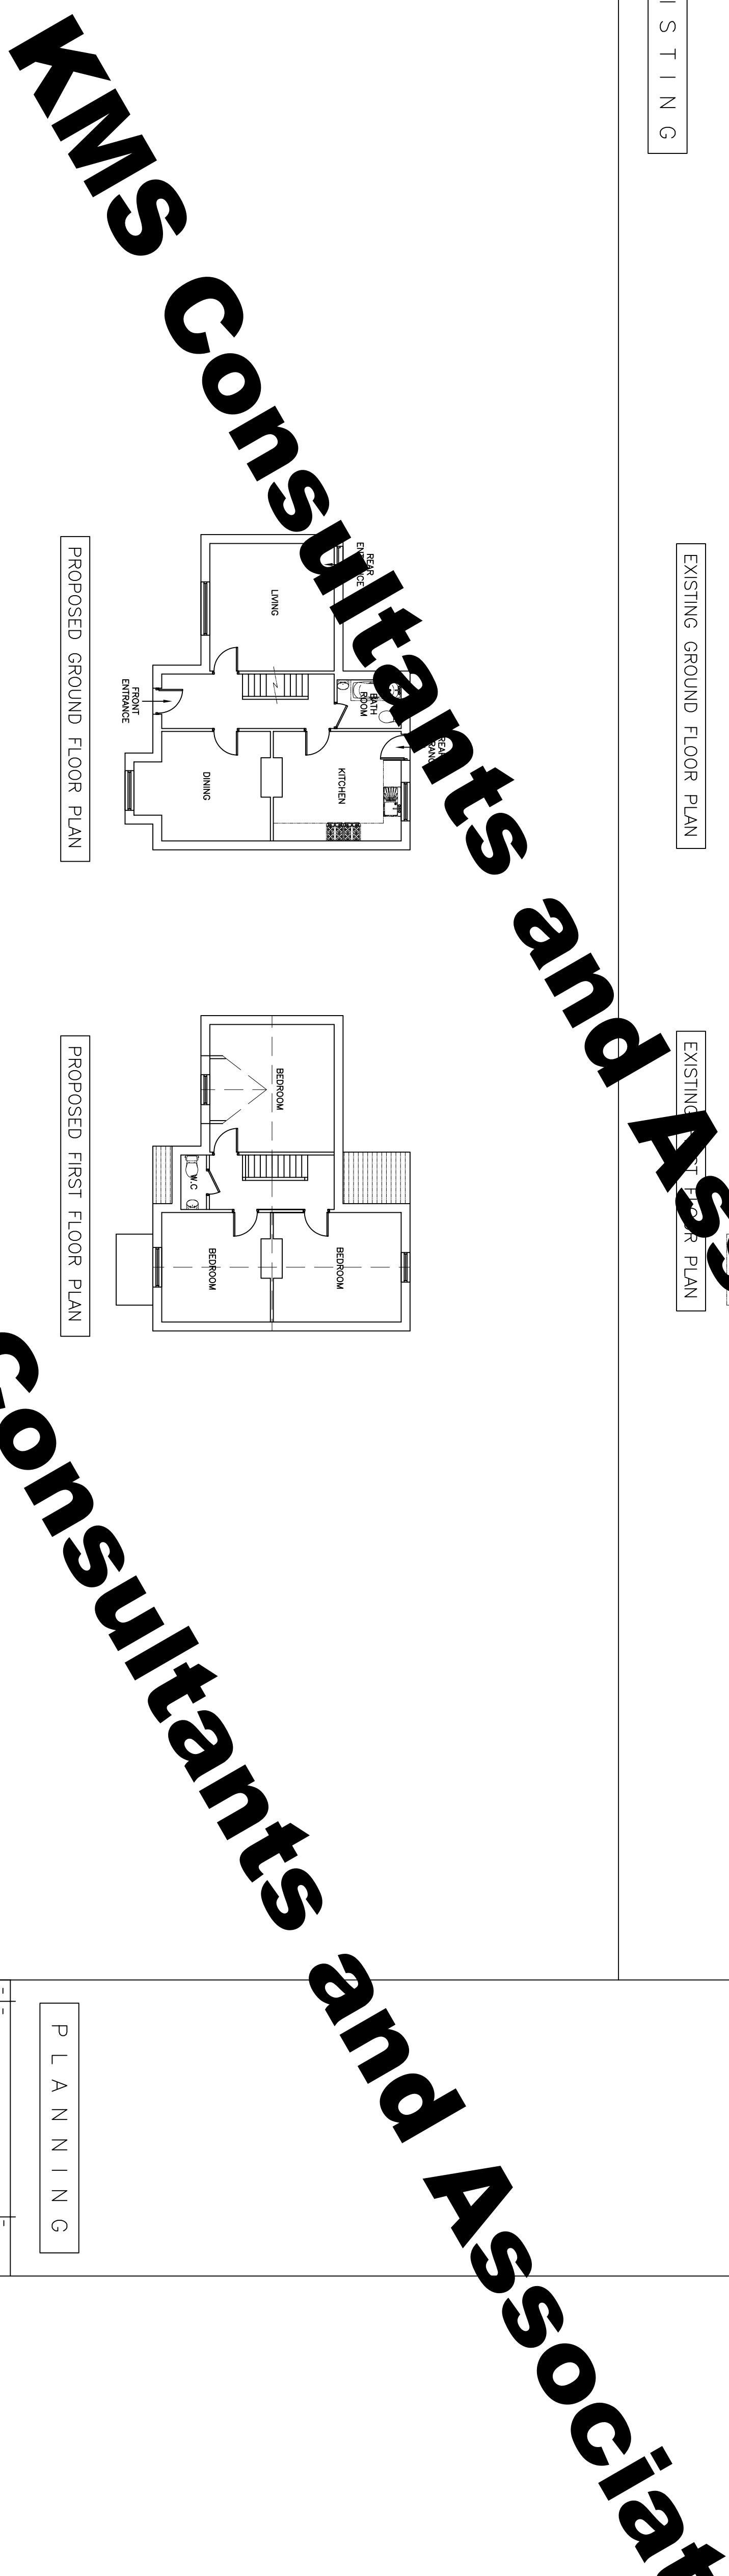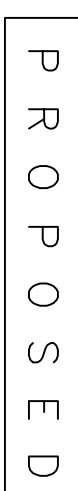

|              |                                  |
|--------------|----------------------------------|
| Ref:         | -                                |
| Revision:    | -                                |
| Client:      | MR. C. SMITH                     |
| Project:     | THE GABLES<br>BRICKELL, 270 GEX. |
| Disc:        | PROPOSED<br>CHANGE OF USE        |
| Scale:       | 1:1000A1                         |
| Date:        | SEPT 26                          |
| Printing No: | 2619-1                           |
| Revision:    | -                                |

**KMS CONSULTANTS & ASSOCIATES LTD**  
M. 0739 545 564 T. 0845 111 0945  
E. [consultants@kmsl.com](mailto:consultants@kmsl.com)