

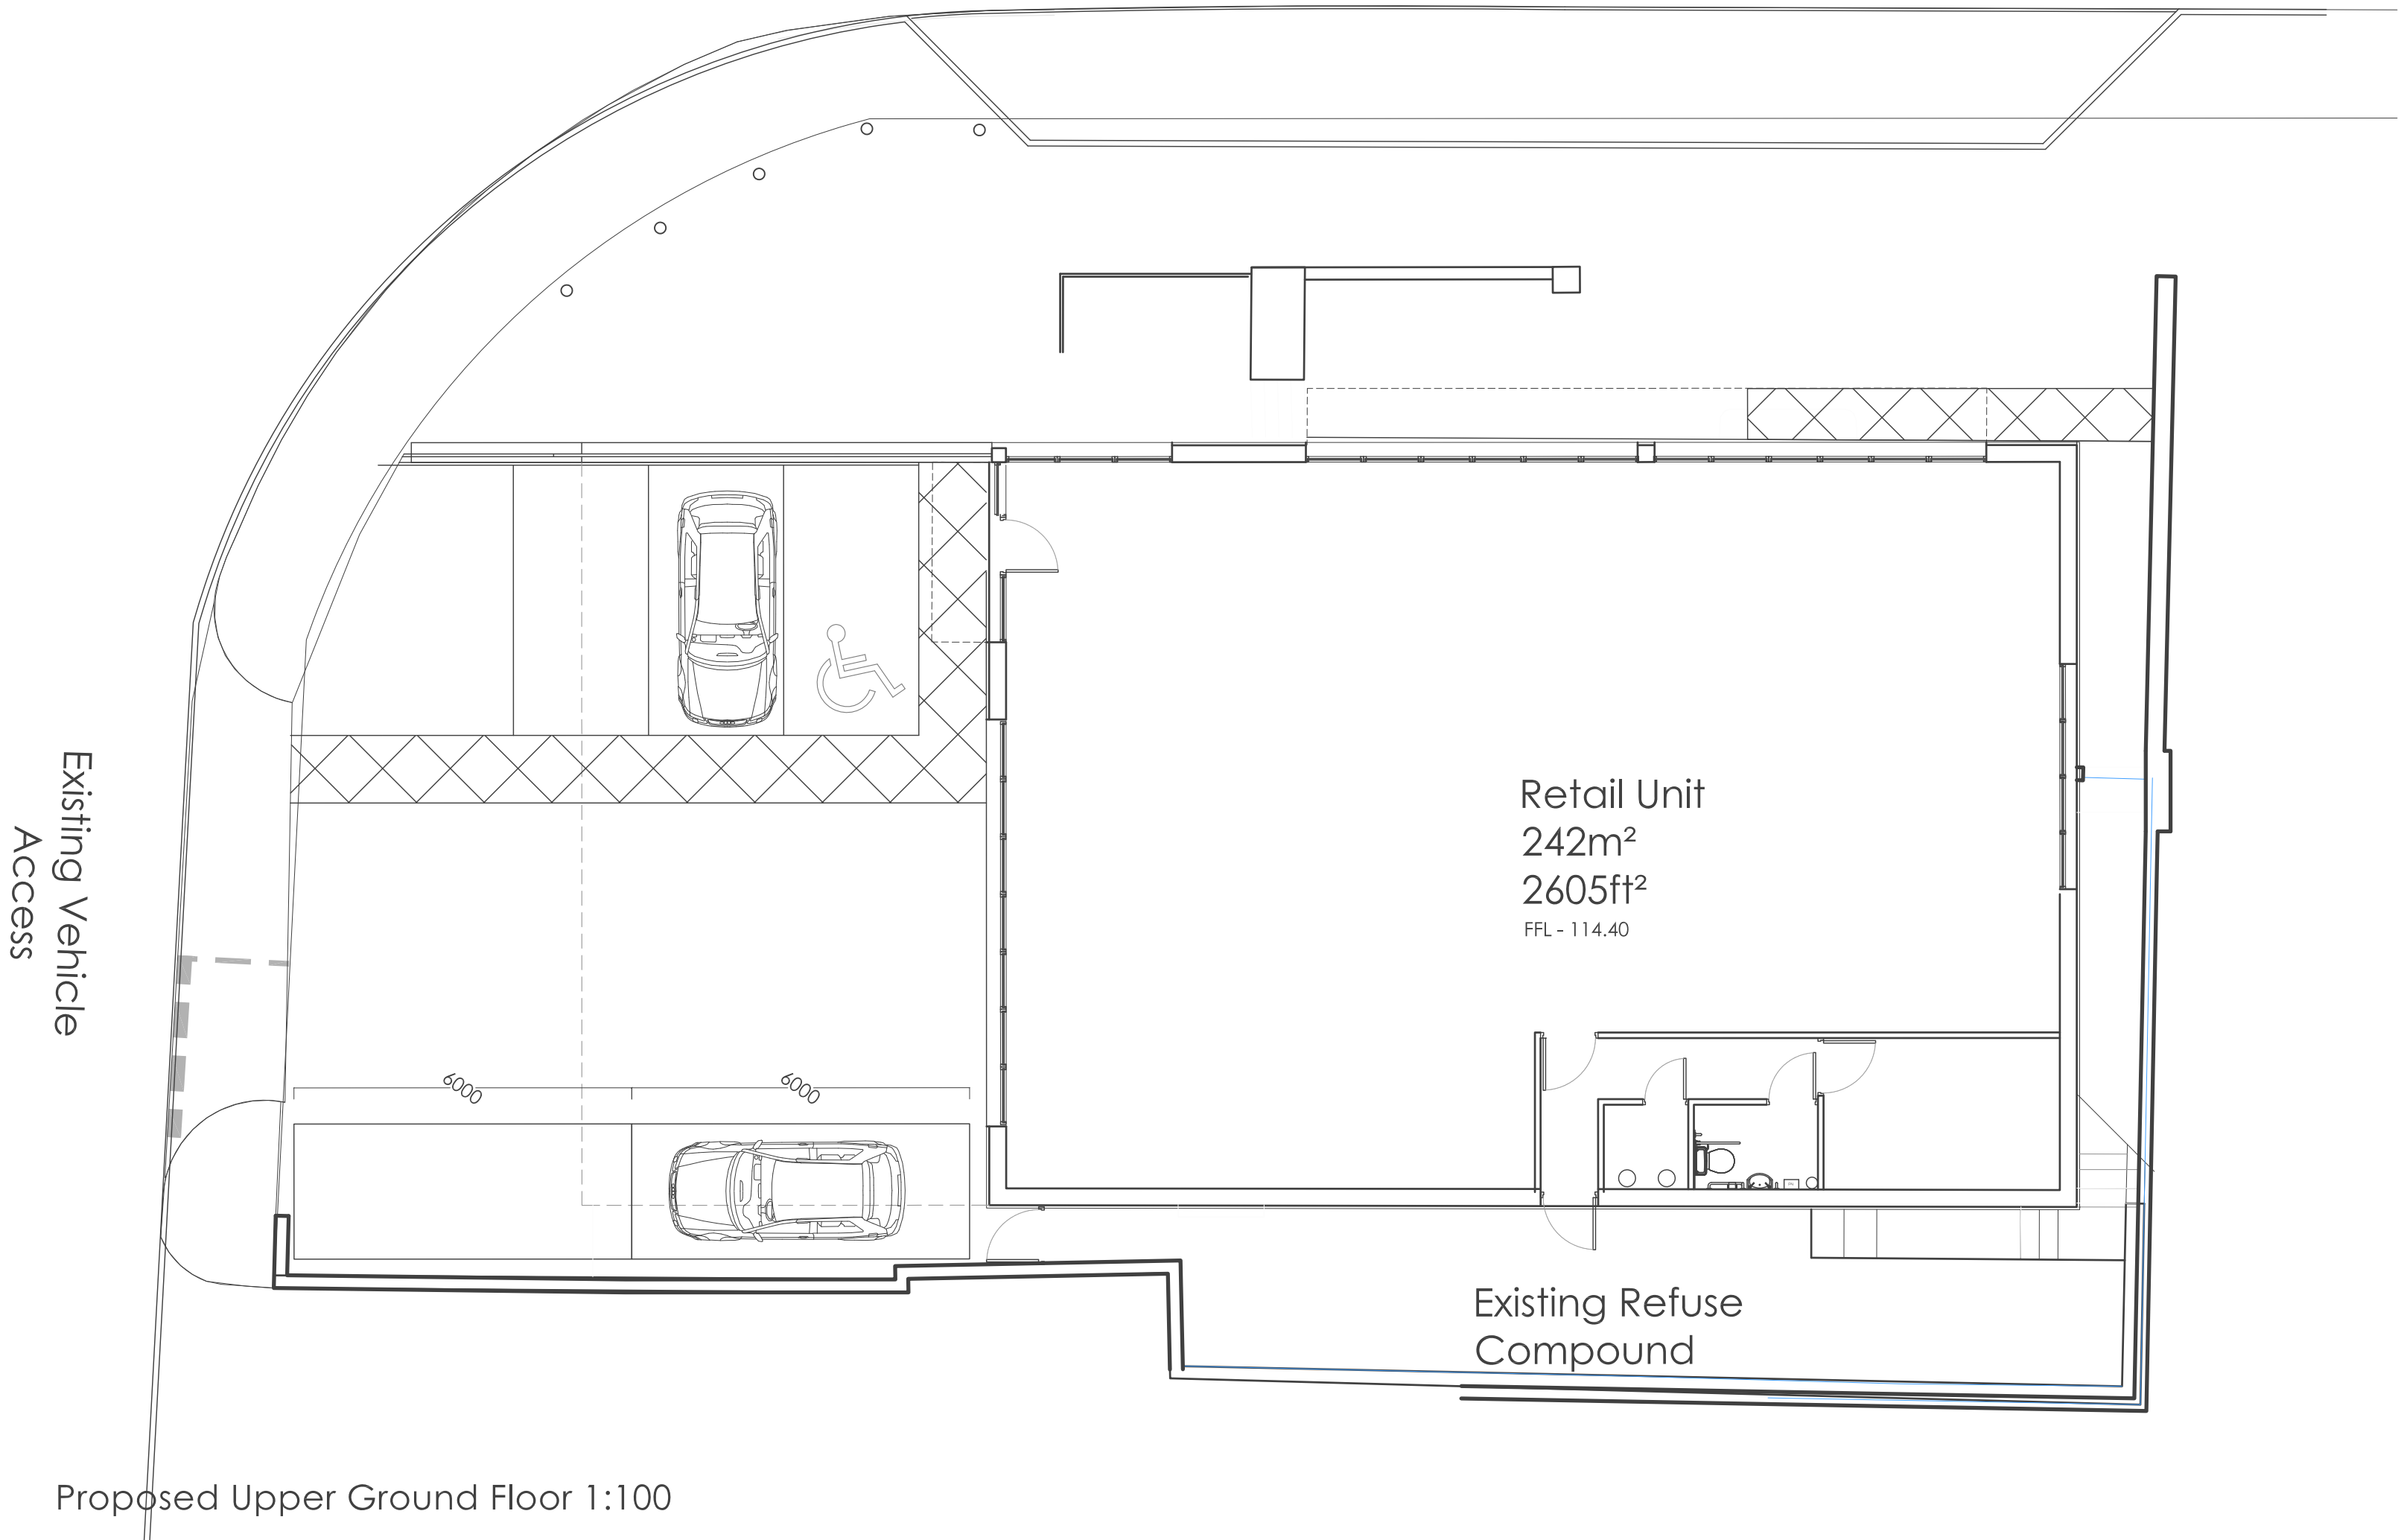


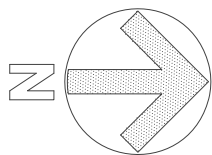

Proposed Upper Ground Floor 1:100

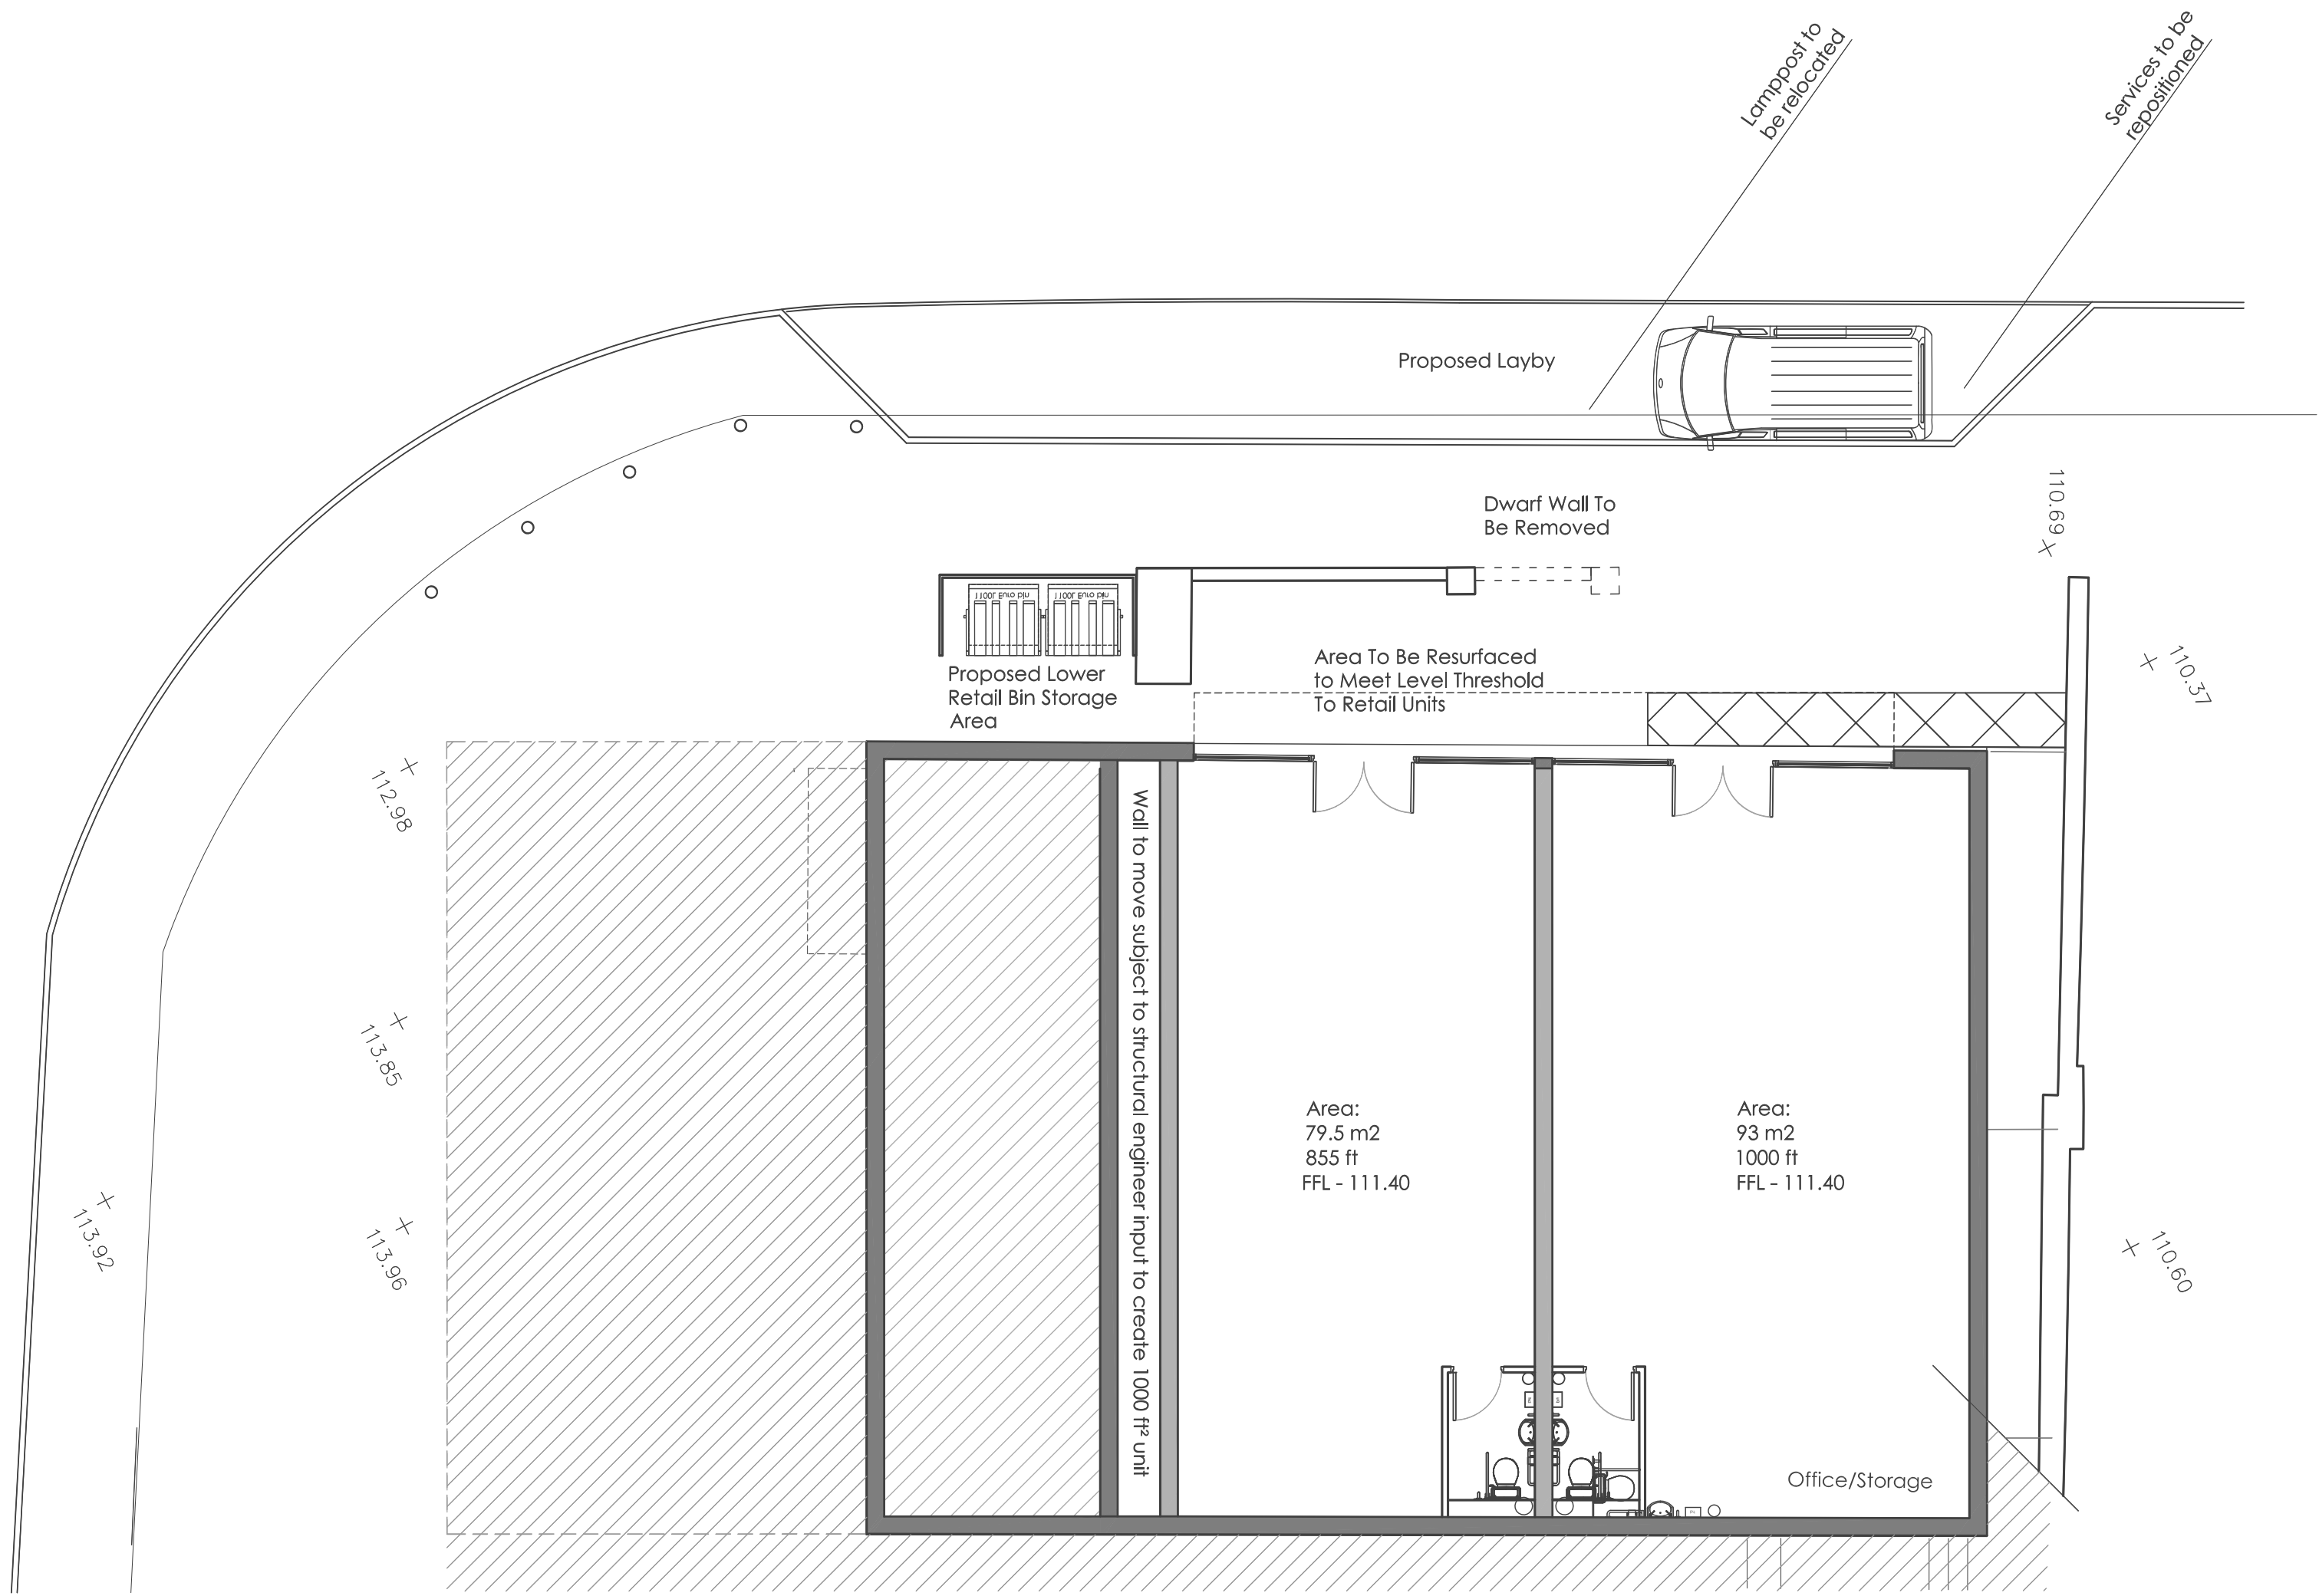

Proposed Lower Ground Floor 1:100

B	To Meet Planning & Highways Comments	30.09.16	CM
A	To Meet Planning Comments	21.06.16	CM
Rev	Description	Date	By

Jennings Design Associates
Architects

C	Concept	G	Tender
D	Planning	J	Construction
E	Building Regs	L	As Built
F	Production	Sk	Sketch

Architects	Designers	Project Managers
The Warehouse, Saxon Street, Denton, Manchester M34 3DS		
T: 0161 336 5011 F: 0161 320 0512 E: jda@jda-architects.com		
Client: Condie, Fairhurst		
Project: Upper New Street, Barnsley		
Scale: 1:100	W original size A1	Date: 03.03.16
		Drawn by: CM
		Checked by: BJ

Job Number	Description	Rev
904	A 004 Prop. Plans Retail	B



Z:\904 - Upper New Street - Barnsley - Condie - Fairhurst\Drawings\Live\Plots\904_A004_Proposed Plan - Retail.dwg