
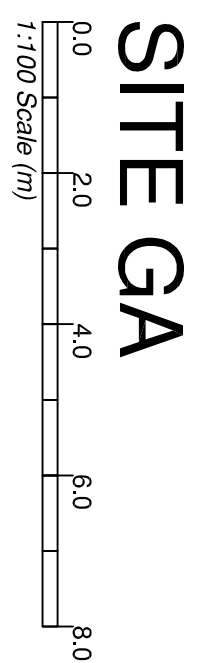
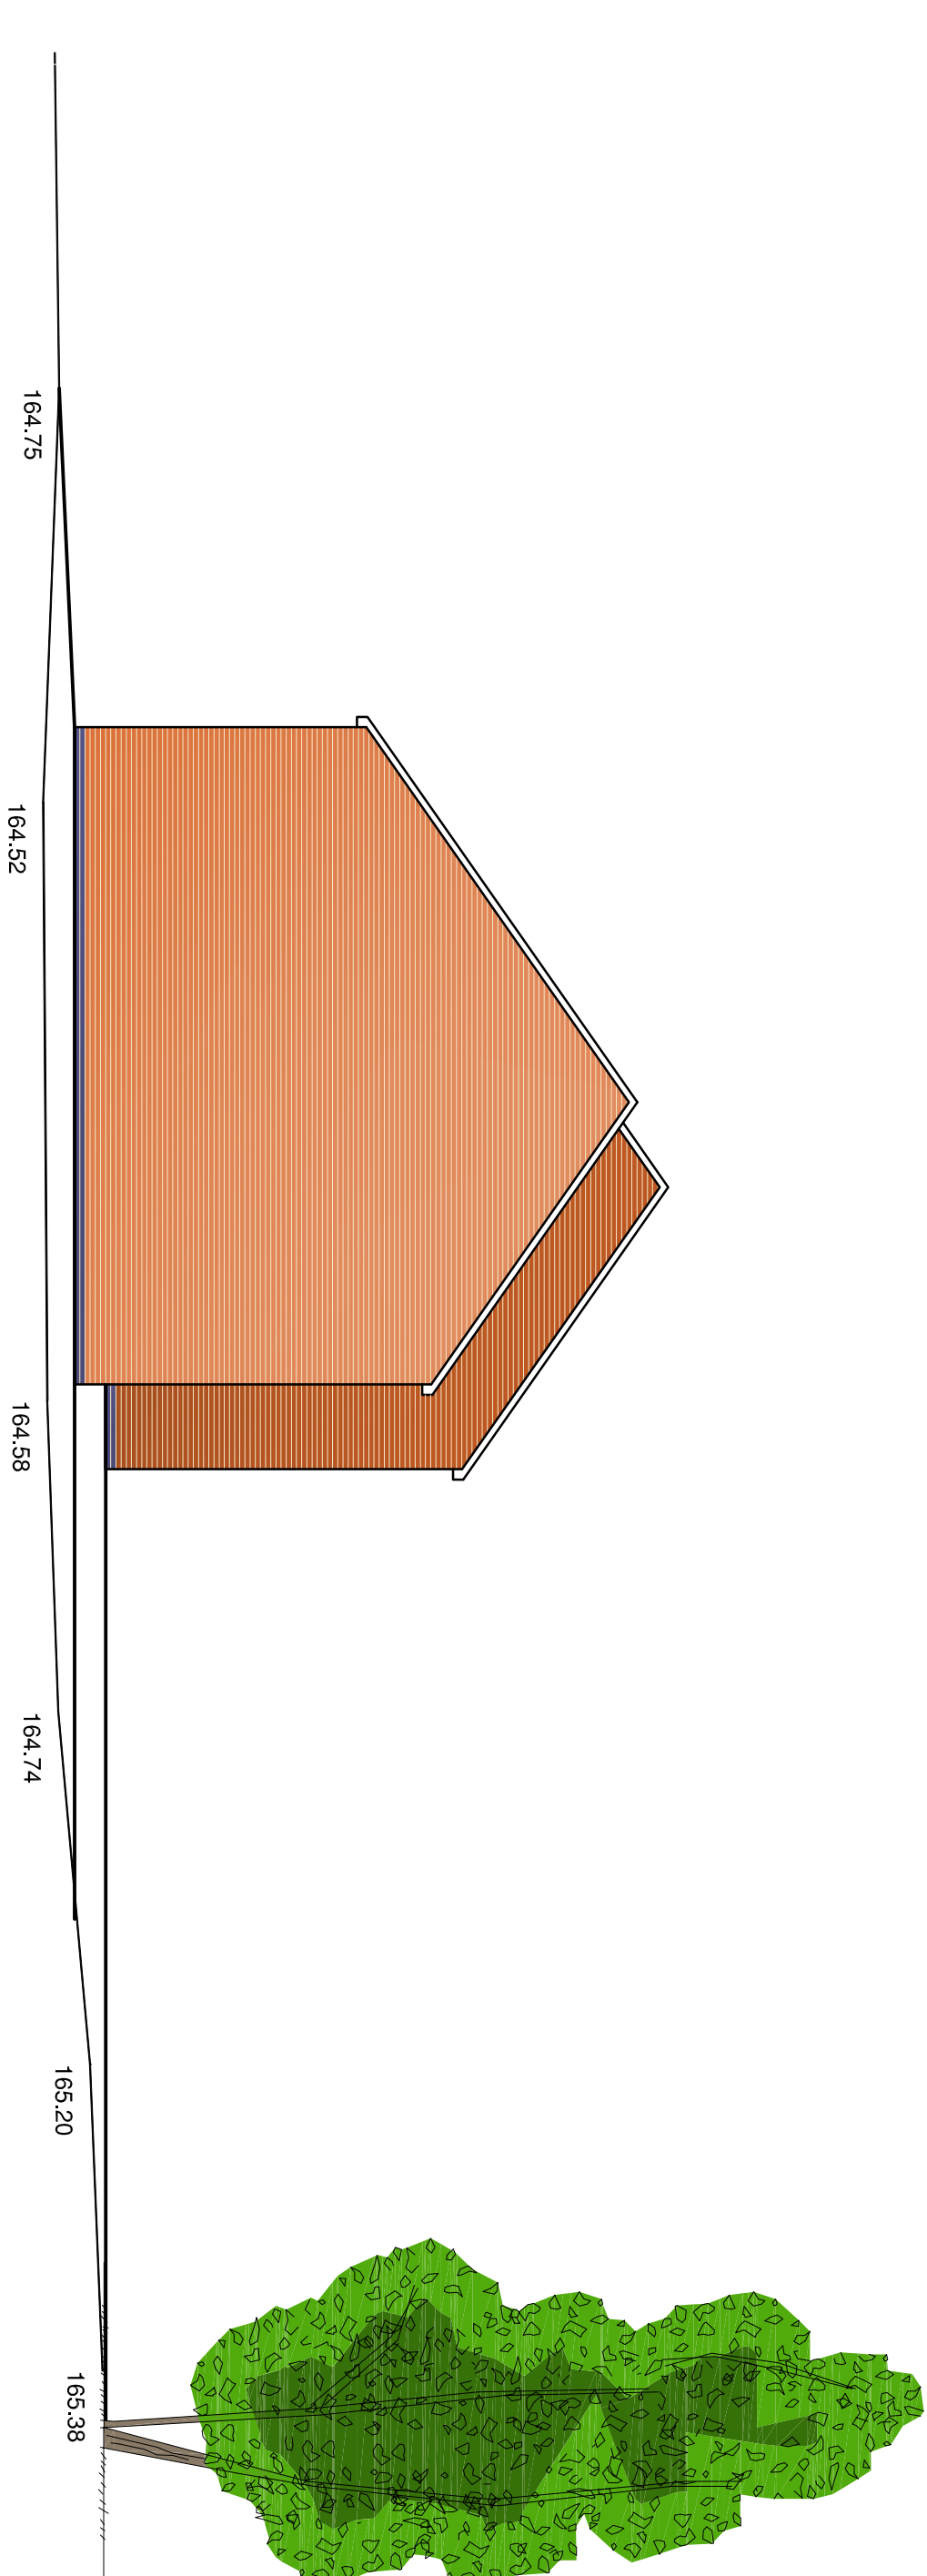


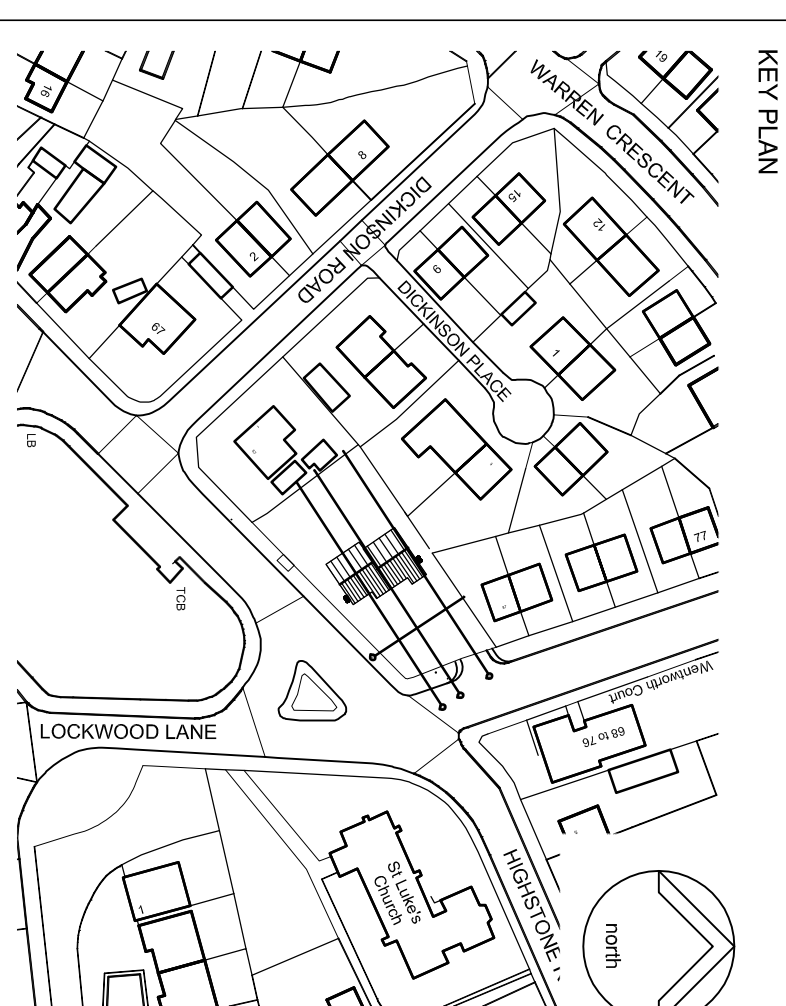

NOTES:

This drawing may not be reproduced in any form without prior written agreement.
Do not scale from the drawing, use written dimensions only.

Do not scale from the drawing, use written dimensions only.

- 1 Permeable block paved drives
- 2 Tarmac
- 3 450 x 450mm Paving Flags
- 4 Wheelie Bins
- 5 Rotary Clothes Dryer
- 6 Rainwater Harvesting tank
- 7 Garden Shed

A	Handstanding to front of development (Warren Quarry Lane); reduced and site entrance location revised. All in accordance with planners comments		
	REQUESTED BY: LS	DATE: 02/10/2013	CHECKED BY: KL DATE: 02/10/2013
SCALE BAR			

SCALE BAF

PURPOSE OF ISSU

© COPYRIGHT NPS GROUP	A
<p>Ordnance Survey, mapdata reproduced by permission of Ordnance Survey, Licence No. 1000222854.</p>	

Ordnance Survey mapping reproduced by permission of & Controller of HM Stationery Office Crown Copyright
Ordnance Survey Licence No: 100022264

Ordnance Survey mapping reproduced by permission of & ©
Ordnance Survey Licence No: 100022264



NPS Property Consultants Ltd
GATEWAY PLAZA
SACKVILLE STREET, BARNSELEY
SOUTH YORKSHIRE, S10 3GG
TEL: 01262 774605 FAX: 01226 774399
EMAIL: barnsley@nps.co.uk

Head Office:
Landscape House, 16 Central Avenue, St Andrews Business Park,
Newport, NP23 5PH Tel: 01693 709000 Fax: 01492 700071

Other Office locations can be found on our website: www.nps.co.uk

Other Office locations can be found on our website : www.nps.co.uk

Berneslai Homes
HSG. 4294

HSG. 4294

**HSG 4924 - Highstone Road & Kenworthy Road
Worsborough Common
Social Housing Development**

TITLE

Highstone Road Site GA Plan & Site Sections

SCALES	DATE	DRAWN	CHECKED
1:1000	25/07/2013	LS	
FILE / DRAWING NAME			
PROJECT N°	ZONE	LEVEL	TYPE
13-7-1020	-	-	PL
			POLE
			UNIQUE N°
			12
			A
			REV CODE