




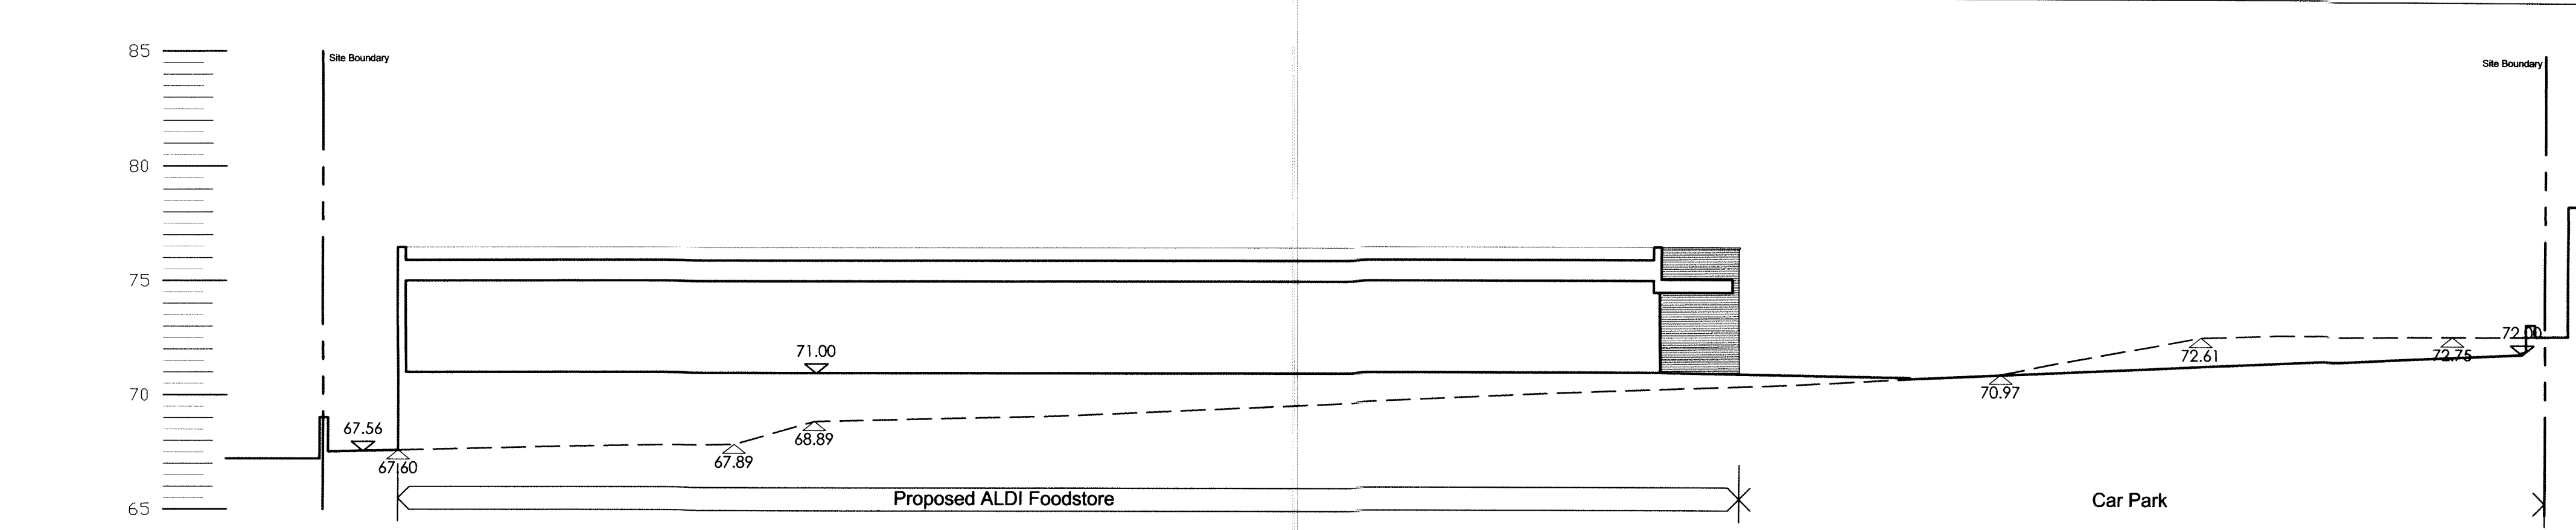


SECTION A-A - Side of foodstore facing Cudworth Methodist Church and Barnsley Road

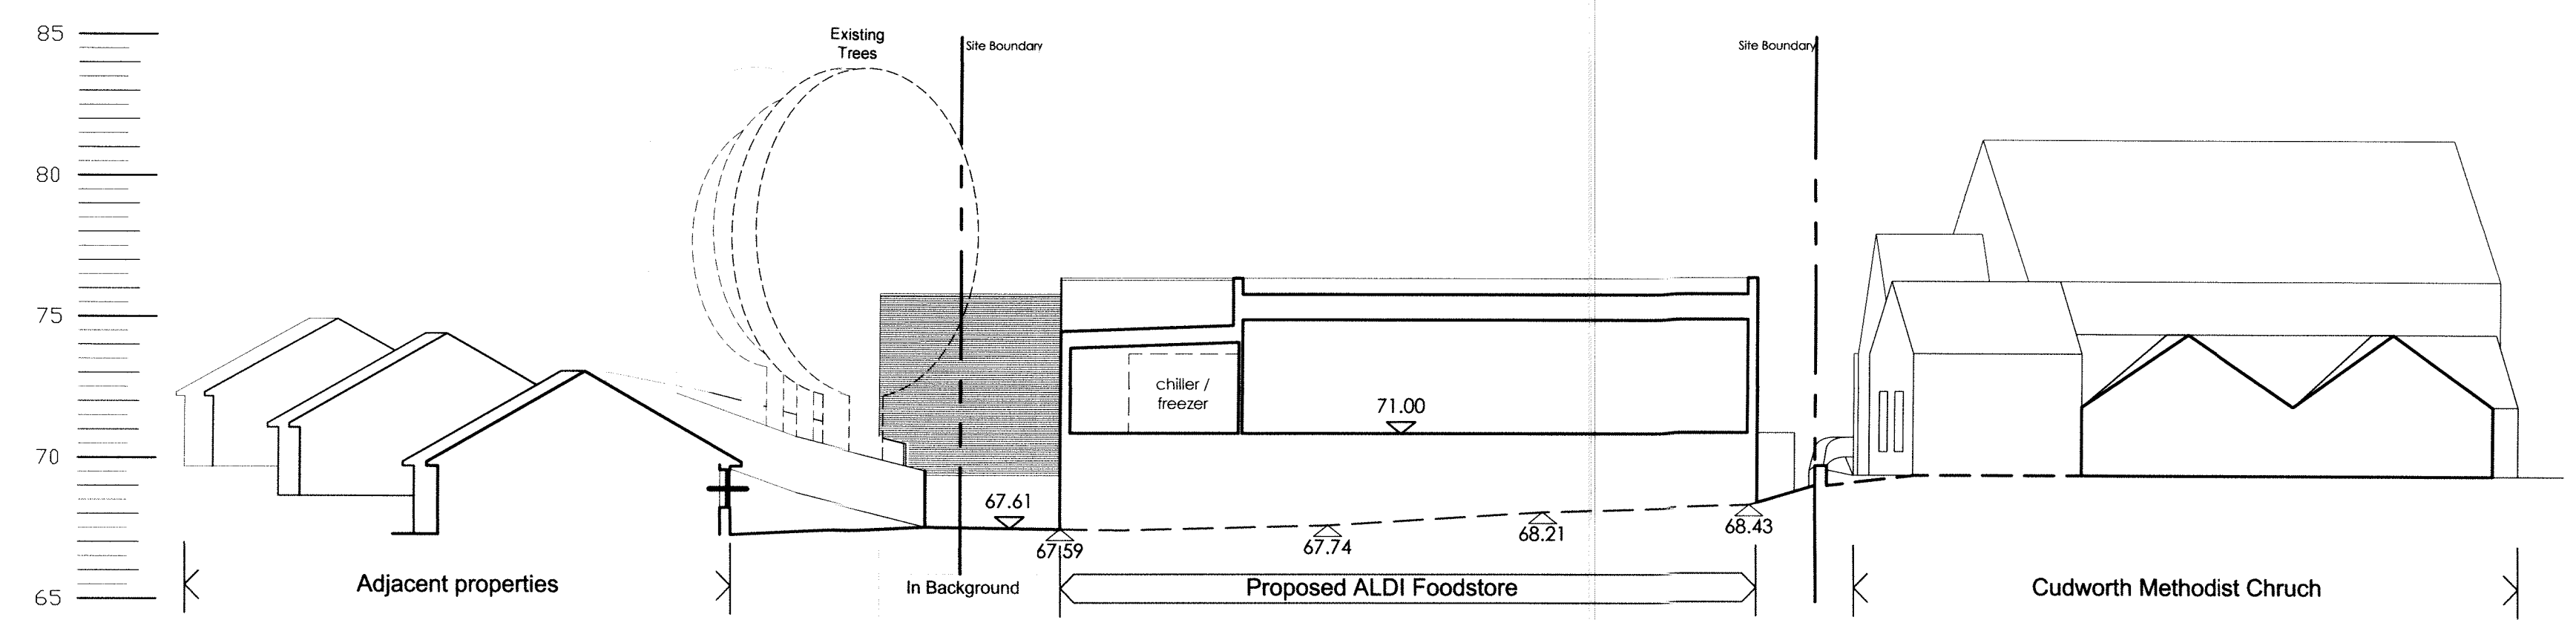



SECTION B - B' - Boundary between warehouse side of foodstore and adjacent dwellings

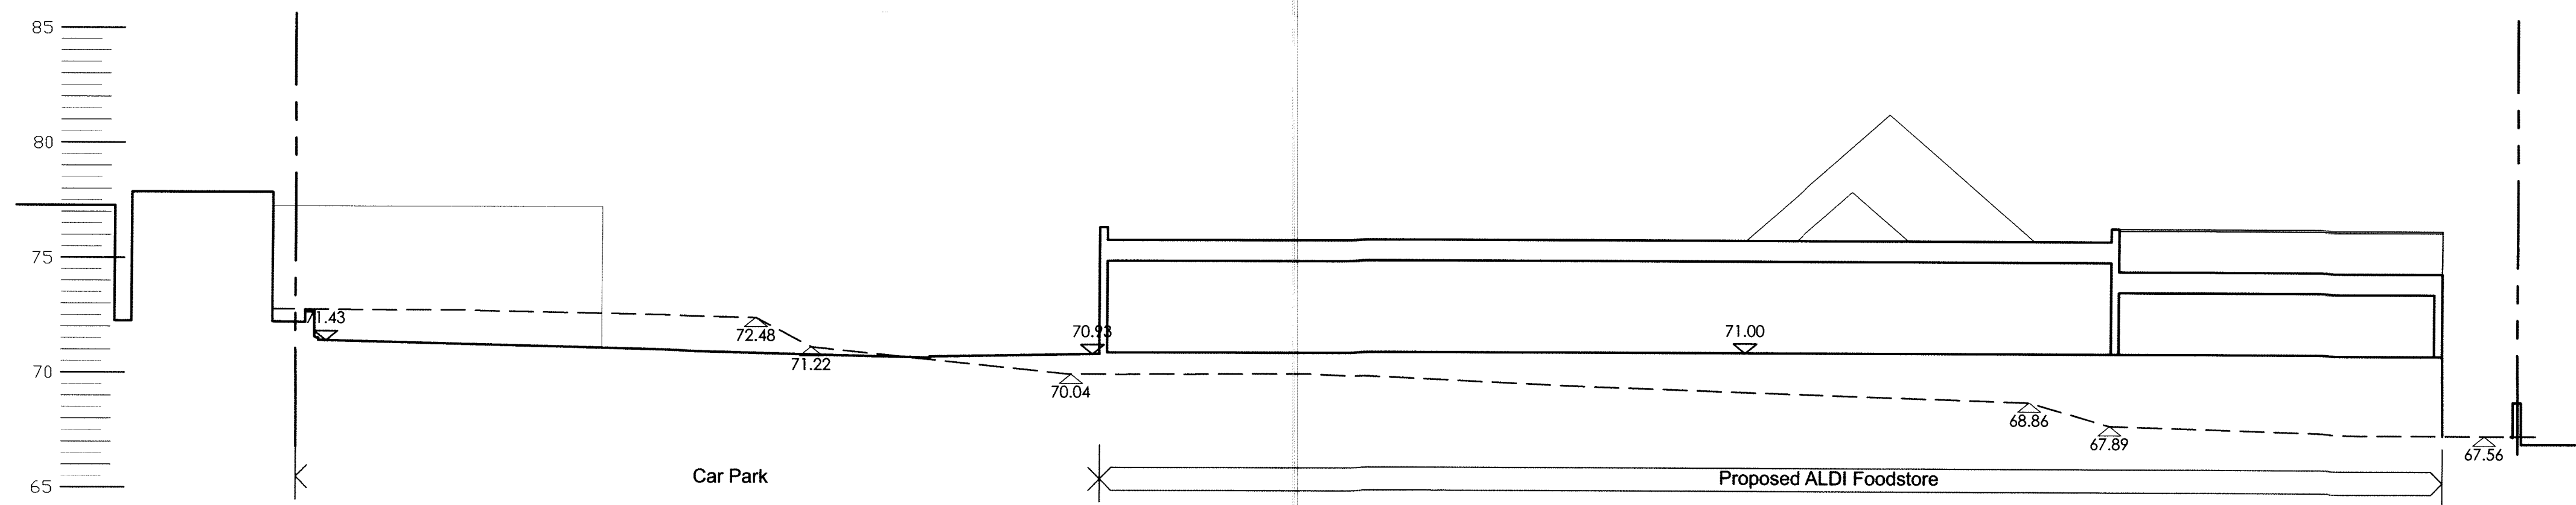

SECTION C-C - Rear of foodstore facing housing

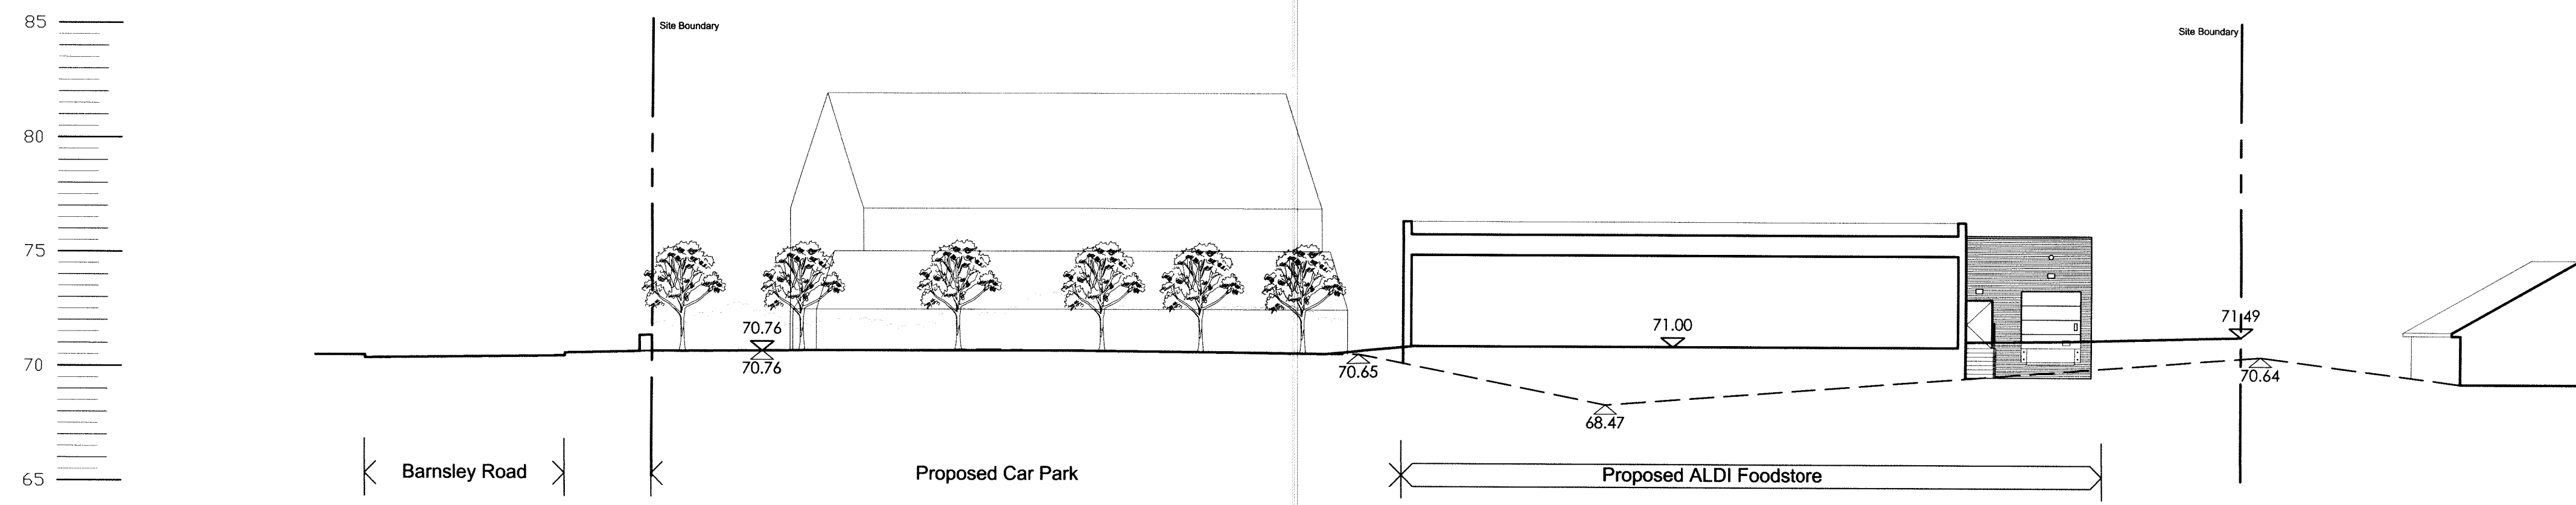

SECTION D-D - Entrance of foodstore facing car park and Fulton Foods

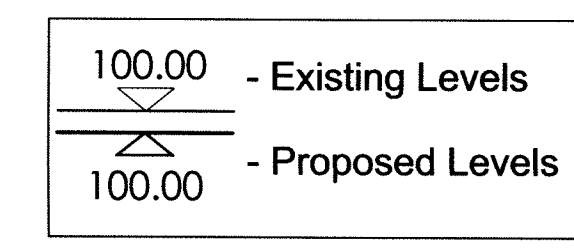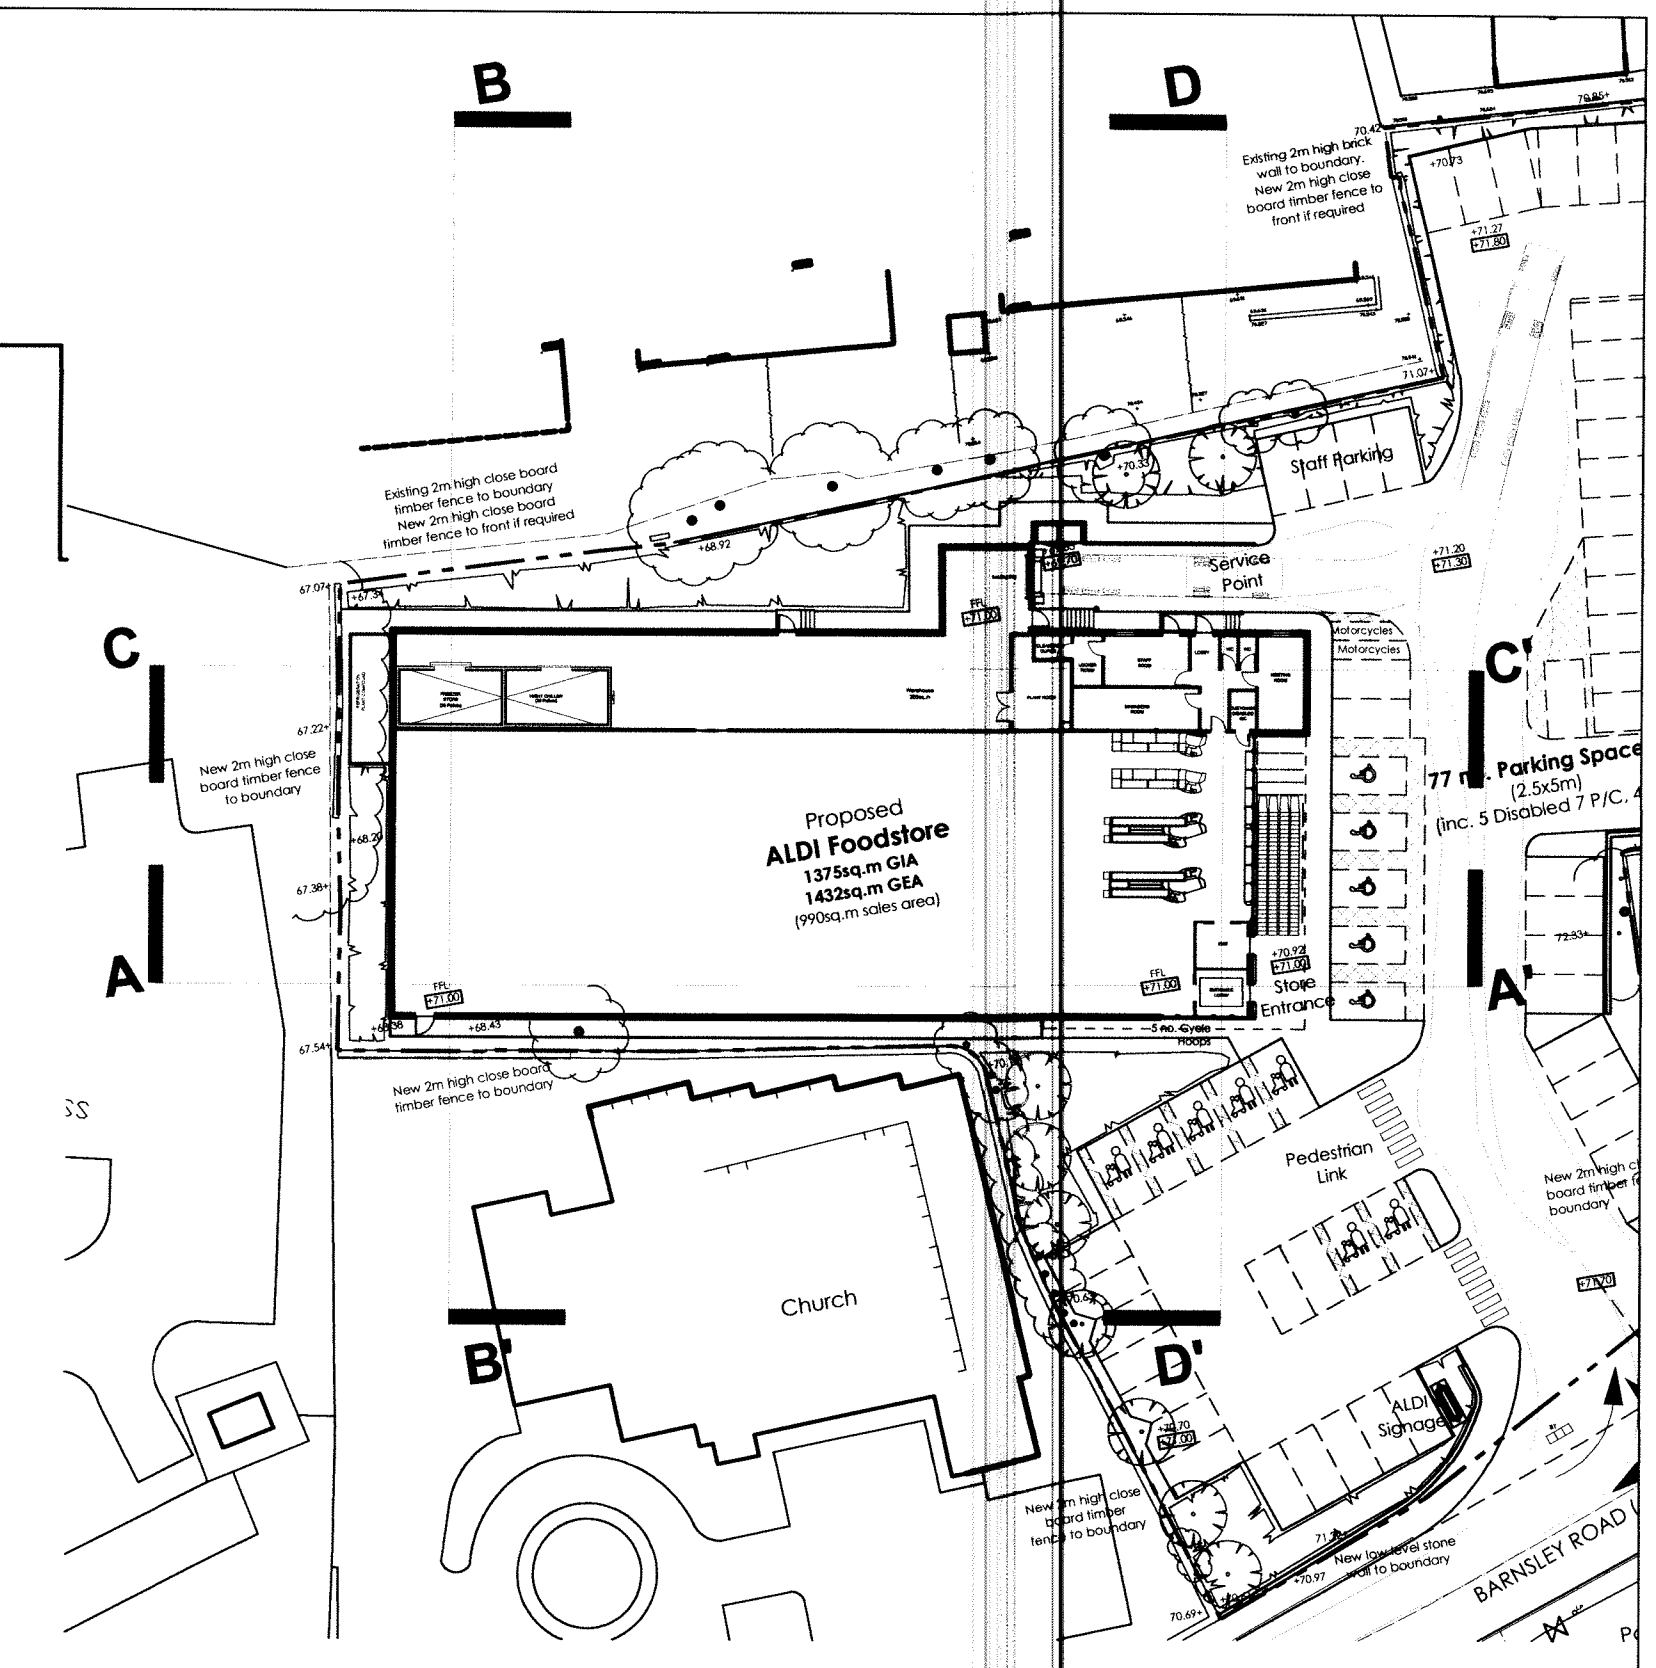

|   |      |                 |                                  |              |        |          |
|---|------|-----------------|----------------------------------|--------------|--------|----------|
| A 22.04.15   |      |                 | Nib added to staff welfare area. |              | LH     | CH       |
| Rev   | Date | Description     |                                  |              | Rev By | Chk'd By |
| Project Title Proposed Development   |      |                 |                                  |              |        |          |
| Barnsley Road<br>CUDWORTH   |      |                 |                                  |              |        |          |
| Client ALDI Stores Ltd   |      |                 |                                  |              |        |          |
| Status Planning   |      |                 |                                  |              |        |          |
| Scale 1:200   |      | Drawing Size A1 |                                  |              |        |          |
| Drawn By SJB   |      | Checked By JDB  |                                  | Date 05-2013 |        |          |
| Drawing Title Proposed Sections   |      |                 |                                  |              |        |          |
| Job/Dwg No 0738-103   |      |                 |                                  |              | Rev    | A        |
| <div><div><div><div><div></div><div></div></div><div><div></div><div></div></div><div><div></div><div></div></div><div><div></div><div></div></div></div><div><div><div><div><div></div><div></div></div><div><div></div><div></div></div><div><div></div><div></div></div><div><div></div><div></div></div></div><div><div><div><div><div></div><div></div></div><div><div></div><div></div></div><div><div></div><div></div></div><div><div></div><div></div></div></div><div><div><div><div><div></div><div></div></div><div><div></div><div></div></div><div><div></div><div></div></div><div><div></div><div></div></div></div><div><div><div><div><div></div><div></div></div><div><div></div><div></div></div><div><div></div><div></div></div><div><div></div><div></div></div></div></div><div><div><div><div><div></div><div></div></div><div><div></div><div></div></div><div><div></div><div></div></div><div><div></div><div></div></div></div><div><div><div><div><div></div><div></div></div><div><div></div><div></div></div><div><div></div><div></div></div><div><div></div><div></div></div></div></d