


SITE - BARNESLEY

Illuminated Sign 1 5506mm x 2082mm x 80mm

Rooster signs: 3840 x 2082mm x 80mm return
Text height: 482mm Rooster height: 736mm


Menu signs: 1503 x 2082mm x 80mm return
Text height: 133mm

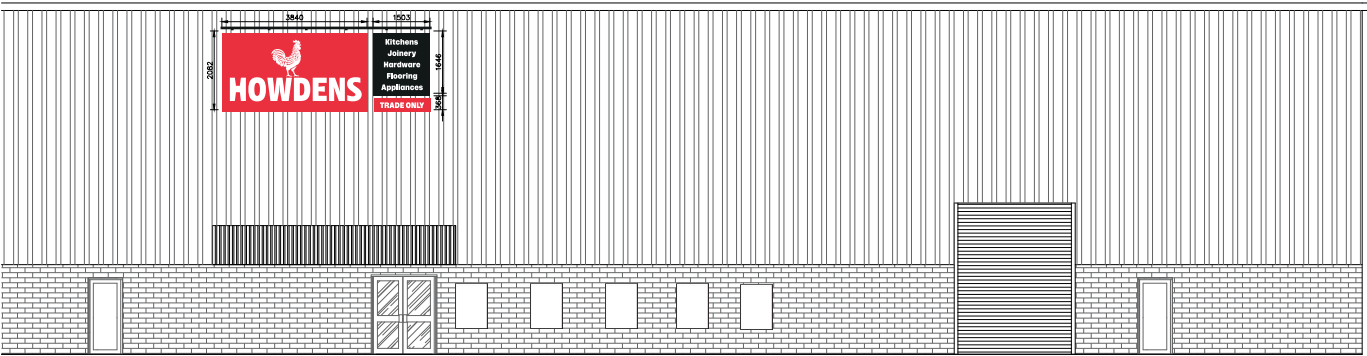

EAST ELEVATION

Illuminated Sign 2 3840mm x 2082mm x 80mm


Rooster signs: 3840 x 2082mm x 80mm return
Text height: 482mm Rooster height: 736mm

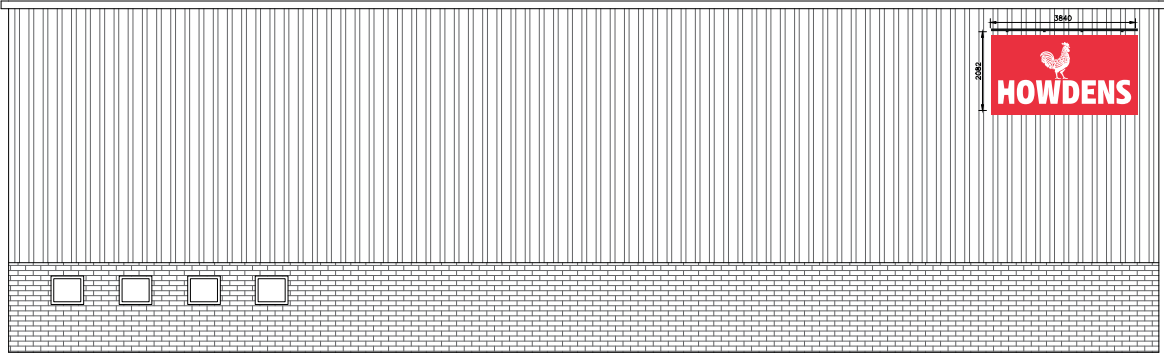

NORTH ELEVATION

Illuminated Sign 3 3840mm x 2082mm x 80mm

Rooster signs: 3840 x 2082mm x 80mm return
Text height: 482mm Rooster height: 736mm

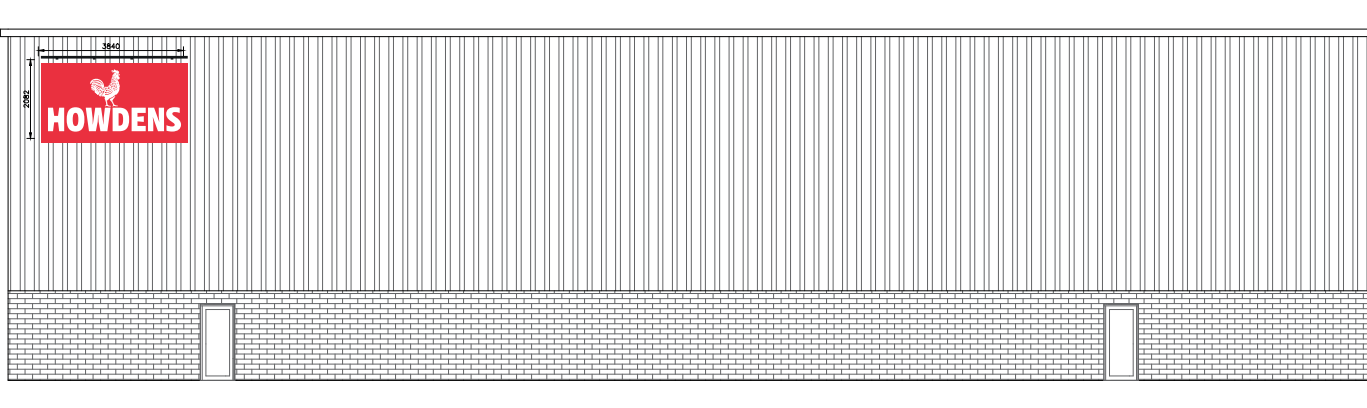

WEST ELEVATION



2 The Stray, Brough, South
Cave. HU15 2AL
Telephone: 01430 421495
ADS GROUP

Revisions:	A
Client:	HOWDENS
Location :	BARNESLEY
Project:	Elevations
Scale:	A3 -1:200
Date:	MAR 2020
Drawn by:	ADK
Drg. No.:	


Sign and Lighting Detail

Howdens Sign 5506mm x 2082mm

BRACKETS 600mm
to illumiante
to bottom of
sign



Fixing Method

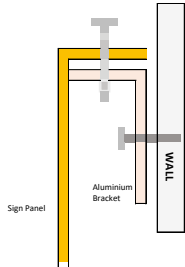

Aluminium Composite Panel

Side Elevation (80mm)

LED Light Bar - 299cdm (max)




Front Elevation


ecolux super lens
ecolux solar
connecting lights




Portland Lighting
Unit A2 & A3
Walsall Enterprise Park
Regal Drive
Walsall
WS2 9HQ
Tel: 01922 721133
Fax: 01922 659545
Mobile: 07836 619033
www.portlandlighting.co.uk

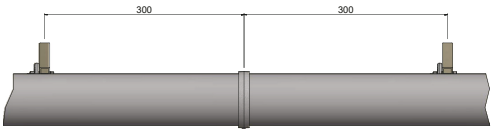

Preparation:- For Best Results Fix Brackets within 300mm Either Side of Join

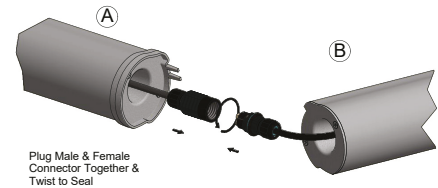


Plug Male & Female
Connector Together &
Twist to Seal

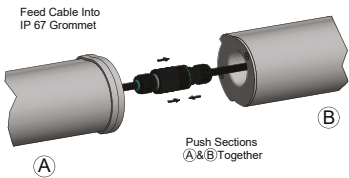

Feed Cable Into
IP 67 Grommet

Push Sections
(A & B) Together

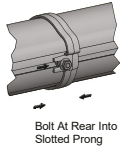

Bolt At Rear Into
Slotted Prong



Scale Bar (m)



2 The Stray, Brough, South
Cave. HU15 2AL
Telephone: 01430 421495
ADS GROUP

Revisions: A

Client: HOWDENS

Location :

Project: Elevations

Scale:

Date: MAR 2020

Drawn by: ADK

Drg. No.: