


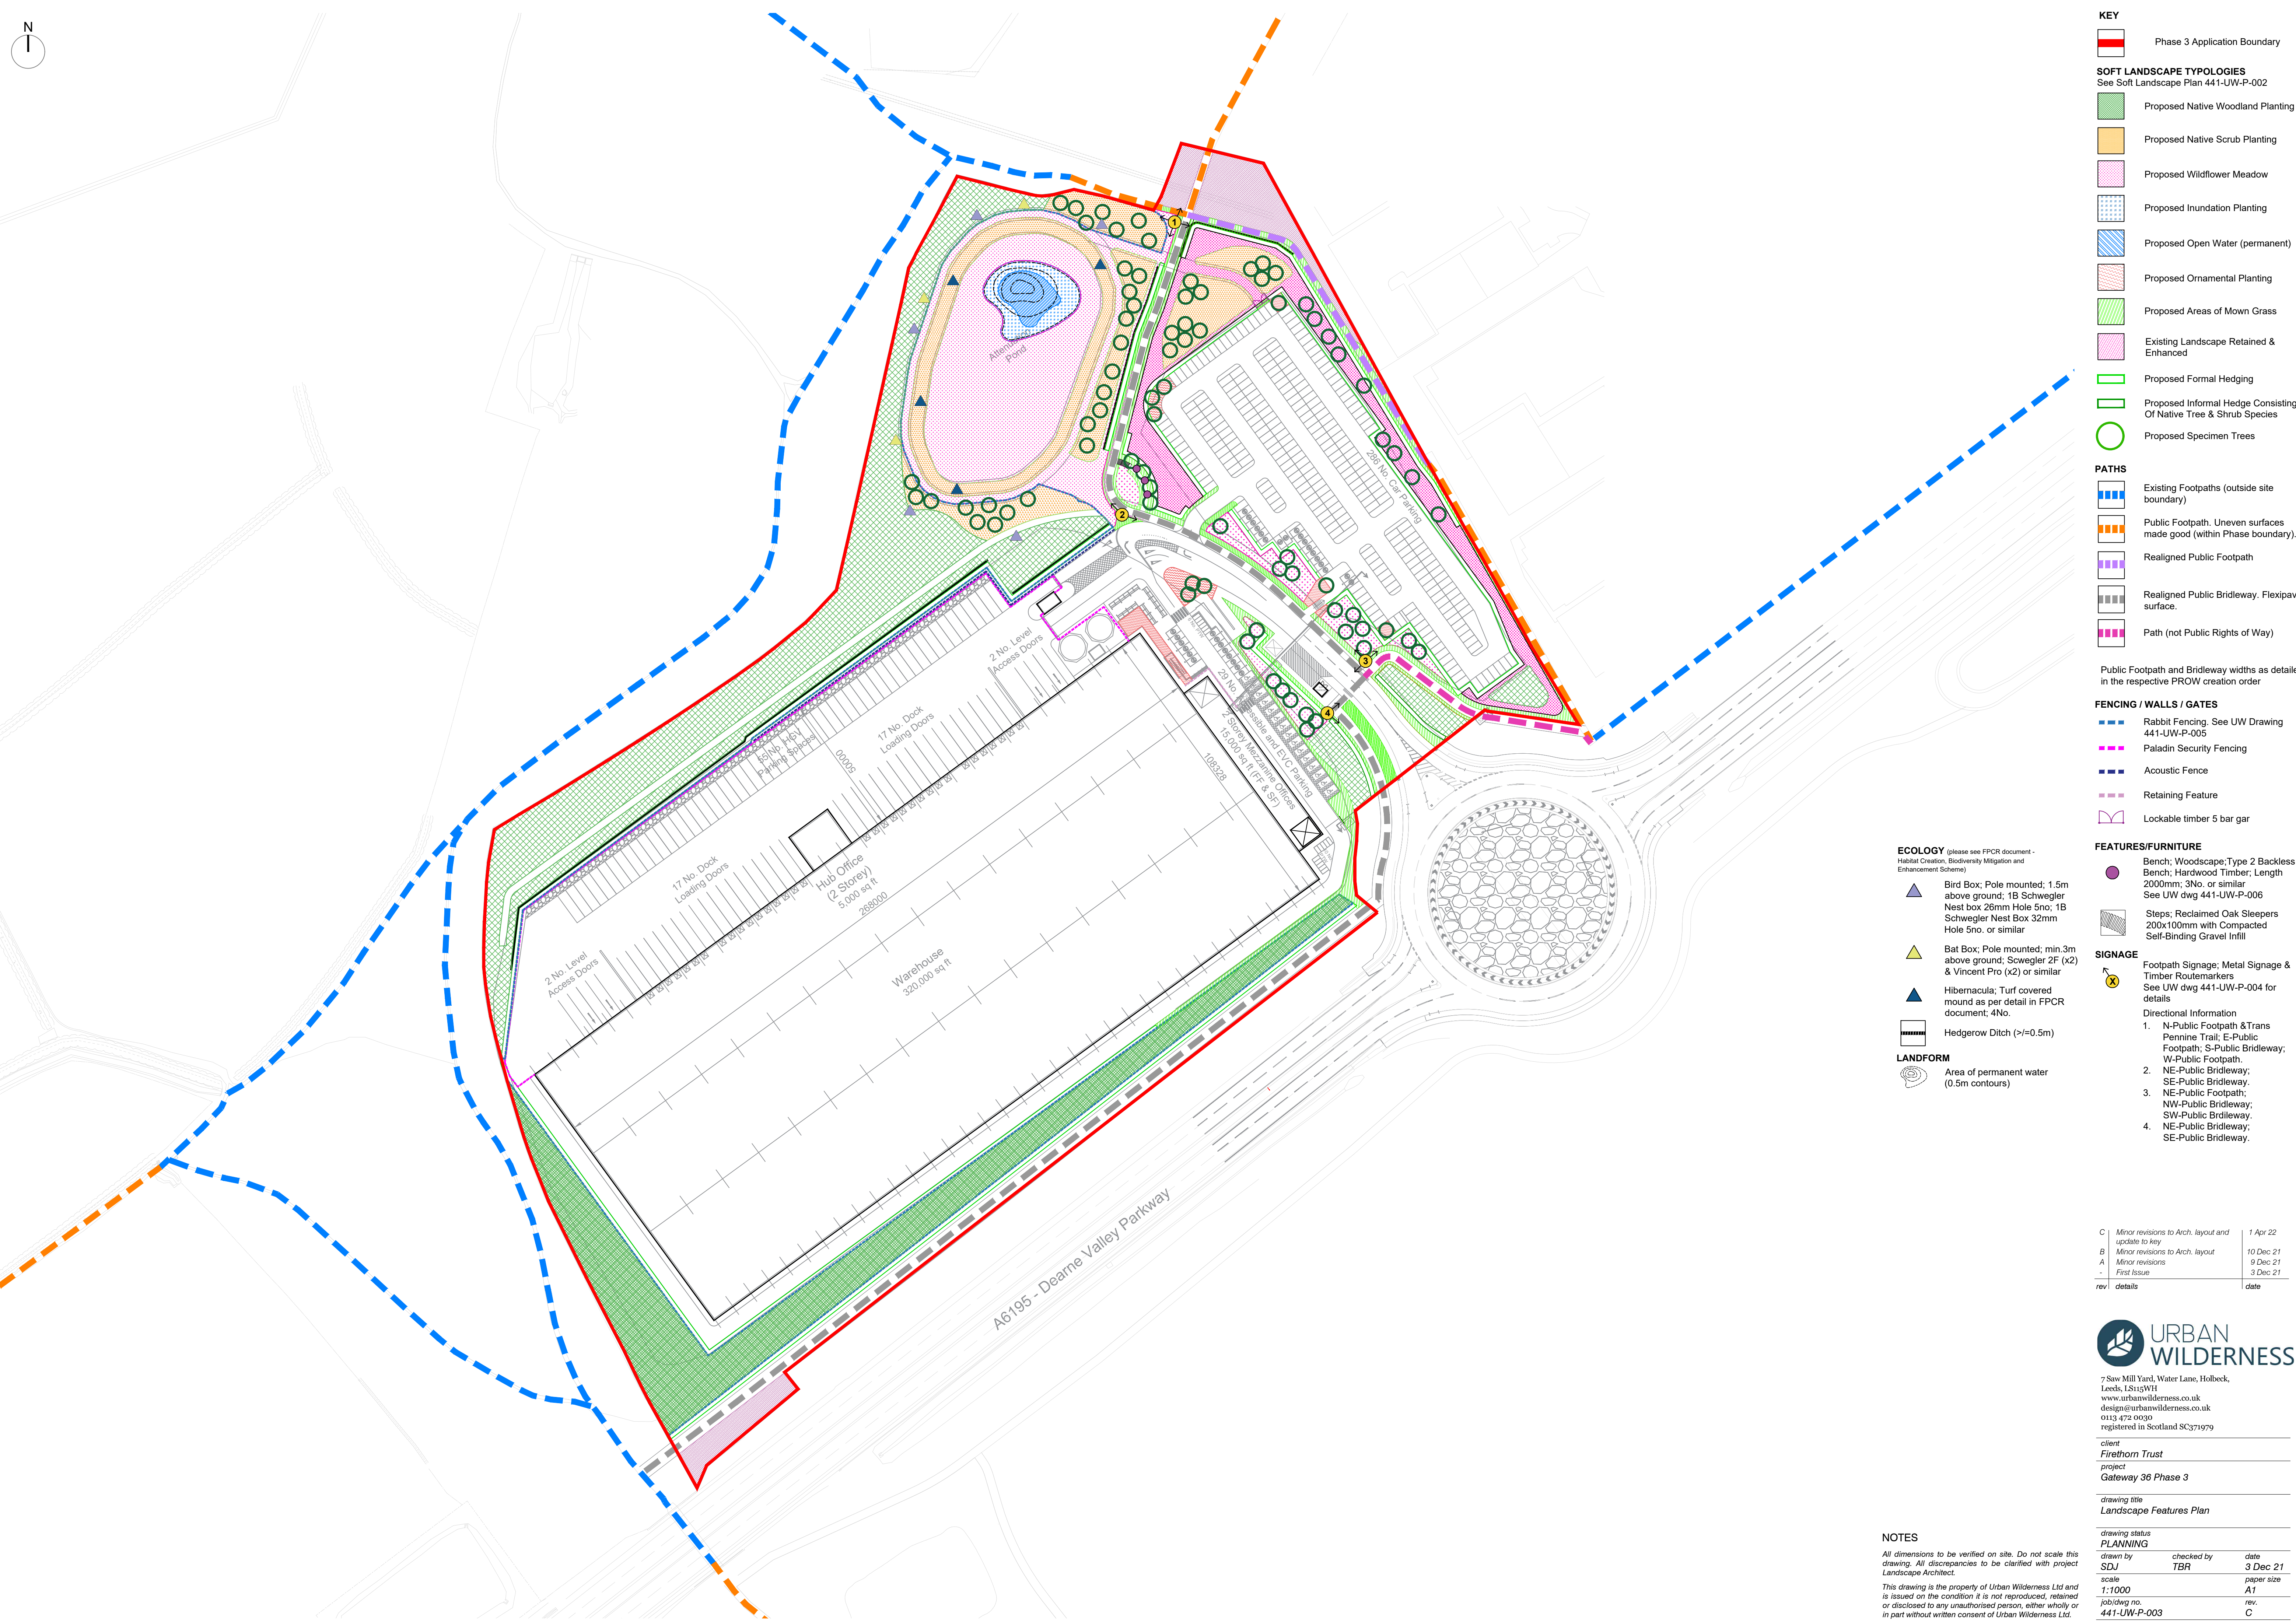

KEY

- Phase 3 Application Boundary

SOFT LANDSCAPE TYPOLOGIES
See Soft Landscape Plan 441-UW-P-002

- Proposed Native Woodland Planting
- Proposed Native Scrub Planting
- Proposed Wildflower Meadow
- Proposed Inundation Planting
- Proposed Open Water (permanent)
- Proposed Ornamental Planting
- Proposed Areas of Mown Grass
- Existing Landscape Retained & Enhanced
- Proposed Formal Hedging
- Proposed Informal Hedge Consisting Of Native Tree & Shrub Species
- Proposed Specimen Trees

PATHS

- Existing Footpaths (outside site boundary)
- Public Footpath. Uneven surfaces made good (within Phase boundary).
- Realigned Public Footpath
- Realigned Public Bridleway. Flexipave surface.
- Path (not Public Rights of Way)

Public Footpath and Bridleway widths as detailed in the respective PROW creation order

FENCING / WALLS / GATES

- Rabbit Fencing. See UW Drawing 441-UW-P-005
- Paladin Security Fencing
- Acoustic Fence
- Retaining Feature
- Lockable timber 5 bar gar

FEATURES/FURNITURE

- Bench; Woodscape; Type 2 Backless Bench; Hardwood Timber; Length 2000mm; 3No. or similar See UW dwg 441-UW-P-006
- Steps; Reclaimed Oak Sleepers 200x100mm with Compacted Self-Binding Gravel Infill

SIGNAGE

- Footpath Signage; Metal Signage & Timber Routemarkers See UW dwg 441-UW-P-004 for details
- Directional Information
 - N-Public Footpath & Trans Pennine Trail, E-Public Footpath; S-Public Bridleway; W-Public Footpath.
 - NE-Public Bridleway; SE-Public Bridleway.
 - NE-Public Footpath; NW-Public Bridleway; SW-Public Bridleway.
 - NE-Public Bridleway; SE-Public Bridleway.

ECOLOGY (please see FPCR document - Habitat Creation, Biodiversity Mitigation and Enhancement Scheme)

- Bird Box; Pole mounted; 1.5m above ground; 1B Schwegler Nest box 26mm Hole 5no; 1B Schwegler Nest Box 32mm Hole 5no. or similar
- Bat Box; Pole mounted; min.3m above ground; Sowgler 2F (x2) & Vincent Pro (x2) or similar
- Hibernacula; Turf covered mound as per detail in FPCR document; 4No.
- Hedgerow Ditch (>=0.5m)

LANDFORM

- Area of permanent water (0.5m contours)

C	Minor revisions to Arch. layout and update to key	1 Apr 22
B	Minor revisions to Arch. layout	10 Dec 21
A	Minor revisions	9 Dec 21
-	First Issue	3 Dec 21
rev	details	date

URBAN WILDERNESS

7 Saw Mill Yard, Water Lane, Holbeck, Leeds, LS11 3WH
www.urbanwilderness.co.uk
design@urbanwilderness.co.uk
0113 472 0030
registered in Scotland SC371979

client
Firethorn Trust

project
Gateway 36 Phase 3

drawing title
Landscape Features Plan

drawing status
PLANNING

drawn by	checked by	date
SDJ	TBR	3 Dec 21
scale		paper size
1:1000		A1
job/dwg no.	rev.	
441-UW-P-003	C	

NOTES

All dimensions to be verified on site. Do not scale this drawing. All discrepancies to be clarified with project Landscape Architect.

This drawing is the property of Urban Wilderness Ltd and is issued on the condition it is not reproduced, retained or disclosed to any unauthorised person, either wholly or in part without written consent of Urban Wilderness Ltd.