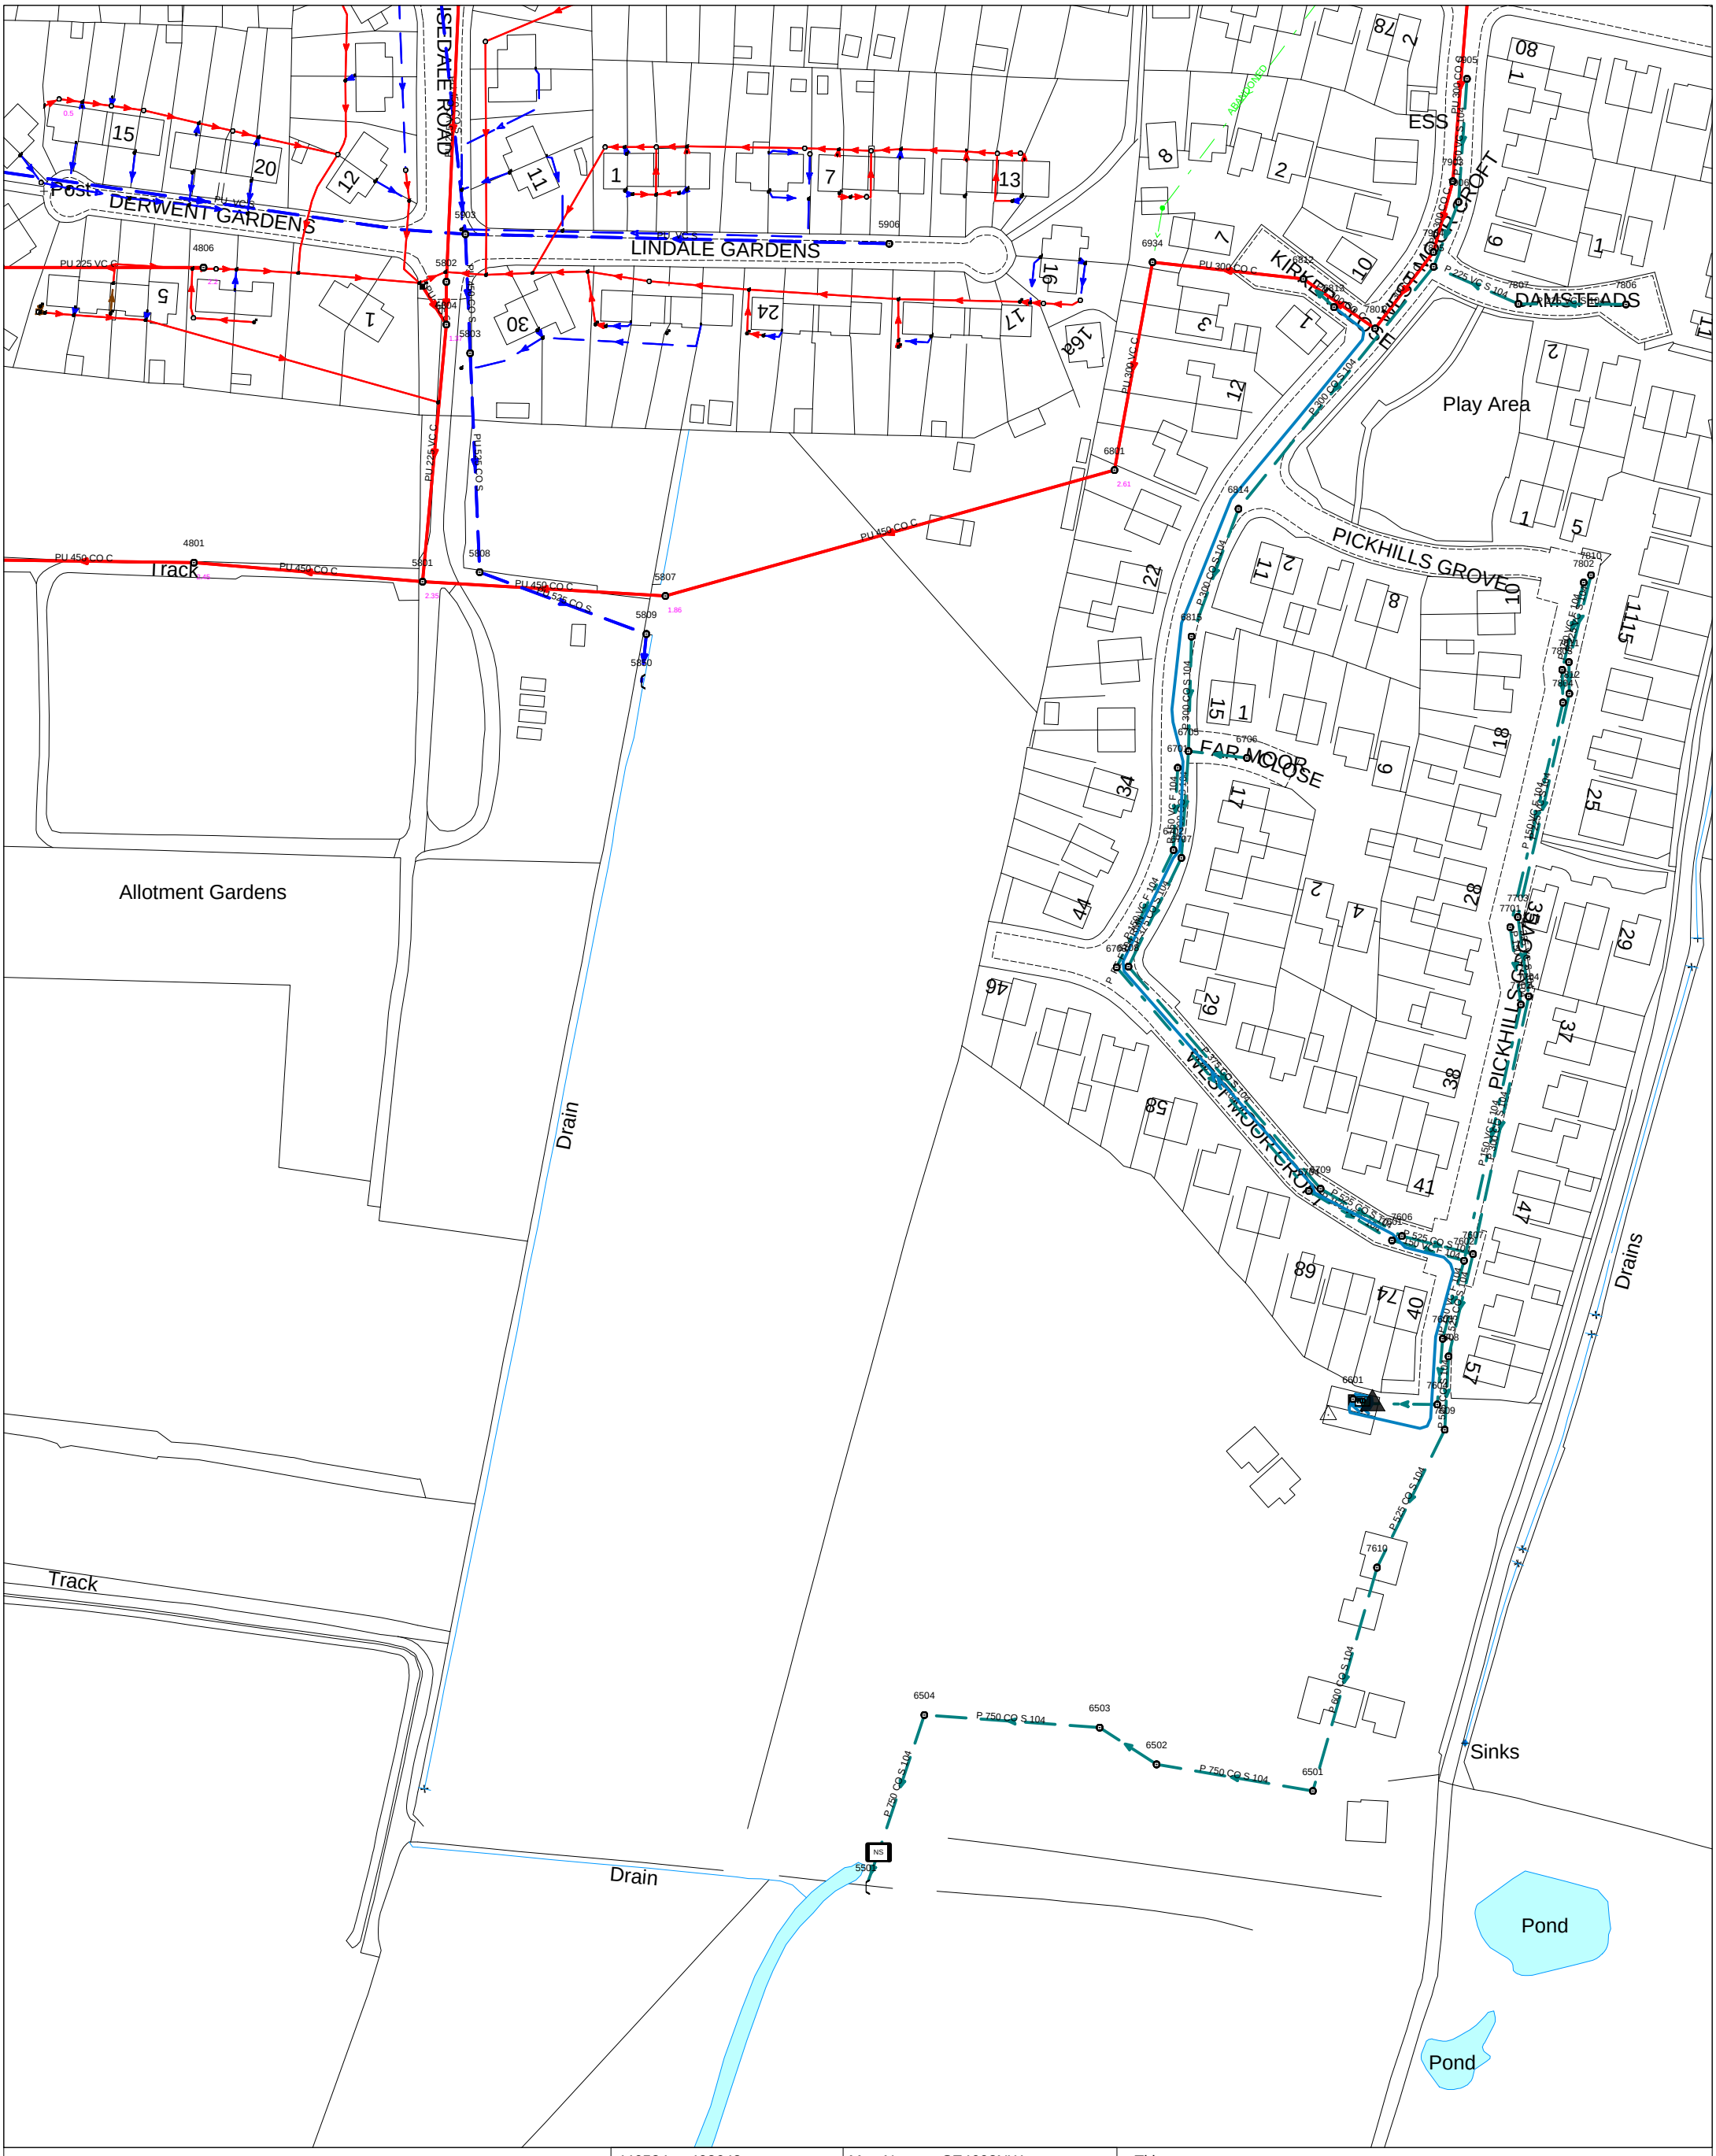

446524 : 403643	Map Name : SE4603NW	Title
Yorkshire Water, PO Box 500, Halifax Road, Bradford BD6 2LZ Contact Name : YorMap Advisor C ROBERTS Contact Tel : 87 2582		Notes
	Partial Key Foul Sewer = F Combined Sewer = C Surface Water Sewer = SW Trade Sewer = TD Partially Separate = PS	This plan is furnished as a general guide only and no warranty as to its correctness is given or implied. This plan must not be relied upon in the event of excavations or other works made in the vicinity of public sewers. No house or property connections are shown.
	Date Req : 24/08/2020, 13:15:37	Date Gen : 24/08/2020, 13:18:52
	Source : Sewer Network Enquiry	

UPN: Undefined Originator: C ROBERTS, YorMap, 87 2582