



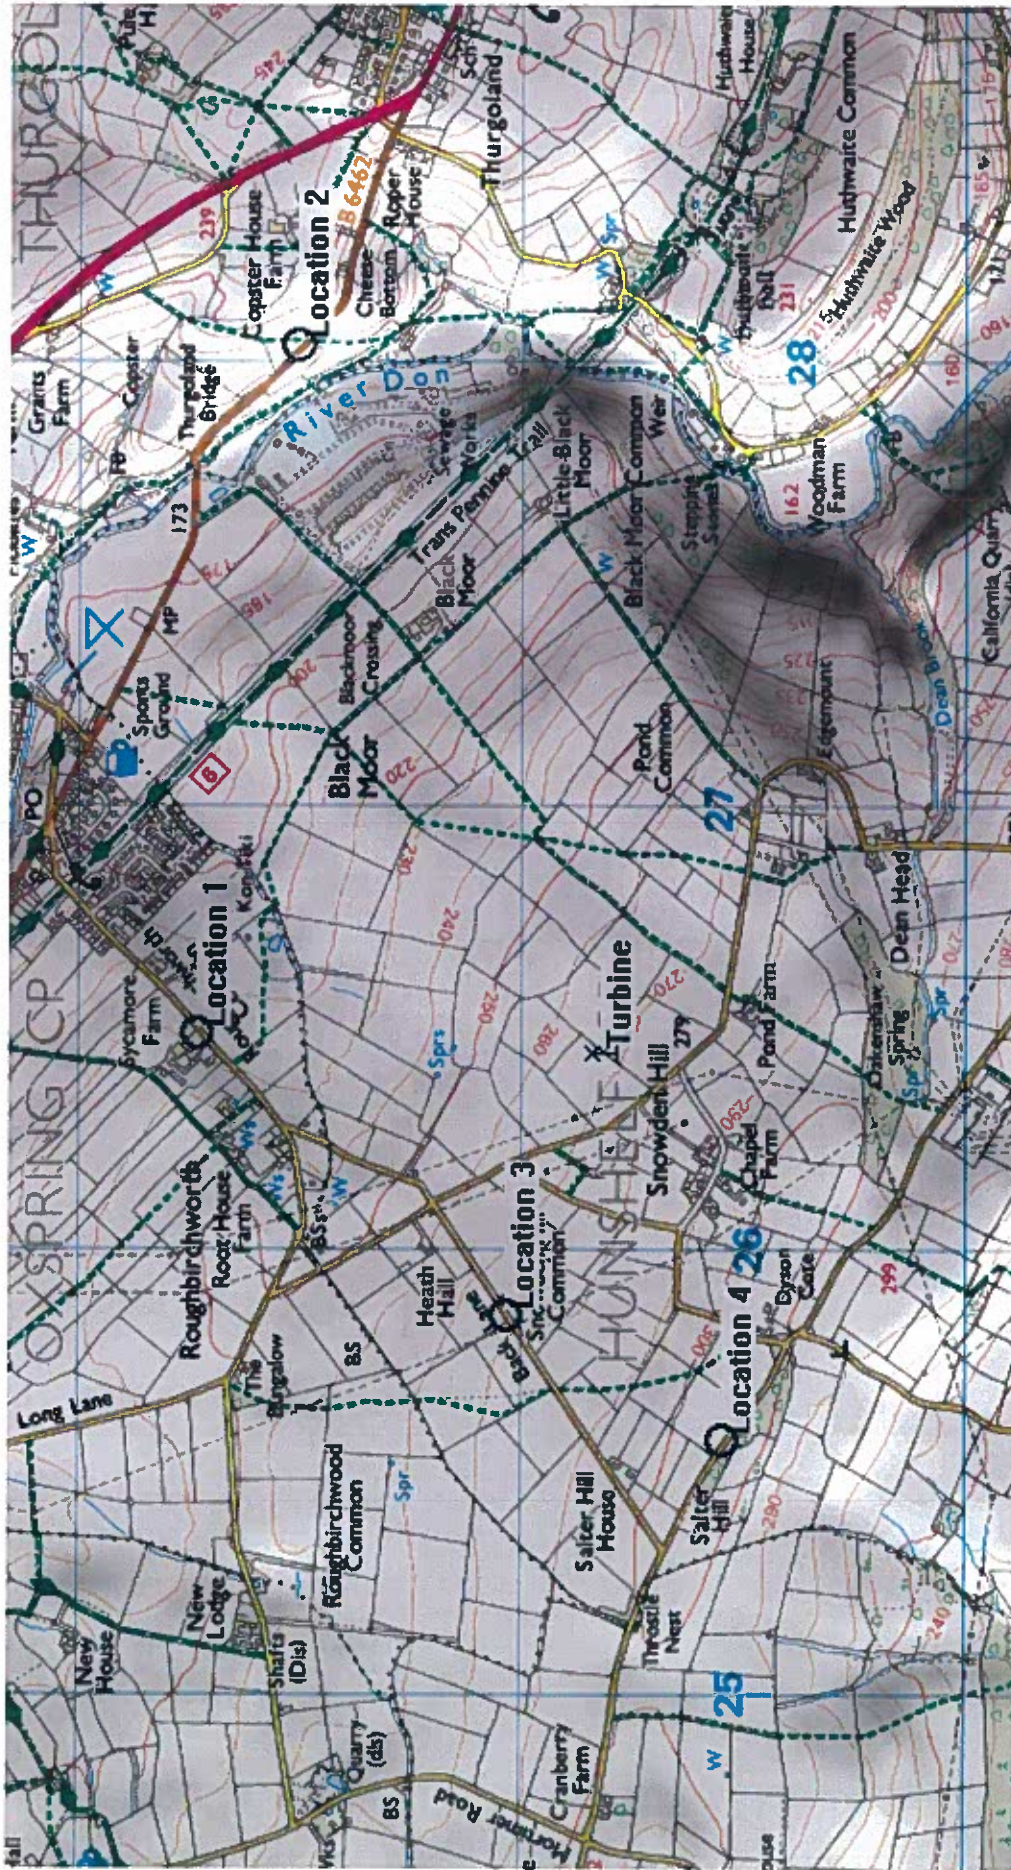

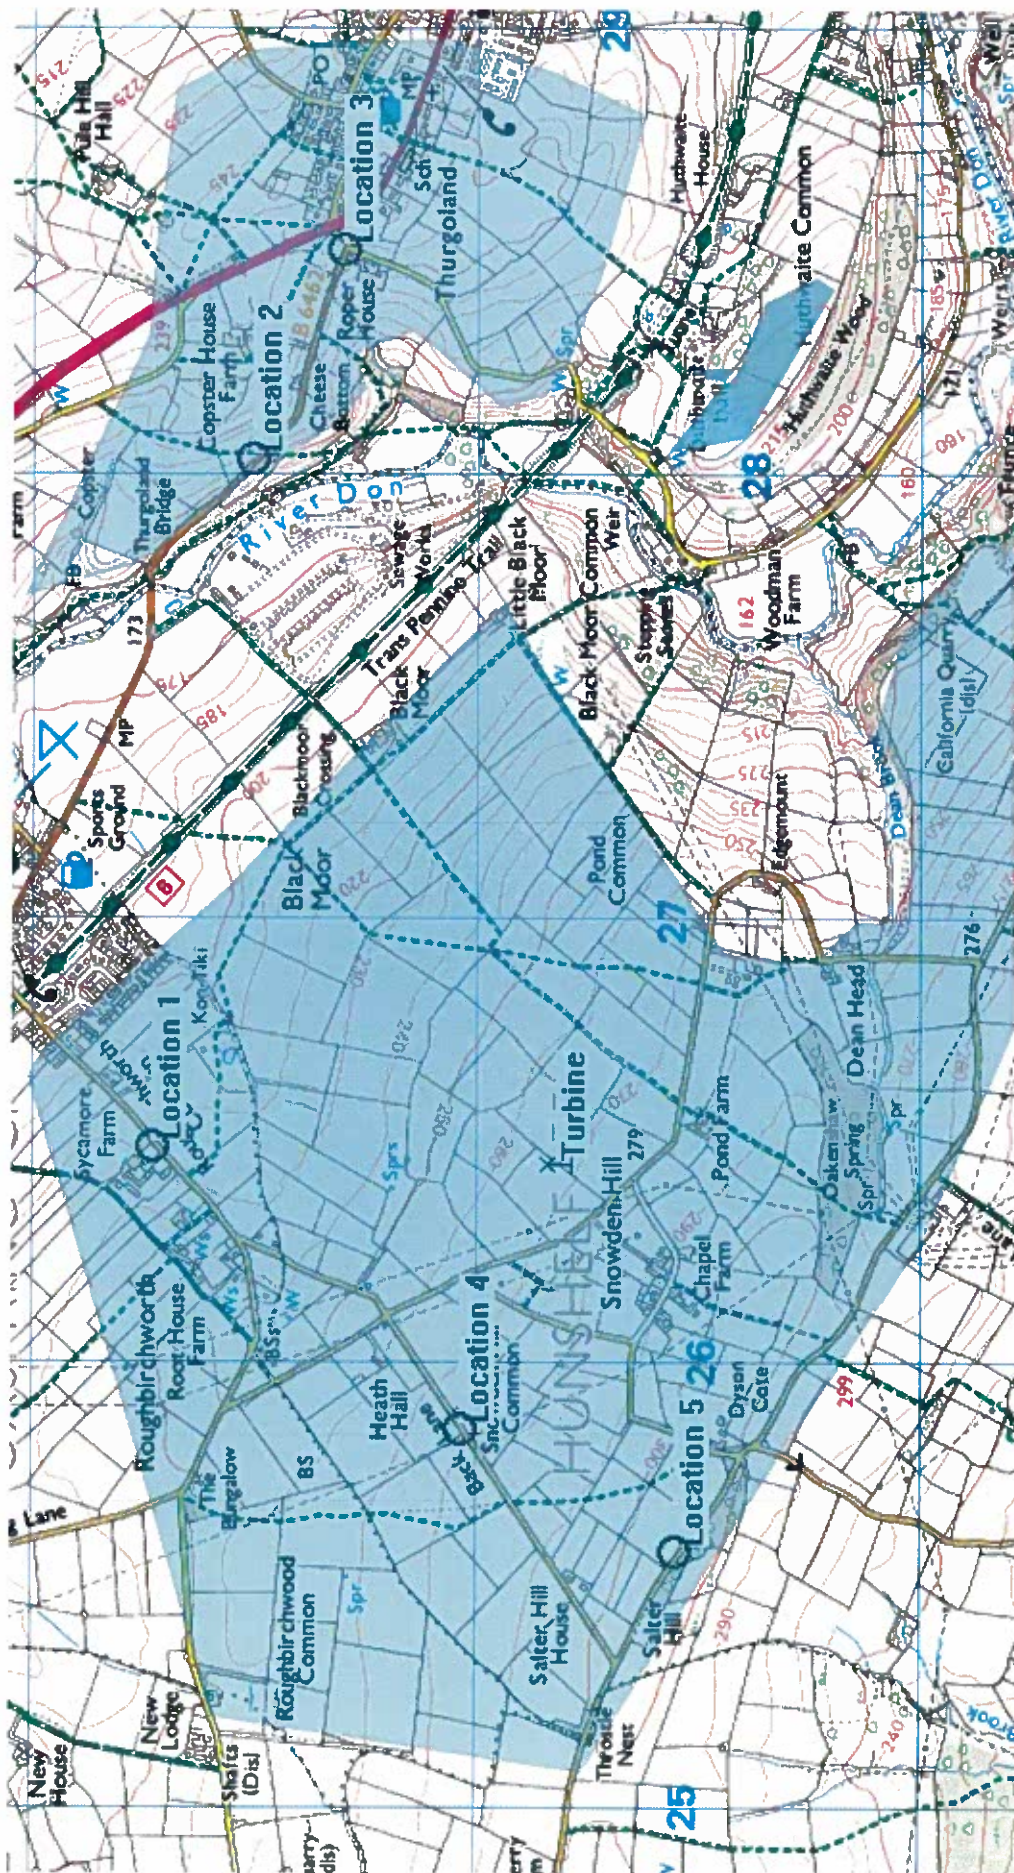




Location 1. OSGB: SE26488 - 01726 Lat/Lon: 53 30.693 - 001 36.123 Distance to site = 910m. 729' AOD (GPS). View looking south.
Bearing to site = 183 deg.



Location 2- OSGB: SE28037 - 01502 Lat/Lon: 53 30.567 - 001 34.723 Distance to site = 1733m (1.73km). 665' AOD (GPS). View looking southwest
Bearing to site = 247 deg.



Location 3, OSGB: SE28037 - 01502 Lat/Lon: 53 30.322 - 001 36.700 Distance to site = 636m. 913' AOD (GPS). View looking southeast.
Bearing to site = 110 deg.

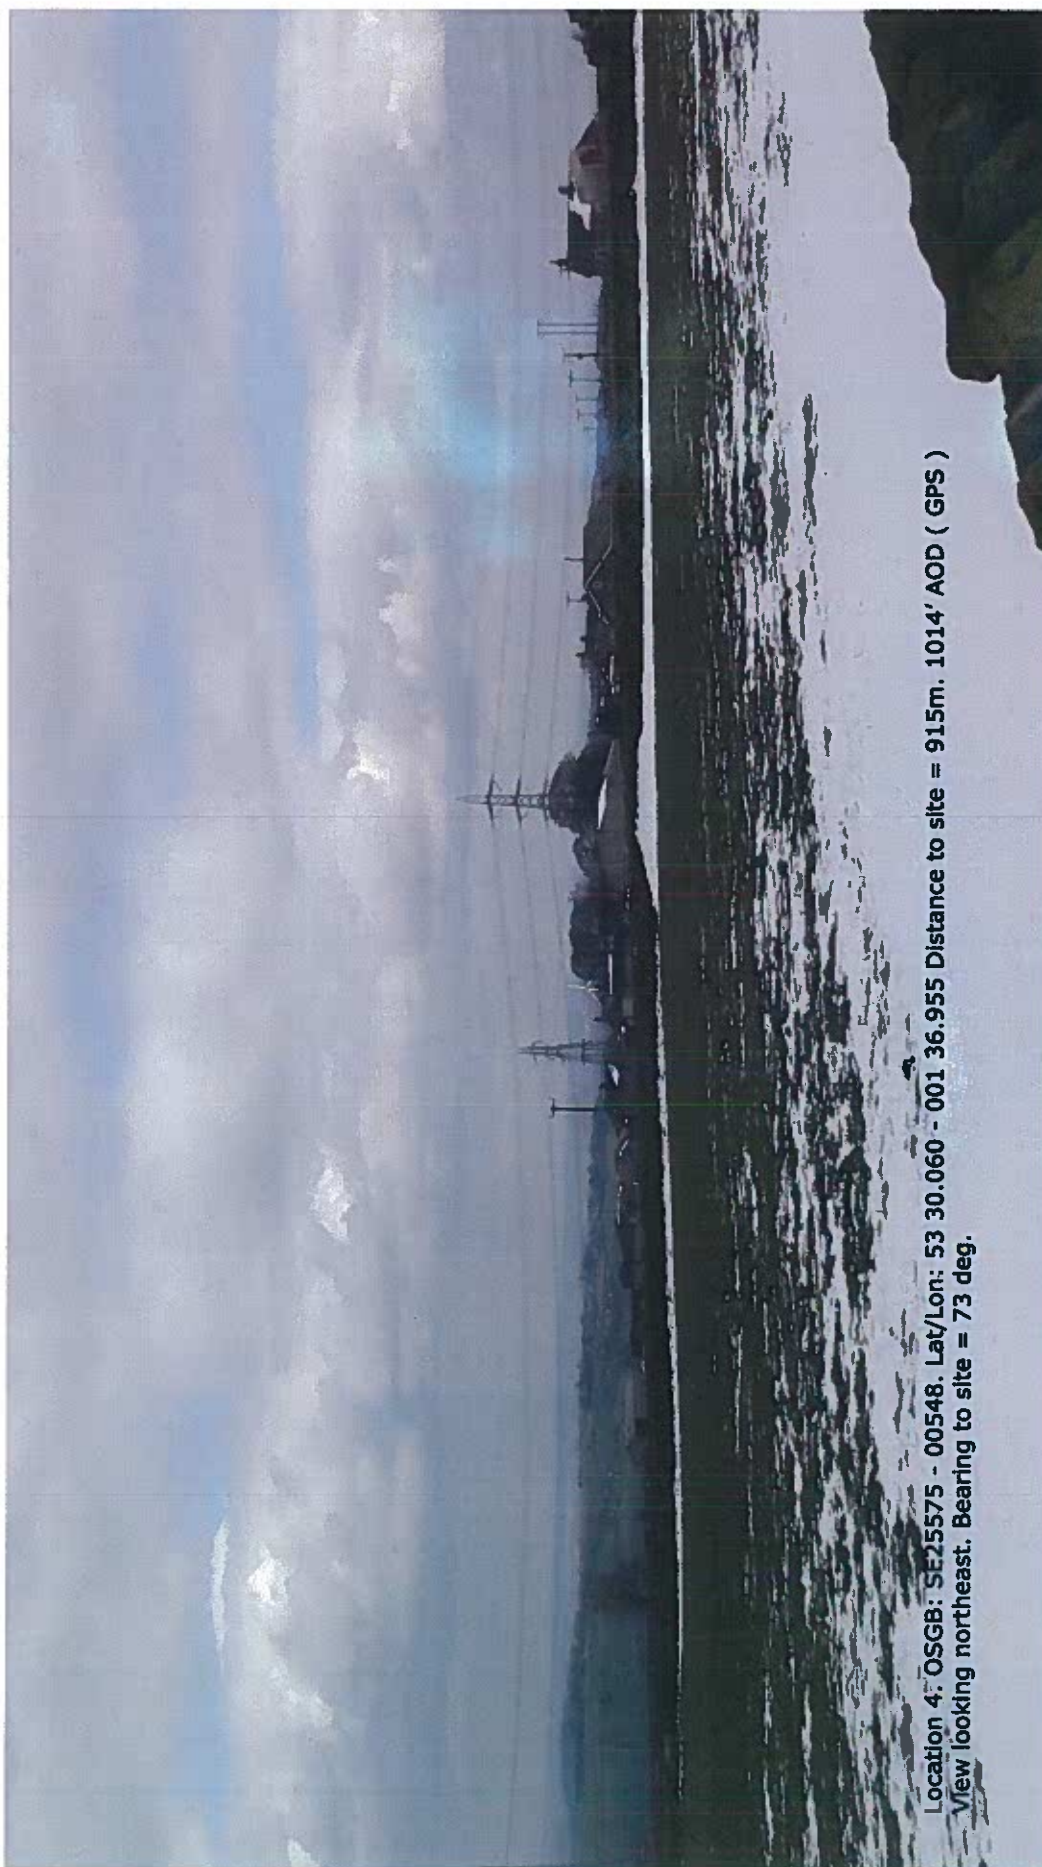

Location 4: OSGB: SE25575 - 00548. Lat/Lon: 53 30.060 - 001 36.955 Distance to site = 915m. 1014' AOD (GPS)
View looking northeast. Bearing to site = 73 deg.

Terrain Profile: Location 1 to Site

Summary

Profile Distance: 1.1 km

Total Ascent: 51 m

Total Descent: 7 m

Elevation Profile



Waypoints

Leg	Name / Position / Elevation	Bearing	Distance	Ascent	Descent	Comments
0	WP0001 SE 26489 01798 231 m					
1	Location 1 SE 26488 01726 227 m	181°T	71.8 m	0 m	0 m	Location 1. Distance to site = 910m. Cross section running south.
2	Turbine SE 26446 00819 267 m	182°T	908 m	43 m	3 m	Turbine
3	WP0004 SE 26439 00698 275 m	183°T	121 m	8 m	0 m	
Totals:			1.1 km	51 m	7 m	

Prepared By 3DVS


Terrain Profile: Location 2 to Site

Summary

Profile Distance: 1.95 km

Total Ascent: 106 m Total Descent: 48 m

Elevation Profile

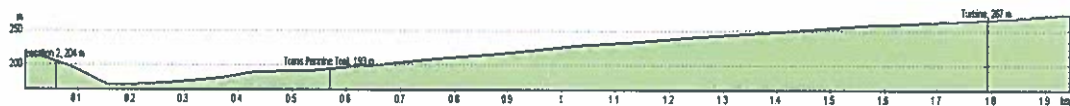

Waypoints

Leg	Name / Position / Elevation	Bearing	Distance	Ascent	Descent	Comments
0	WP0101 SE 28092 01525 217 m					
1	Location 2 SE 28037 01502 204 m	247°T	59.5 m	0 m	0 m	Location 2. Distance to site = 1733m (1.73km). Cross section running southwest.
2	Trans Pennine Trail SE 27577 01283 193 m	244°T	510 m	24 m	35 m	Trans Pennine Trail
3	Turbine SE 26446 00819 267 m	248°T	1.22 km	74 m	0 m	Turbine
4	WP0105 SE 26299 00773 275 m	252°T	154 m	8 m	0 m	
Totals:			1.95 km	106 m	48 m	

Prepared By 3DVS

Terrain Profile: Location 3 to Site


Summary

Profile Distance: 944 m

Total Ascent: 0 m

Total Descent: 13 m

Elevation Profile

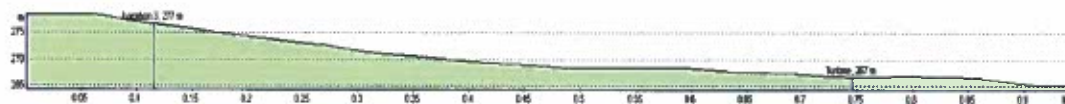

Waypoints

Leg	Name / Position / Elevation	Bearing	Distance	Ascent	Descent	Comments
0	WP0301 SE 25747 01078 278 m					
1	Location 3 SE 25854 01035 277 m	112°T	115 m	0 m	2 m	Location 3. Distance to site = 636m. Cross section running southeast.
2	Turbine SE 26446 00819 267 m	110°T	630 m	0 m	10 m	Turbine
3	WP0304 SE 26632 00750 265 m	110°T	198 m	0 m	2 m	
Totals:			944 m	0 m	13 m	

Prepared By 3DVS

Terrain Profile: Location 4 to Site


Summary

Profile Distance: 1.26 km

Total Ascent: 3 m

Total Descent: 42 m

Elevation Profile

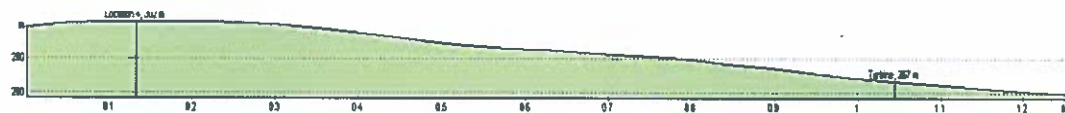

Waypoints

Leg	Name / Position / Elevation	Bearing	Distance	Ascent	Descent	Comments
0	WP0401 SE 25449 00510 299 m					
1	Location 4 SE 25575 00548 302 m	073°T	131 m	3 m	0 m	Location 4. Distance to site = 915m. Cross section running northeast.
2	Turbine SE 26446 00819 267 m	073°T	912 m	0 m	35 m	Turbine
3	WP0404 SE 26649 00888 259 m	071°T	215 m	0 m	7 m	
Totals:			1.26 km	3 m	42 m	

Prepared By 3DVS

