



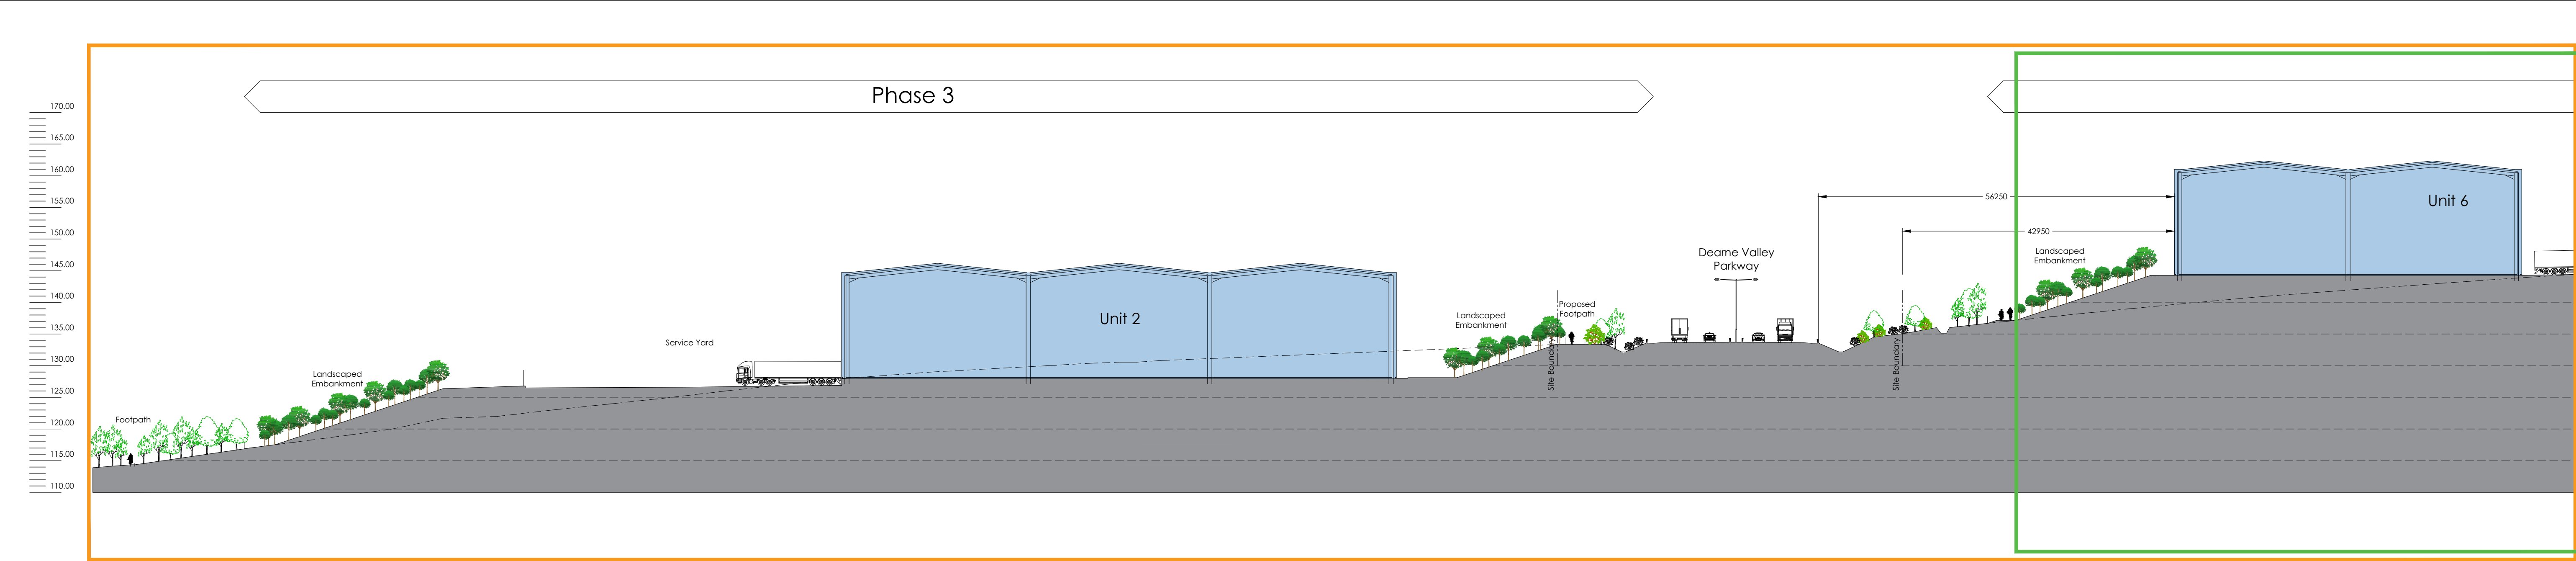

Indicative Section 1- Part1 1:500

0 5 10 15 20 25m


SCALE 1:500

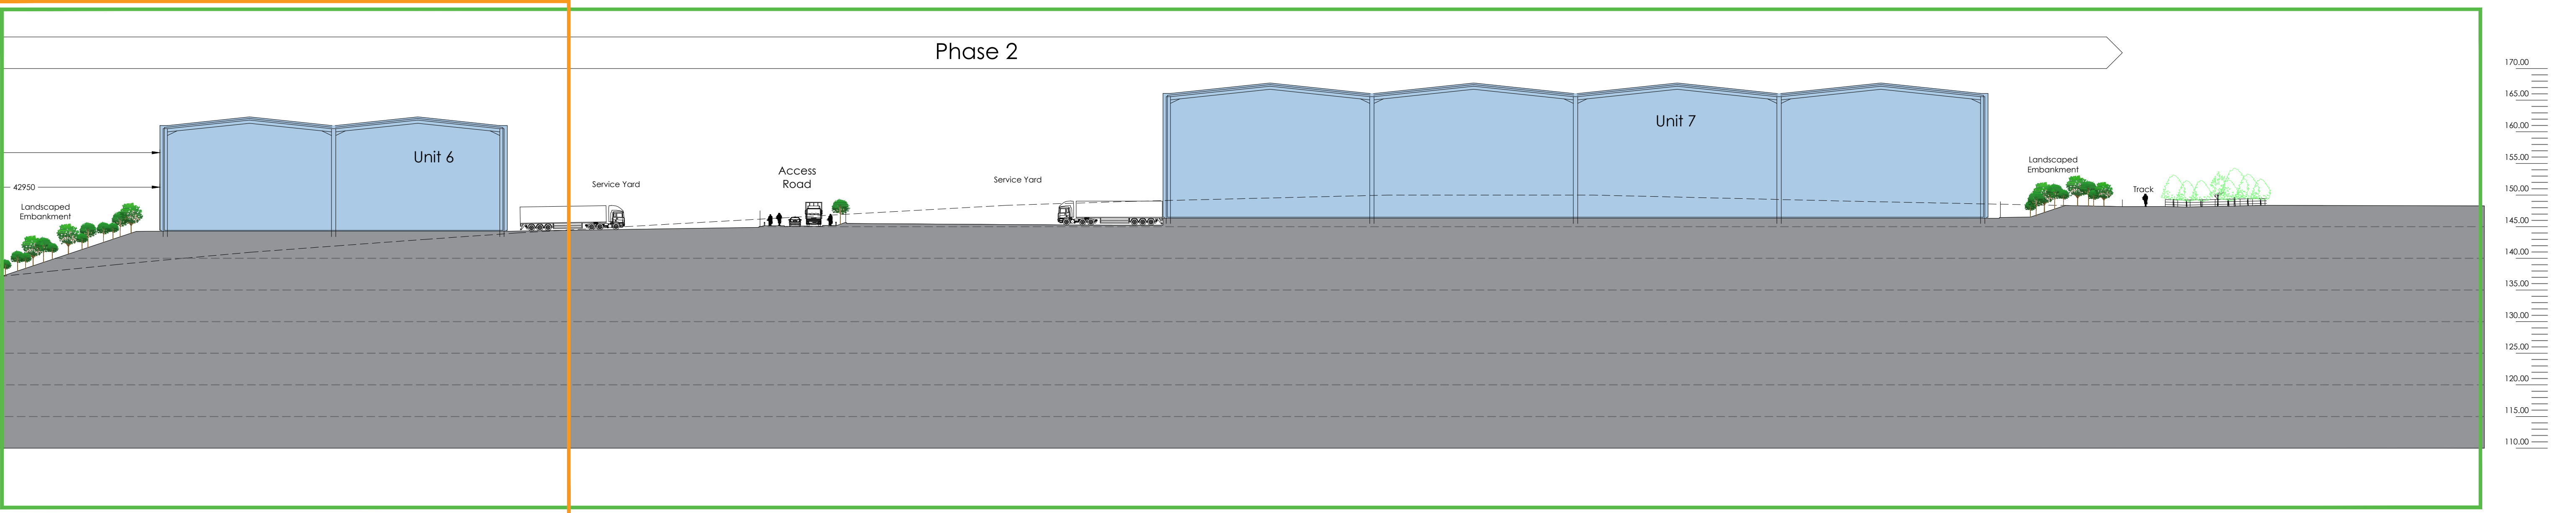

Indicative Section 1- Part 2 1:500

0 5 10 15 20 25m

SCALE 1:500

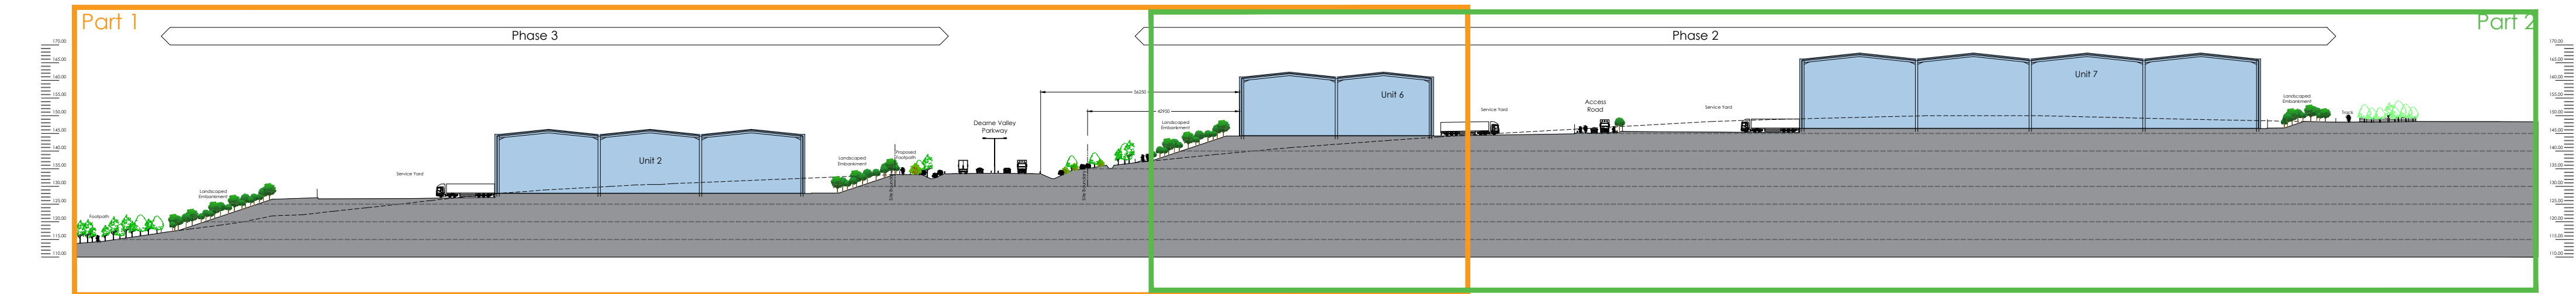

Indicative Section 1 1:1250

0 12.5 25 37.5 50 62.5m

SCALE 1:1250



Rev	Date	Description	Rev	Chkd By
B	01.06.20	Dimensions Added to Deame Valley Parkway	NBB	JMR
A	05.12.19	Updated for planning submission	NBB	JMR
Rev	Date	Description	Rev	Chkd By
Project Title				
PROPOSED INDUSTRIAL DEVELOPMENT				
Deame Valley Parkway				
Rockingham				
Barnsley				
Client				
HARWORTH GROUP				
Status				
FOR PLANNING				
Scale		Drawing Size		
MIXED		A1		
Date	12.2019	Drawn By	NBB	Checked JMR
Drawing Title				
PROPOSED SITE SECTION				
Job-Dwg No				Rev
12006-1-113				B
2 St. Johns North, Wakefield, WF1 3QA				
t. 01924 291800				
Carvers Warehouse, 77 Dale Street, Manchester, M1 2HG				
t. 0161 2386555				
The Old Rectory, 79 High Street, Newport Pagnell, MK16 8AB				
t. 01908 211577				
101 London Road, Reading, RG1 8BY				
t. 0118 950700				
10 Goss Court, St Christophers Place, London, W1U 1JJ				
t. 0207 4091215				