

Notes:

PLANNING DRAWINGS - THIS DRAWING SHOULD NOT BE USED FOR ANY OTHER PURPOSES THAN THAT SPECIFIED HERE

COPYRIGHT - THIS DRAWING MAY NOT BE REPRODUCED OR MODIFIED IN WHOLE OR PART BY ANY PERSON OR ORGANISATION WITHOUT THE ARCHITECTS CONSENT. ISUING COPIES TO THIRD PARTIES MAY NOT BE DONE WITHOUT THE ARCHITECTS CONSENT

Revision: --

Revision List:

0 5m

PROPOSED MATERIALS

Walls - Brick t match

Roof - Concrete tiles to match

Windows Doors - White PVCu frames


Project/ Client: 18 West Crescent/ Ward

Drawing Title: Elevations - Proposed

Drawing Number: 2113/TP/006

Scale at A3: 1:100


Date: Apr 21

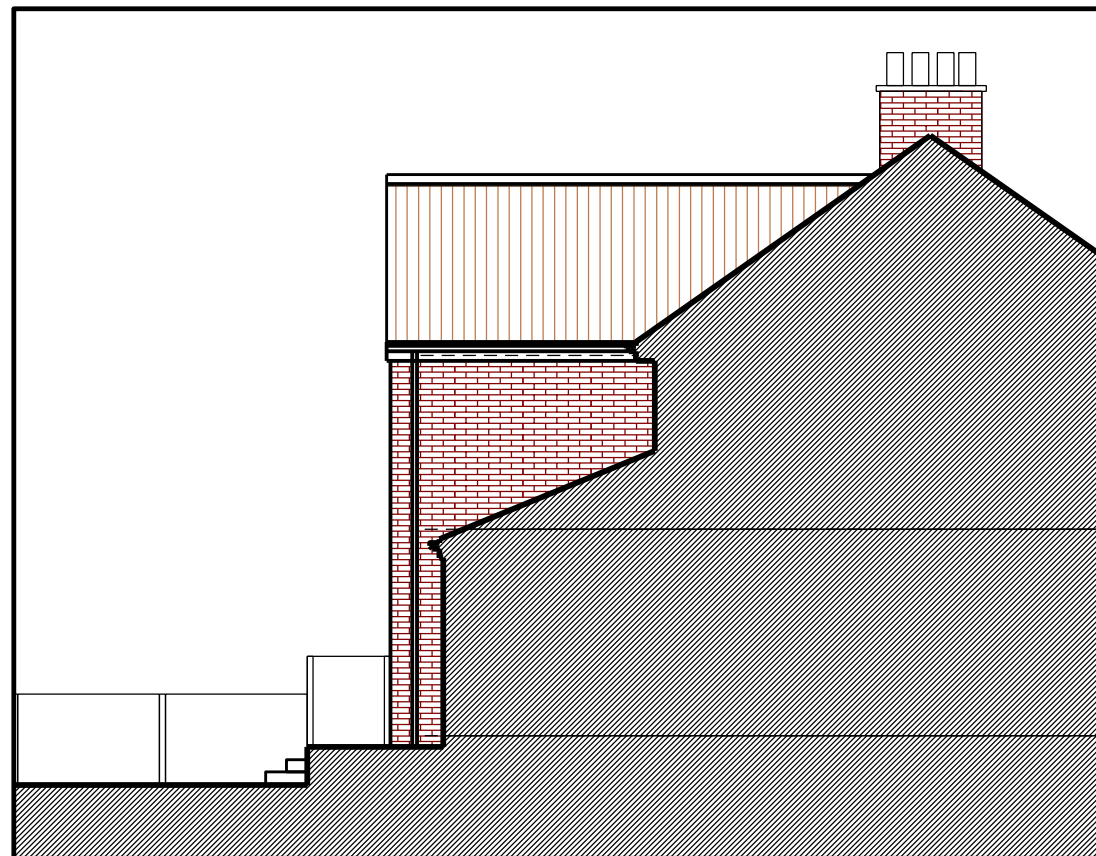


North Elevation



East Elevation

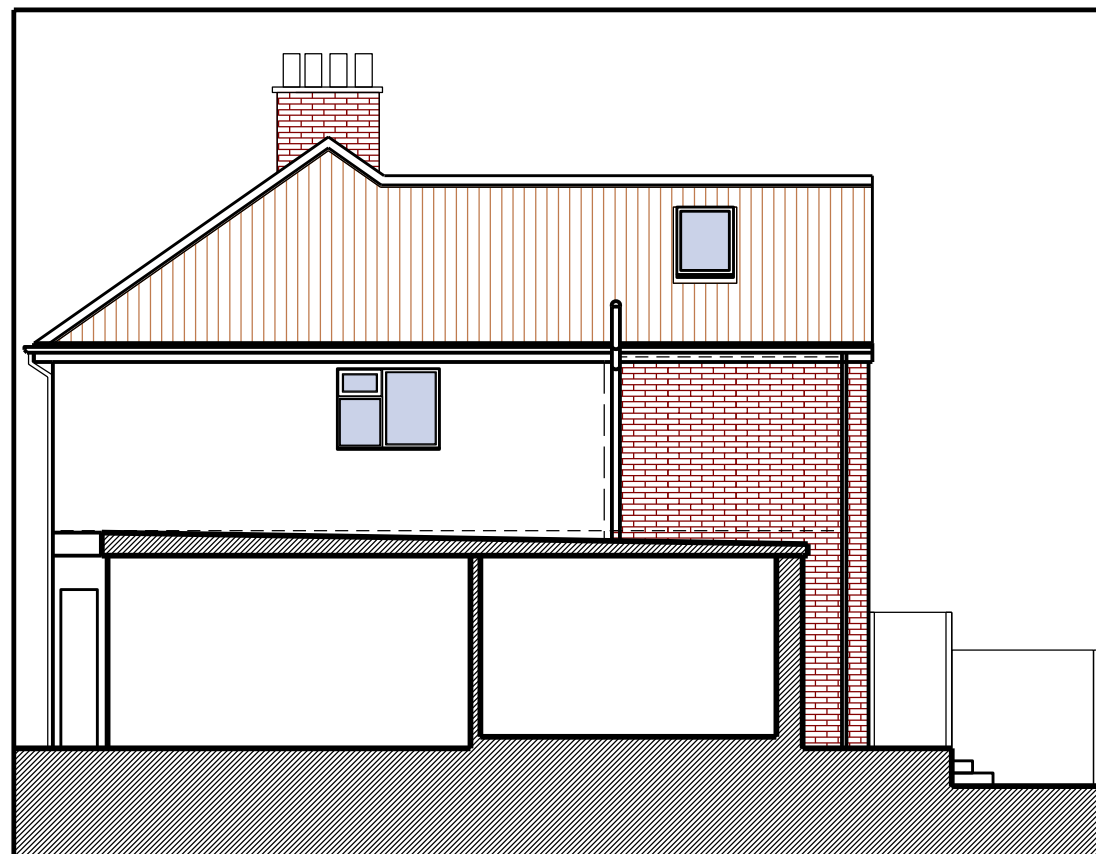

South Elevation

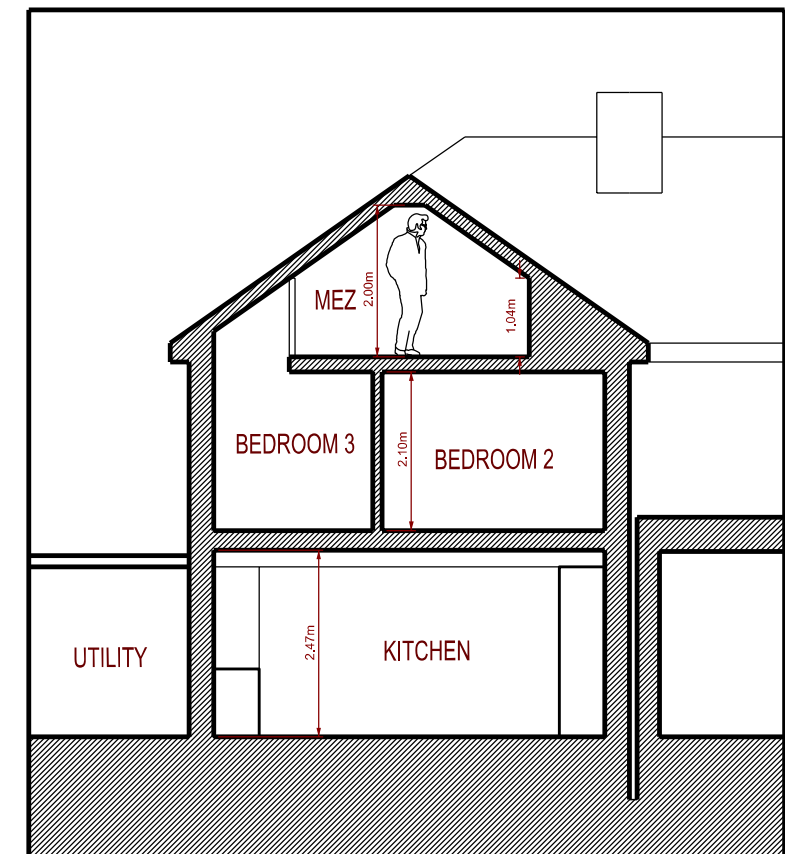

Cross Section