



TRAINING ROOM PLAN VIEW
SCALE 1:150

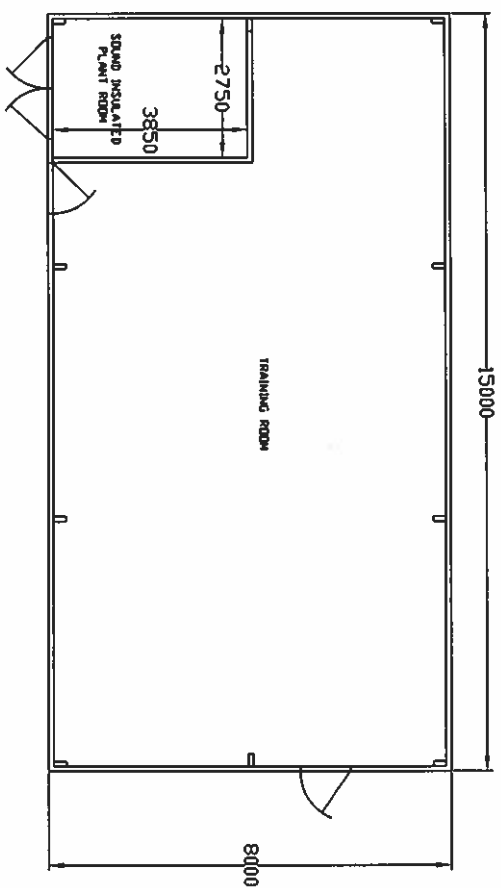


SCALE 1:150


TRAINING ROOM ELEVATIONS
SCALE 1:150

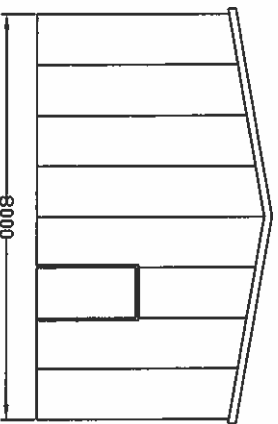


NW ELEVATION

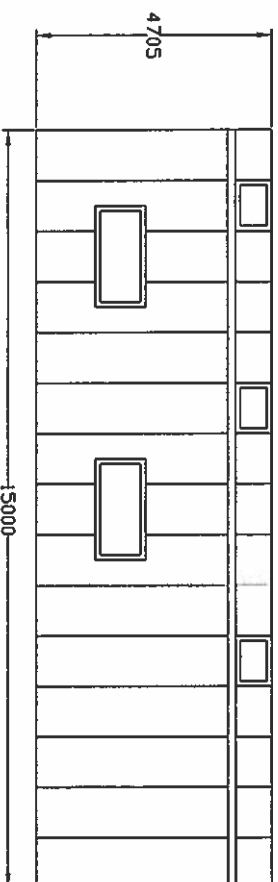

SW ELEVATION

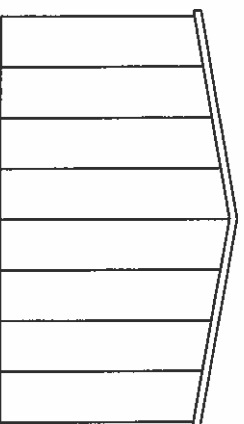

SE ELEVATION

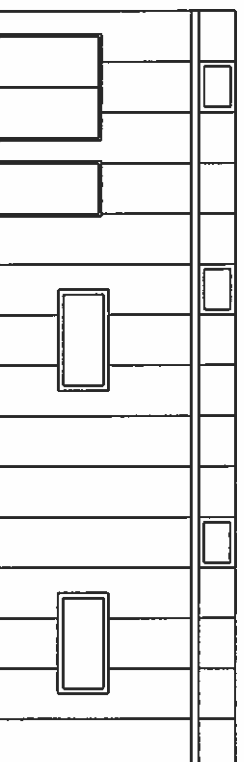

NE ELEVATION

SCALE 1:150