


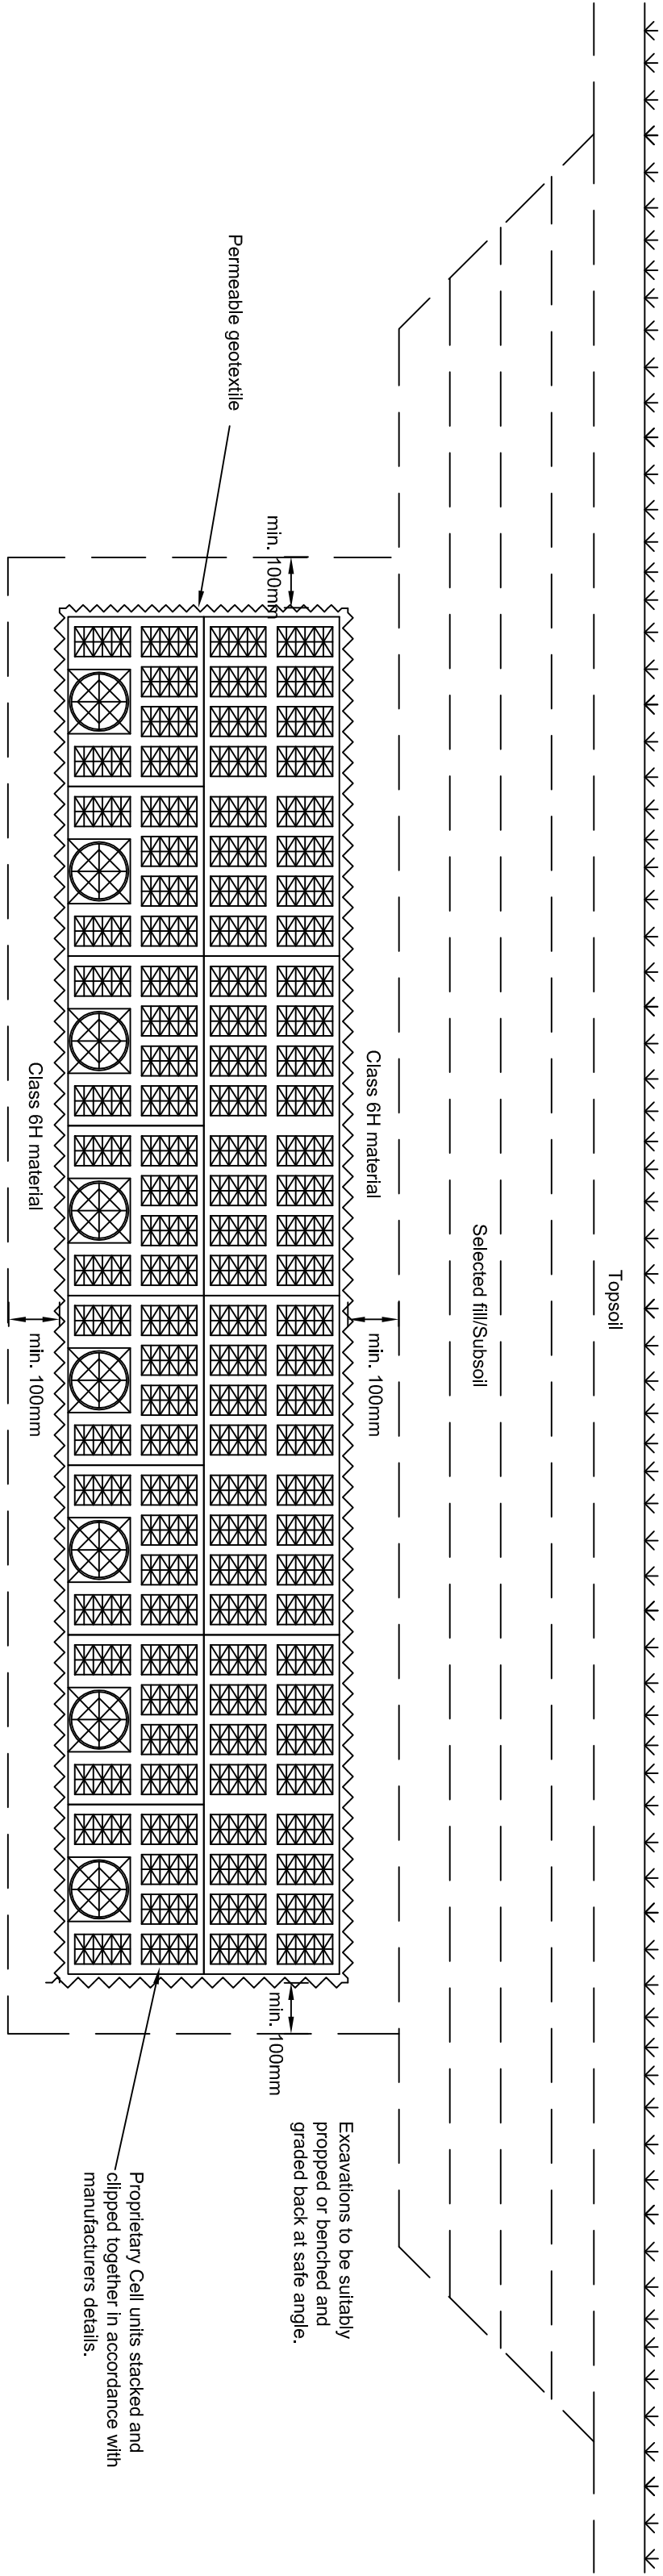


Typical Cell Unit Soakaway


Soakway units to be installed in accordance with manufacturers recommendations and guidelines.

Please refer to Plot drainage drawing for invert levels and sizes.


NOTES

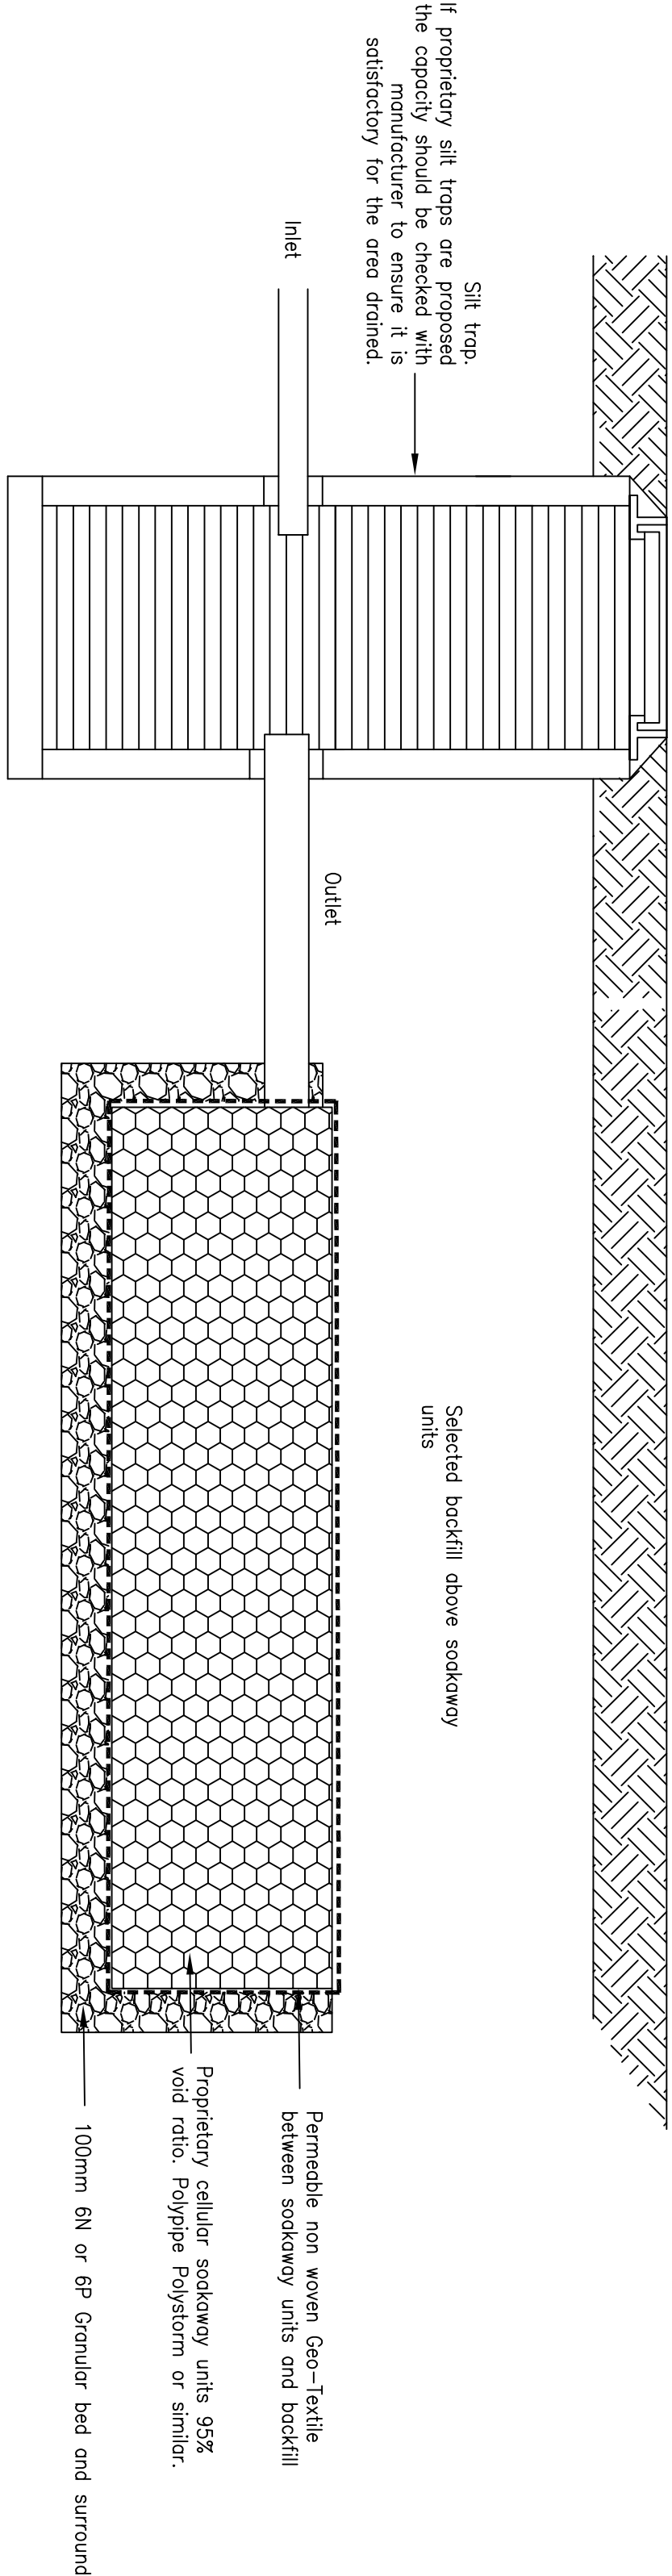

Longitudinal Section

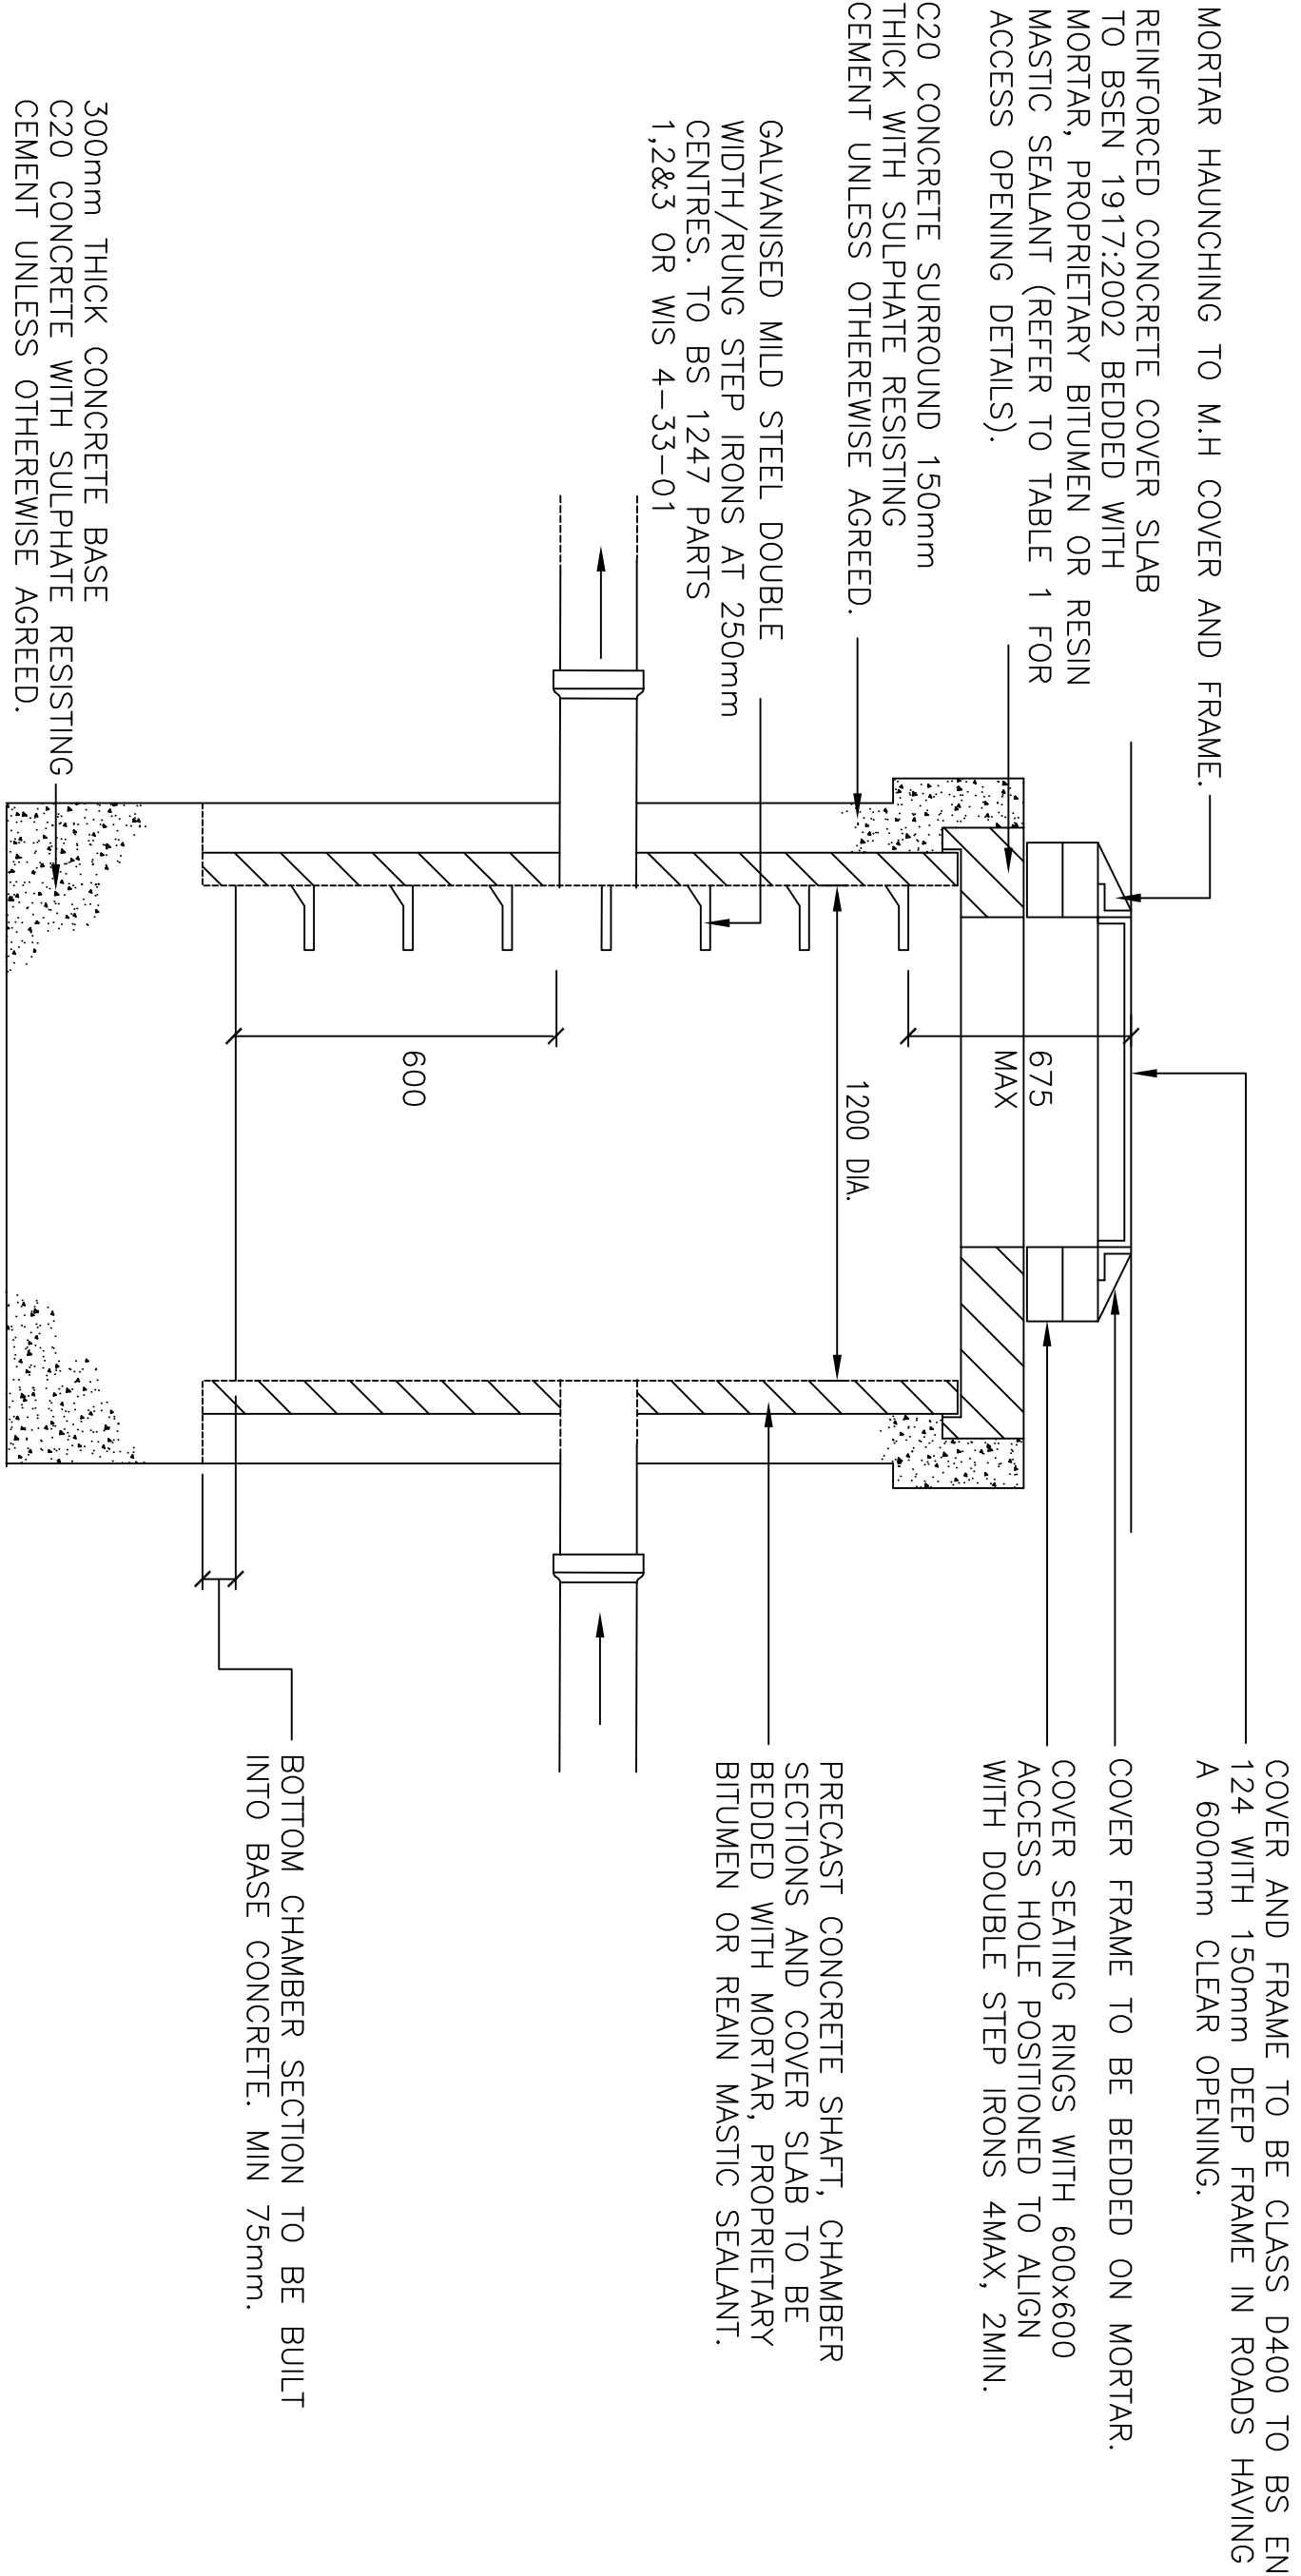

SECTION

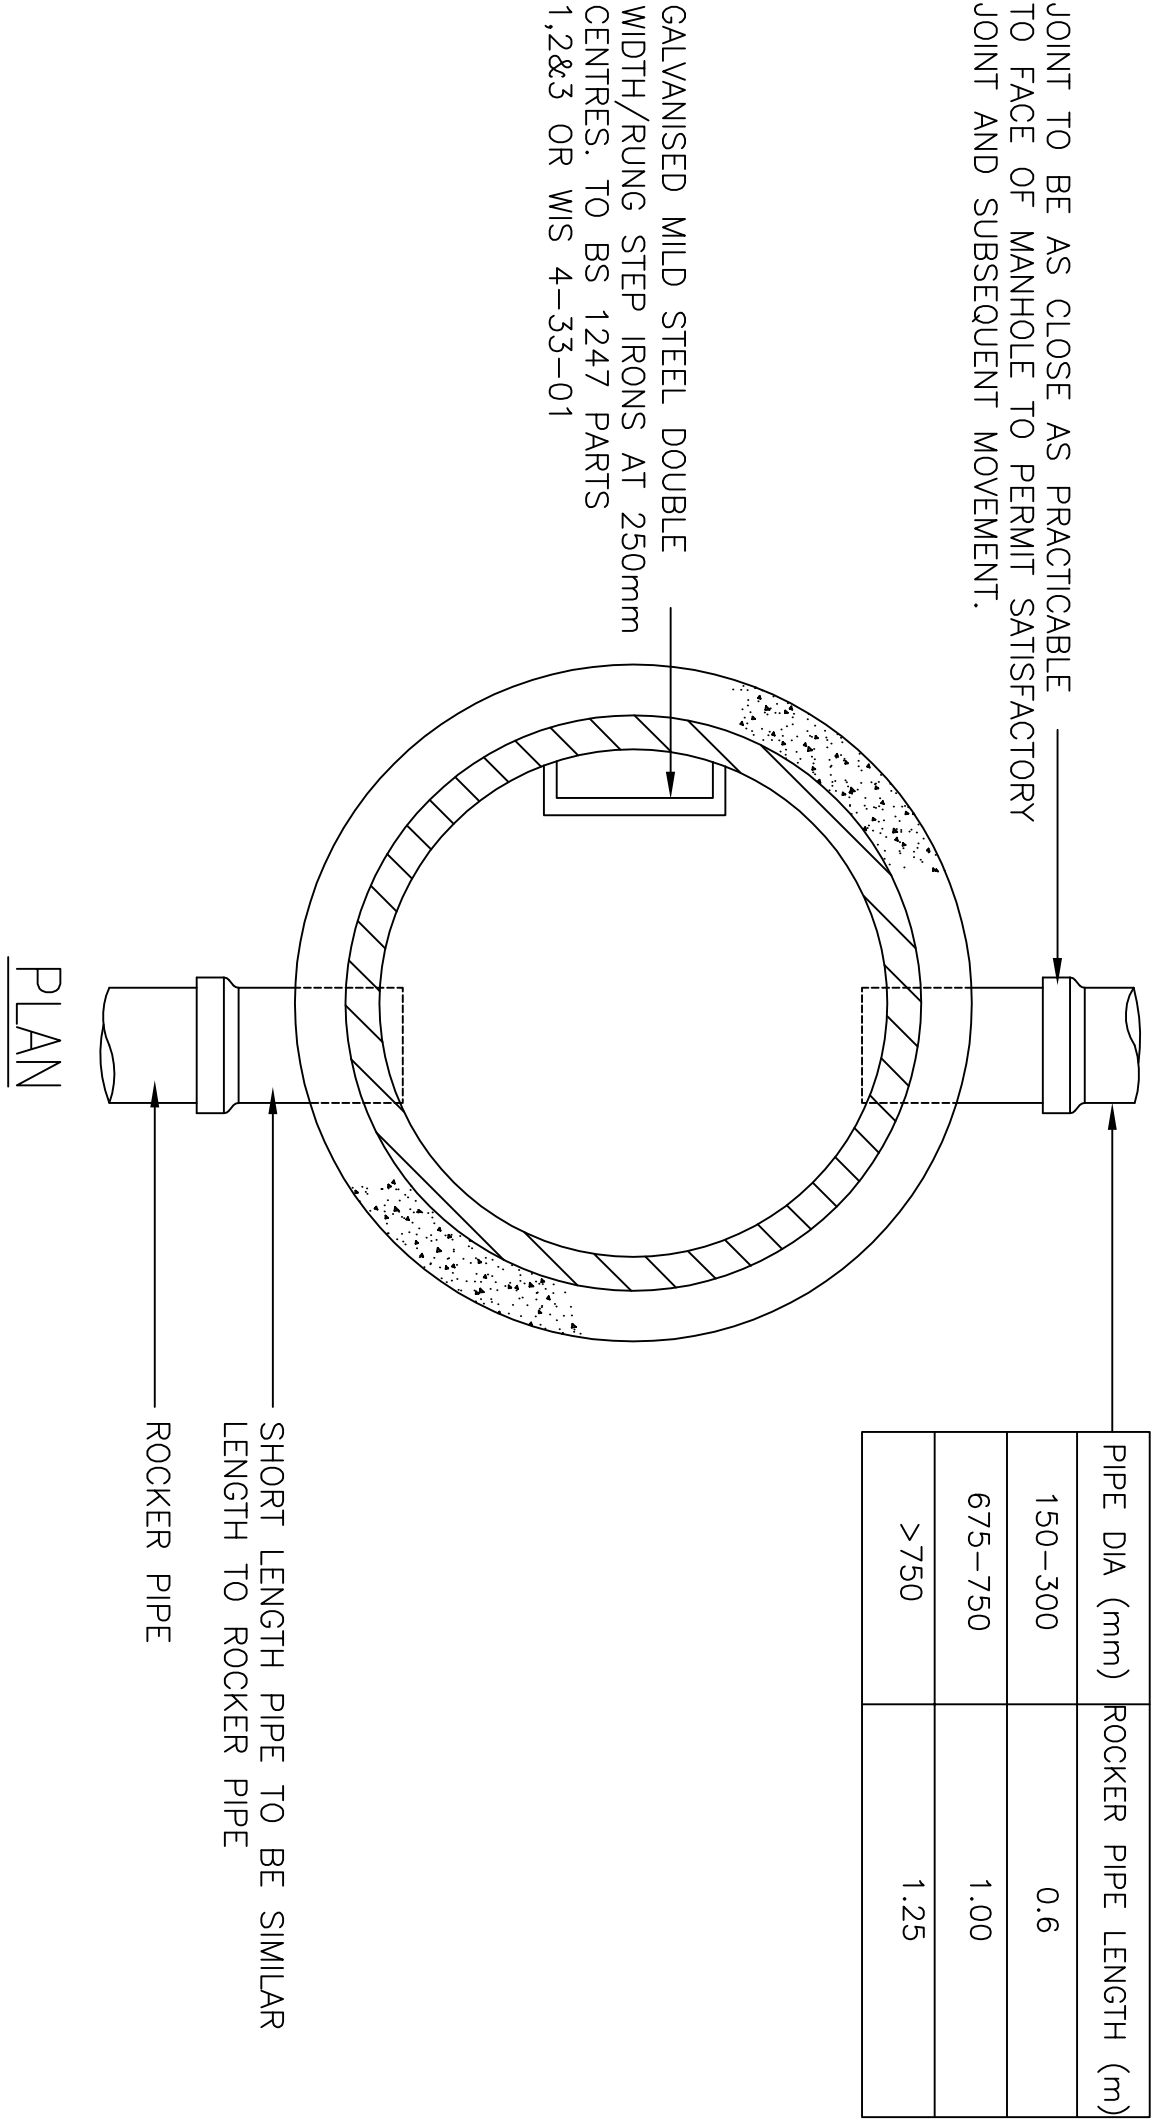

SILT TRAP