


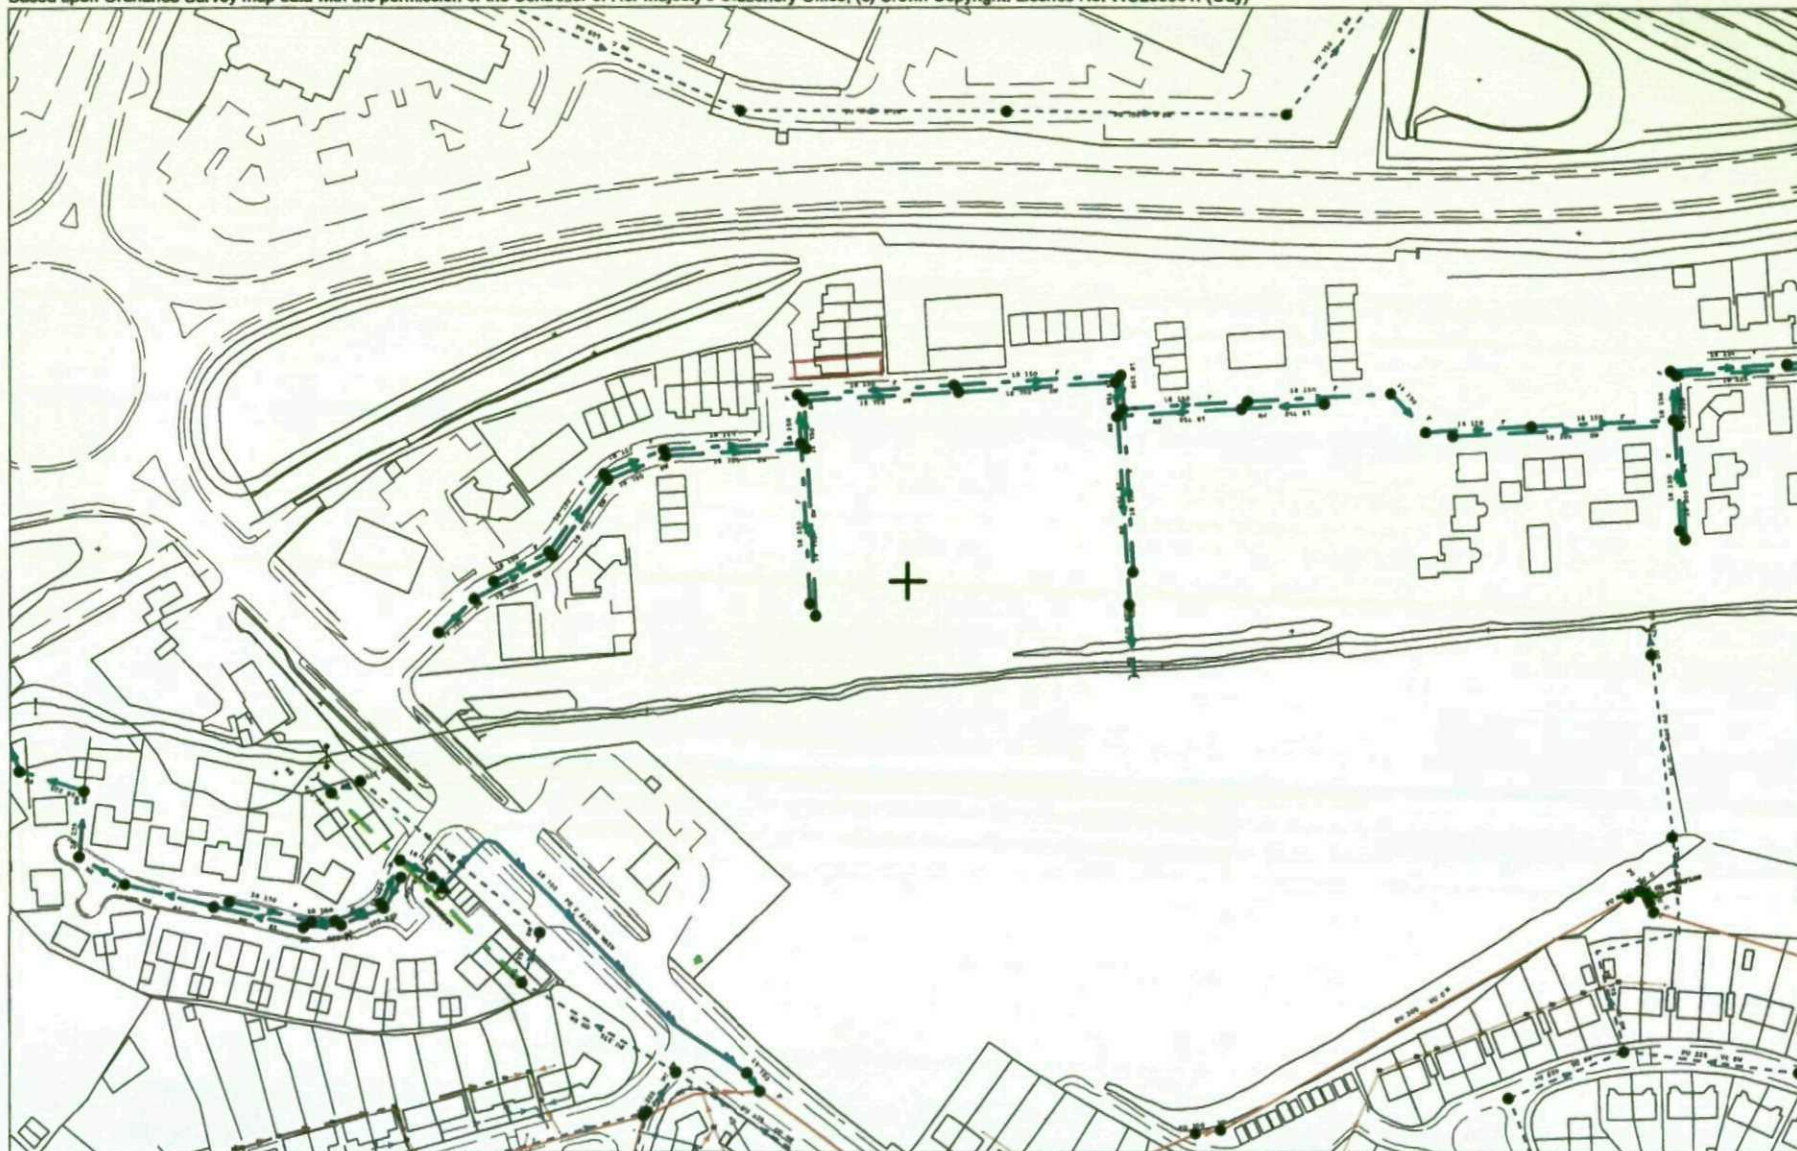

Public Waste Water Network

24/11/2006 11:50:07

OS Grid Coordinates: 441200 : 401984

Map Name : SE4101NW

alh

COMBINED	FOUL	SURFACE WATER	OTHER
— Combined Sewer	— Foul Sewer	— Surface Water Sewer	— Public Rising Main
— Section 104 Combined sewer	— Section 104 Foul sewer	— Section 104 Surface Water	— Section 104 Rising Main
— Surveyed Section 24 combined sewer	— Surveyed Section 24 foul sewer	— Surveyed Section 24 surface sewer	▲ Pumping Station

