
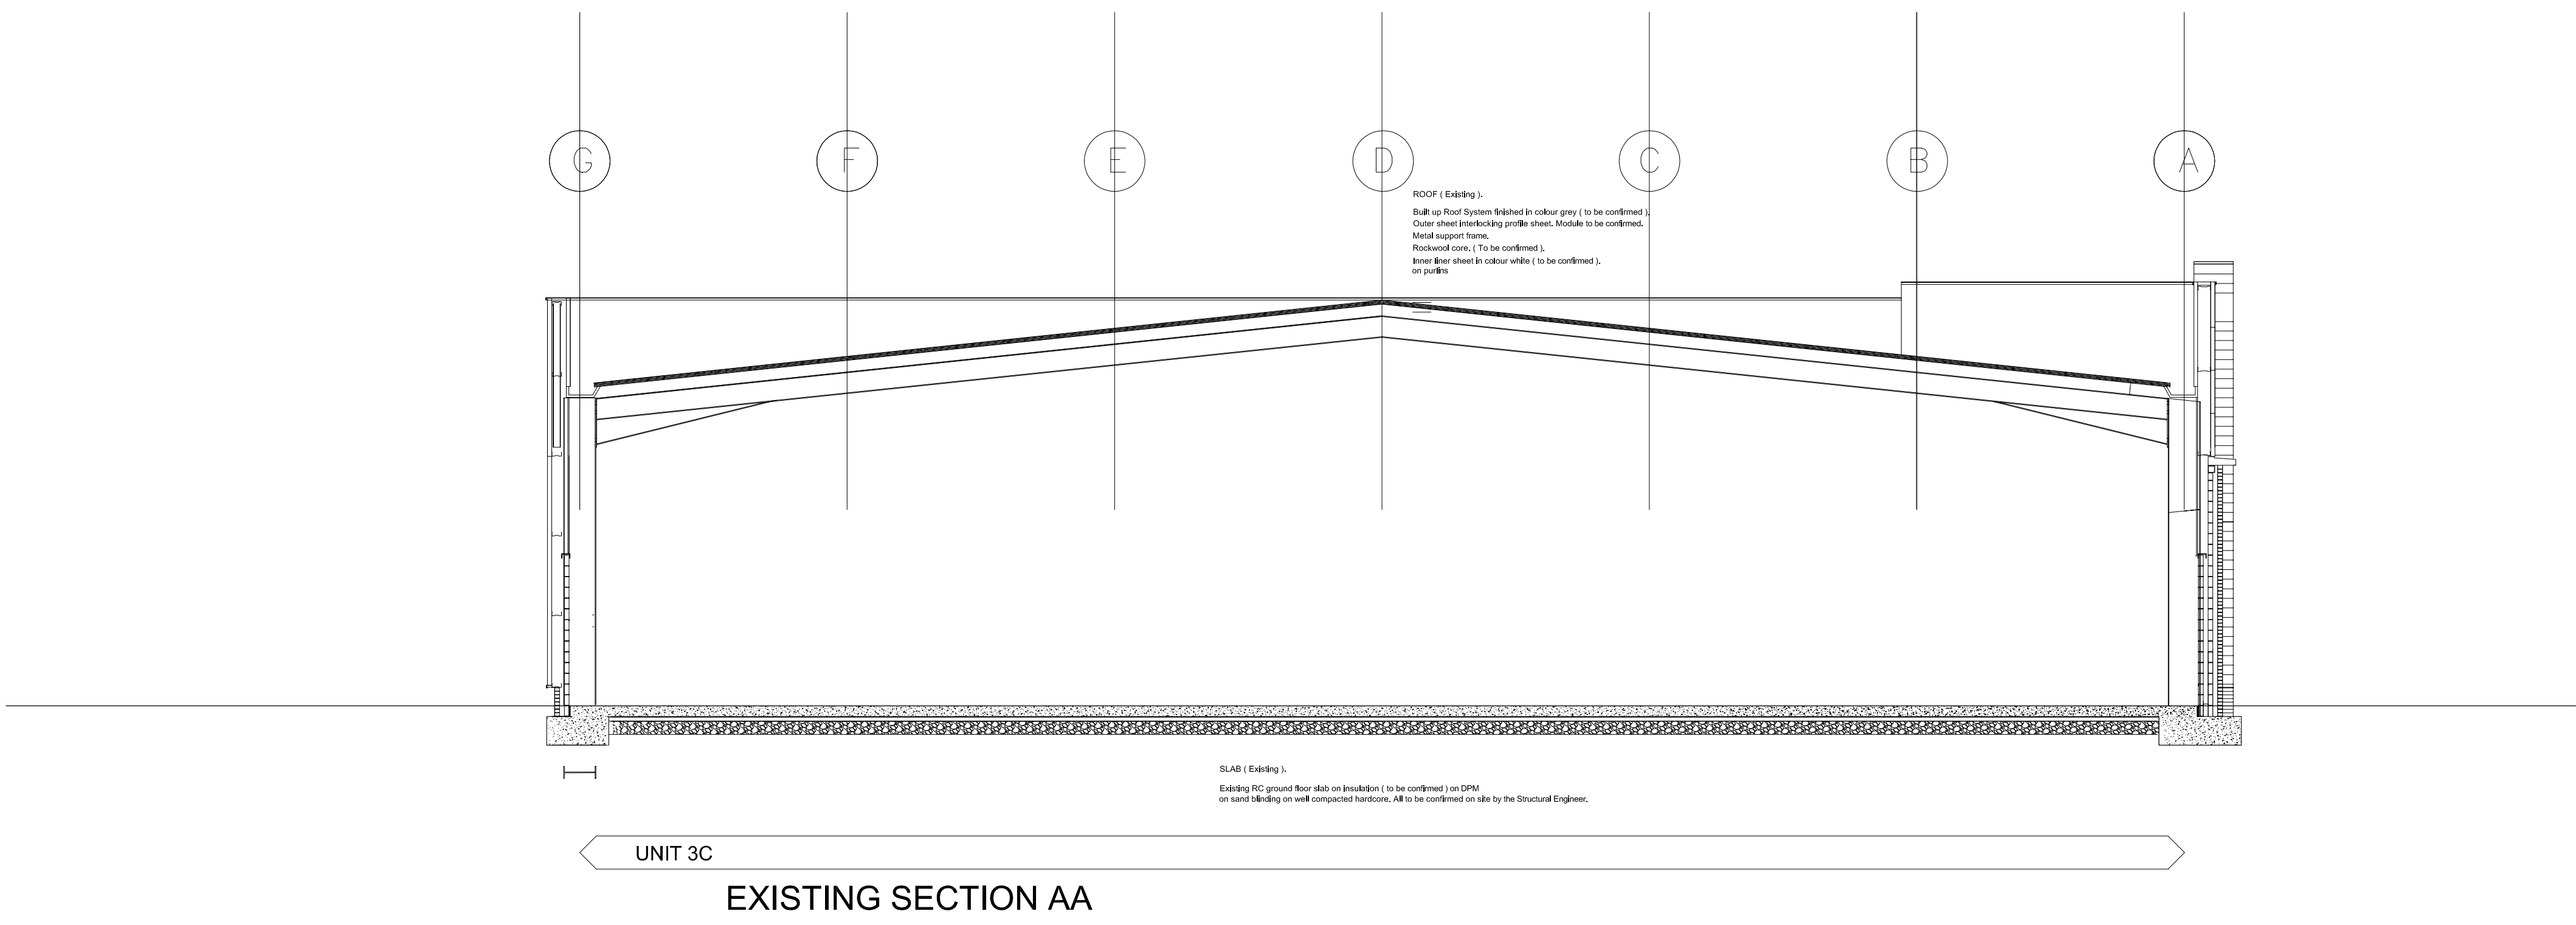
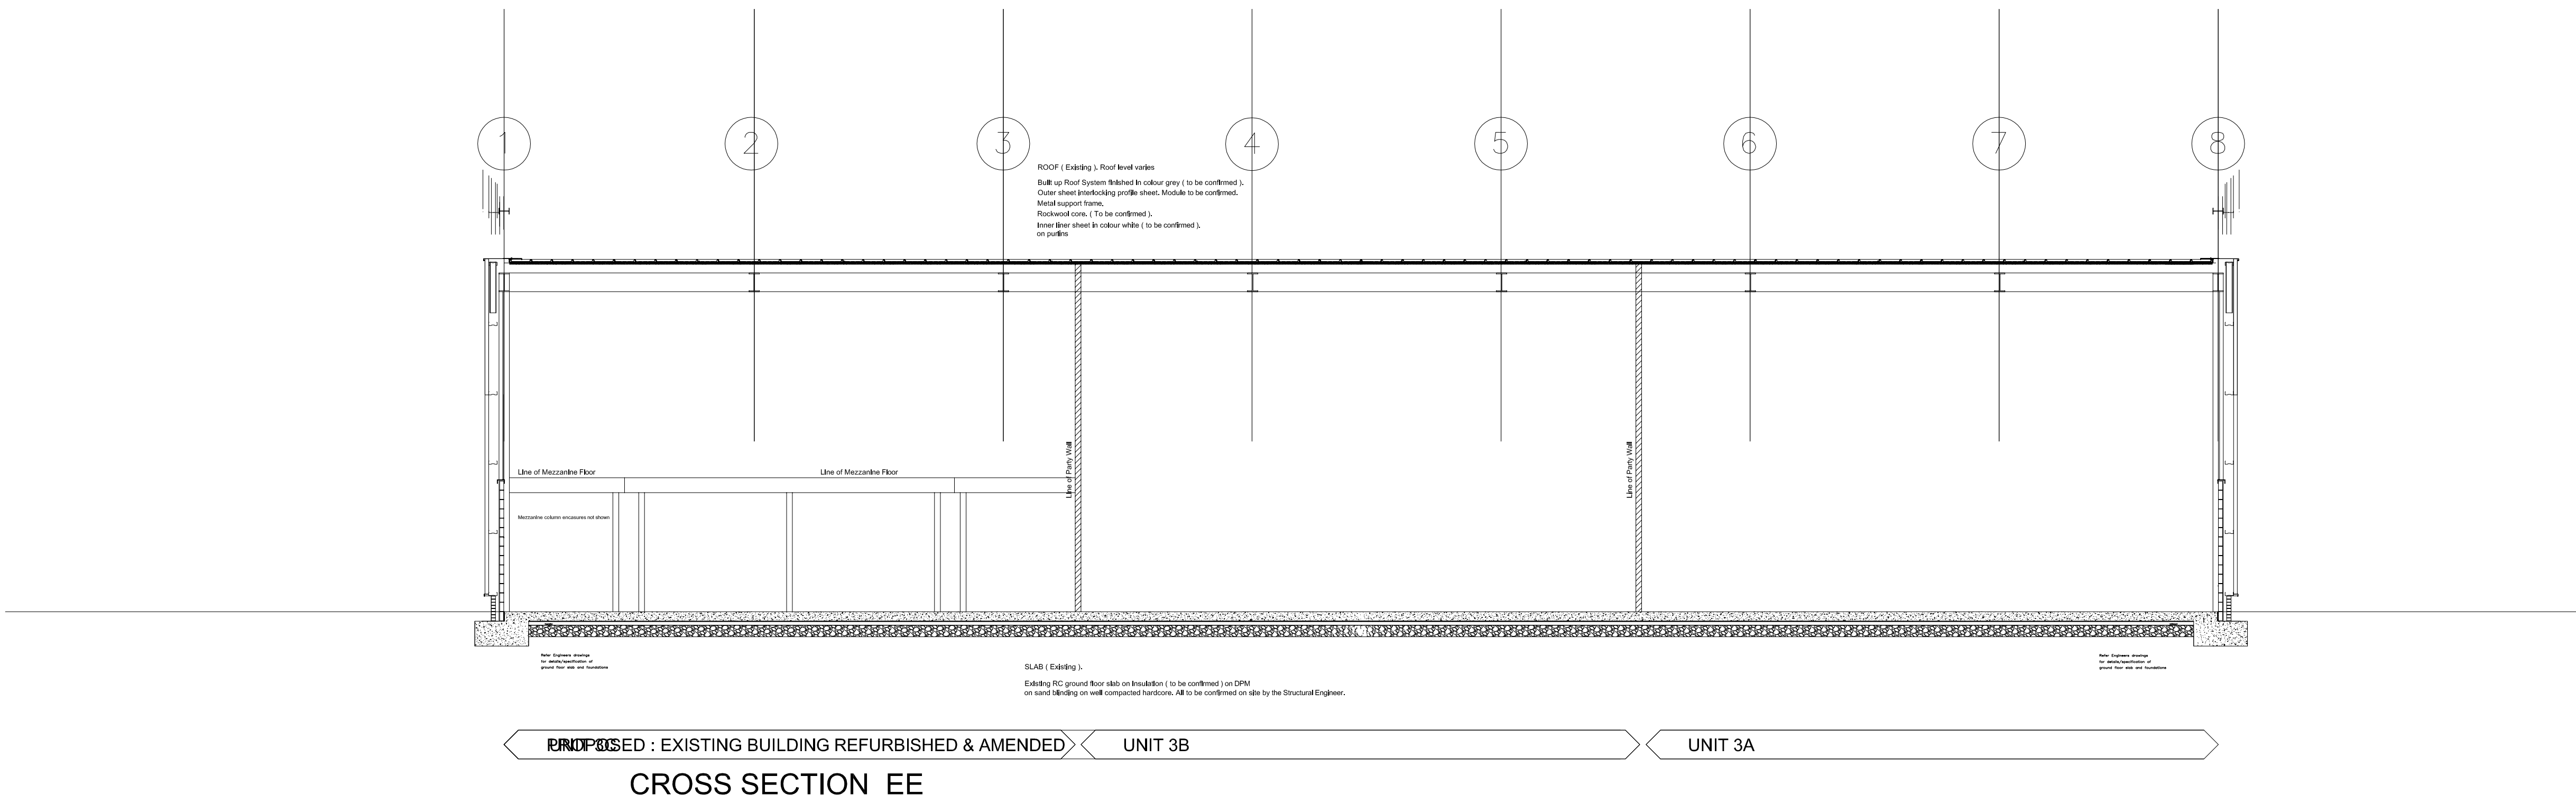


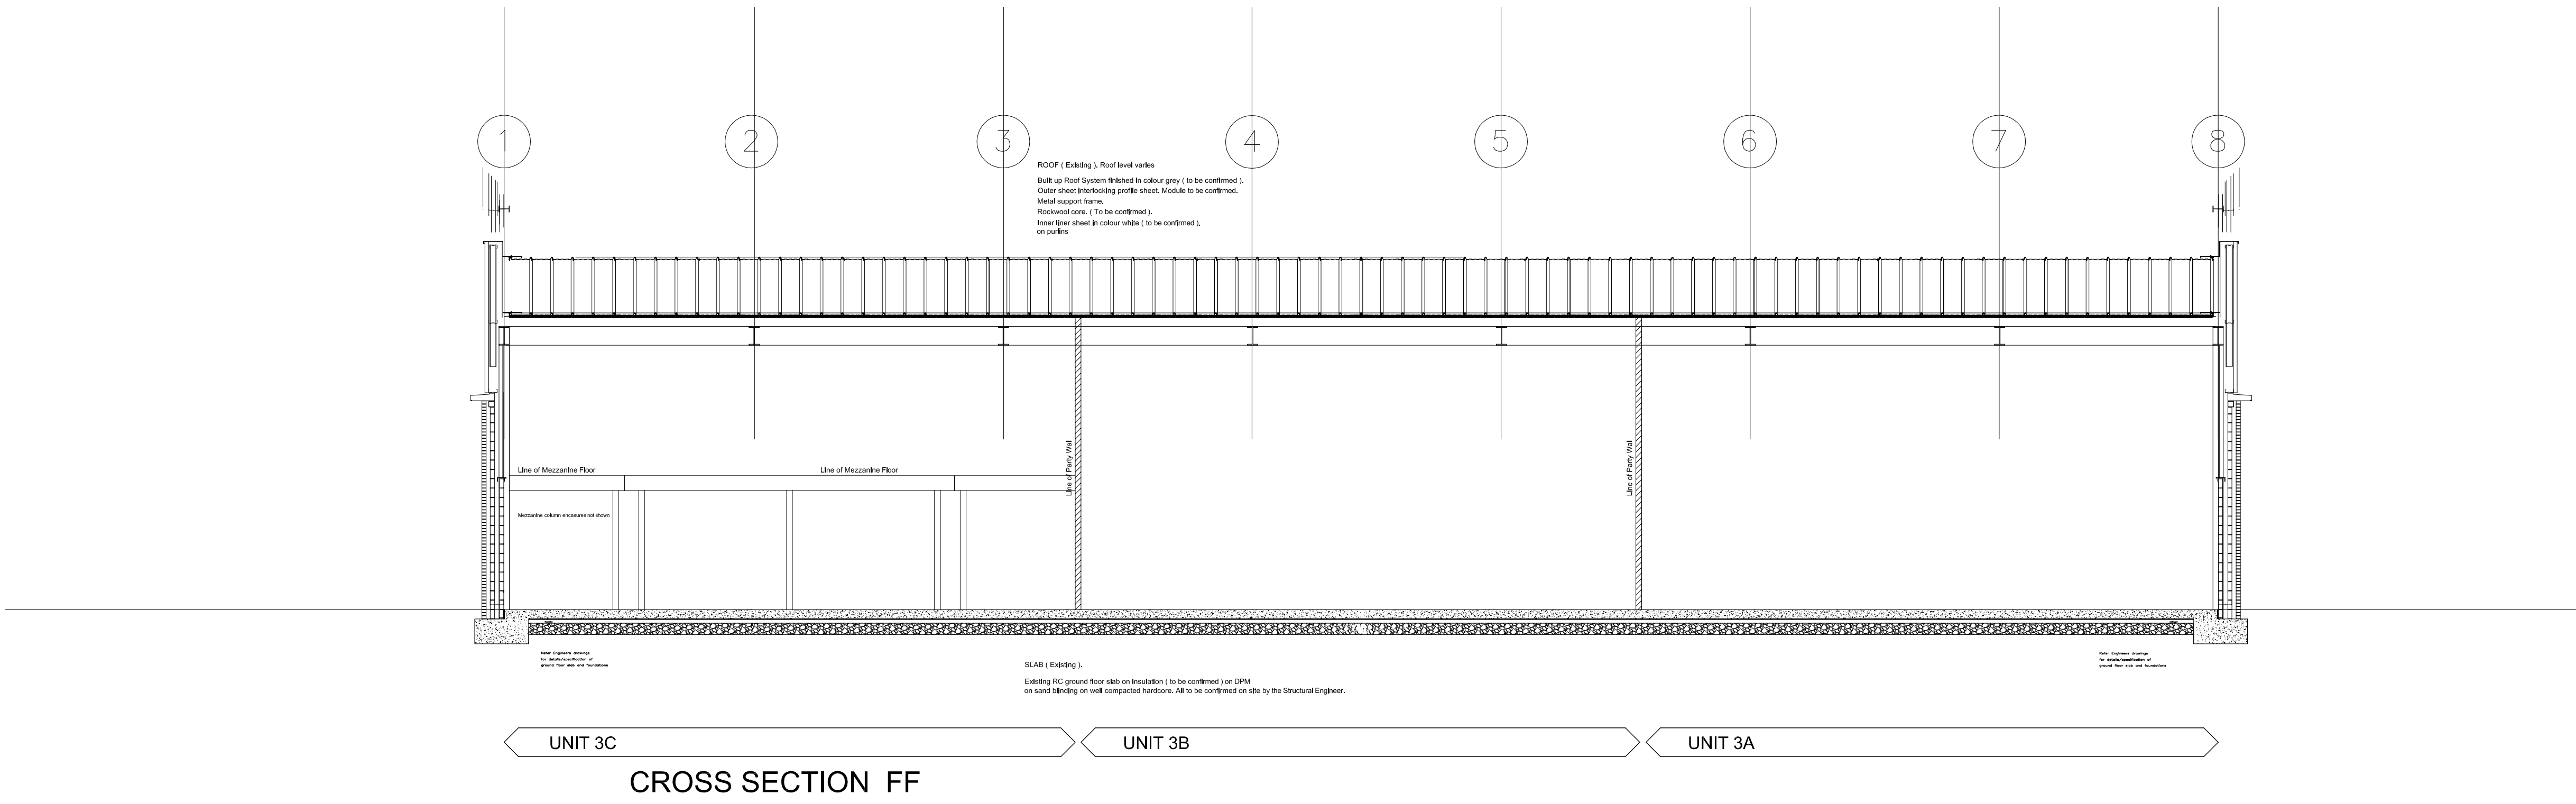

UNIT 3A/3B/3C

Sections

Rev	Description	Date
	This drawing is Copyright.	
	The Contractor is to bring to the notice of the Architect any discrepancies contained in this drawing prior to work commencement.	
	Do not scale from this drawing.	
	The Contractor and his Sub-contractors are to verify all dimensions on site before making shop drawings or commencing manufacture.	
CLIENT		
PEEL LAND PROPERTY & INVESTMENTS PLC		
TITLE	SCHEME	
EXISTING SECTIONS	BARNSELEY RETAIL PARK	
SCALES	UNITS 3A/3B/3C	
1 : 100	DATE	
JOB No.	APRIL 2022	
AGH/997	DRAWING No.	
	AGH/997/221A	
alan g haines associates		
ARCHITECTS		
2 Ouslethwaite Court		
Gerrit Lane		
Worsborough		
Barnsley		
S70 6NP		
Tel: (01226) 297664 Fax: (01226) 385551		