




FRONT ELEVATION
EXISTING ELEVATIONS

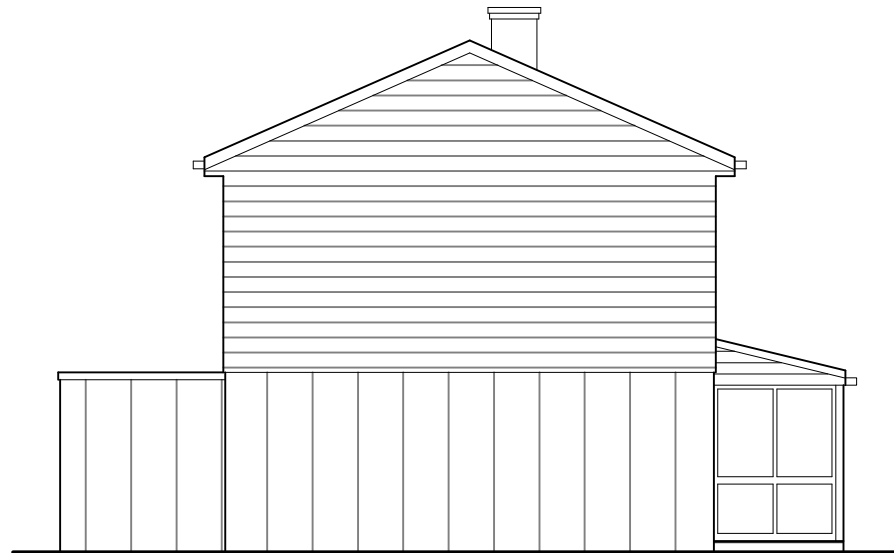


SIDE ELEVATION



REAR ELEVATION




FRONT ELEVATION
PROPOSED ELEVATIONS

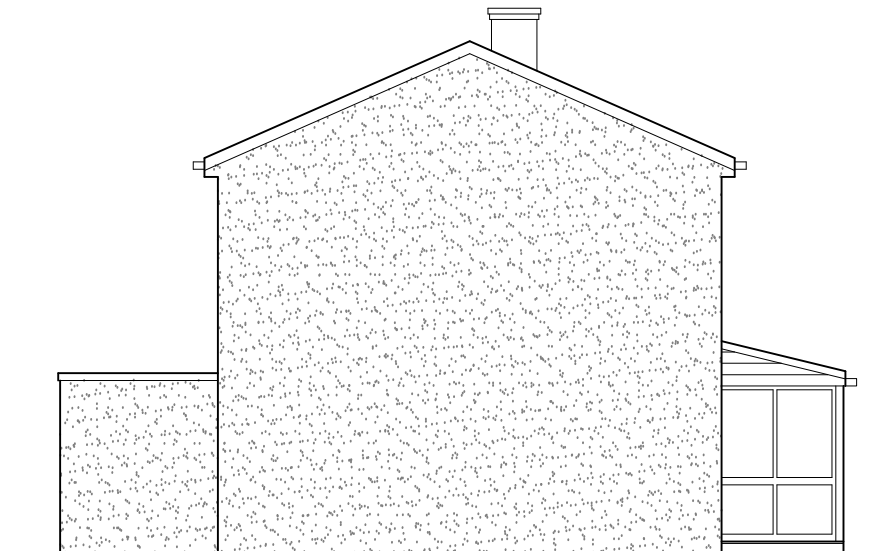

SIDE ELEVATION



REAR ELEVATION

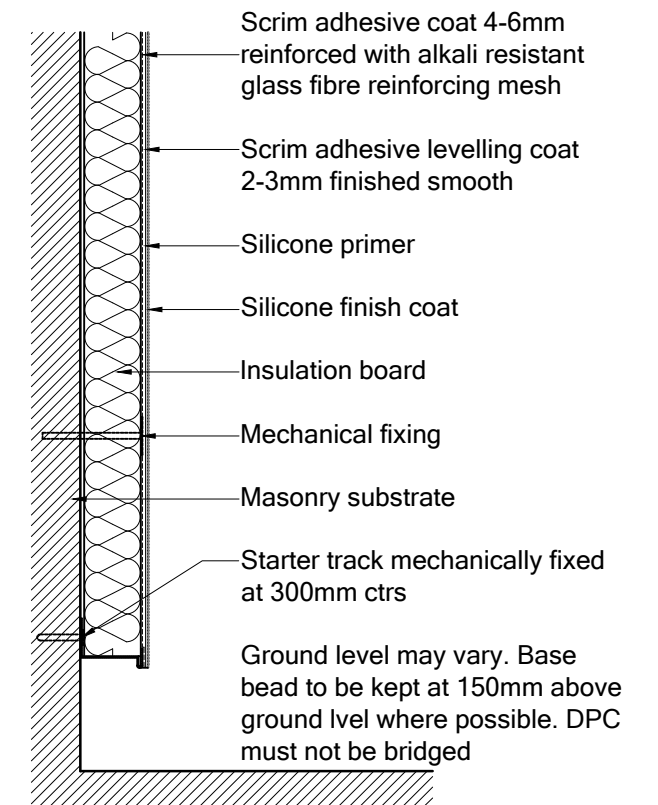

TYPICAL RENDER
BASE DETAIL 1:10

FINISHES SCHEDULE
EXISTING
Walls - Concrete panel / Timber cladding / Brick Roof - Concrete tile
PROPOSED
Walls - Render (White 0500N) Roof - as existing

Property:	3 Linton Close, Barnsley, S70 6QY		
Title:	Existing & Proposed Elevations		
Date:	September 2014	Date: 1:100 @ A3	Date: 1944/51



Nasson Associates Ltd.

Chartered Building Surveying & Property Consultancy

York Hub, Popeshead Court Offices,
Peter Lane, York, North Yorkshire,
YO1 8SU

