




FRONT ELEVATION.




L.H. SIDE ELEVATION.



REAR ELEVATION.

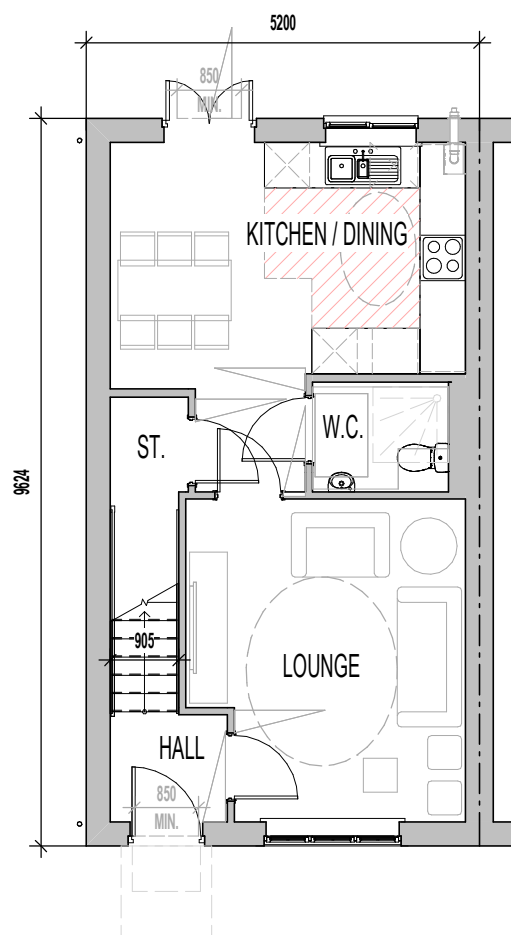

GROUND FLOOR PLAN.

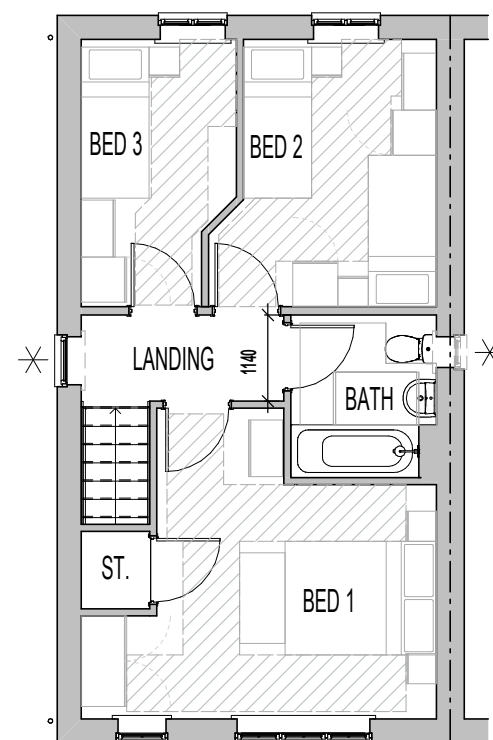

FIRST FLOOR PLAN.



R.H. SIDE ELEVATION.

✕ INDICATES OPTIONAL WINDOW POSITIONS FOR ALTERNATIVE HANDING.

AT04 - 3B / 5P / 909 - THE LANGSTON

Drawing No: AT04801S

mill^{er} homes

Scale @ 1 : 100
Total Area: 909 ft²