


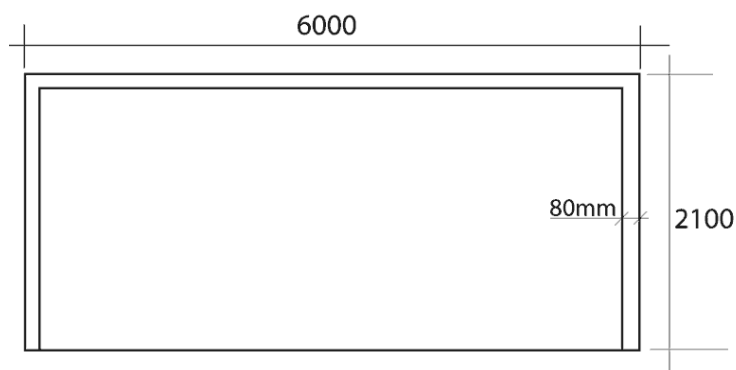

1=6m 2=0.08m 3=2.1m




Frame made of tube 80 mm in diameter. Plastic-coated white finish. Supplied with fixing sleeves and covers. Net: 6.23 m x 2.17 m Mesh = 145 mm



All our goals comply with the safety requirements set out in the French application order N° 96-495 dated 4 June 1996, and have undergone the mandatory tests concerning durability and quality


INSTALLATION

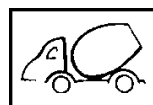

0.3m3



2

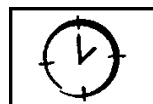

01h00

CERTIFICATIONS



Total weight = 11 kg

Heaviest part = 11 kg