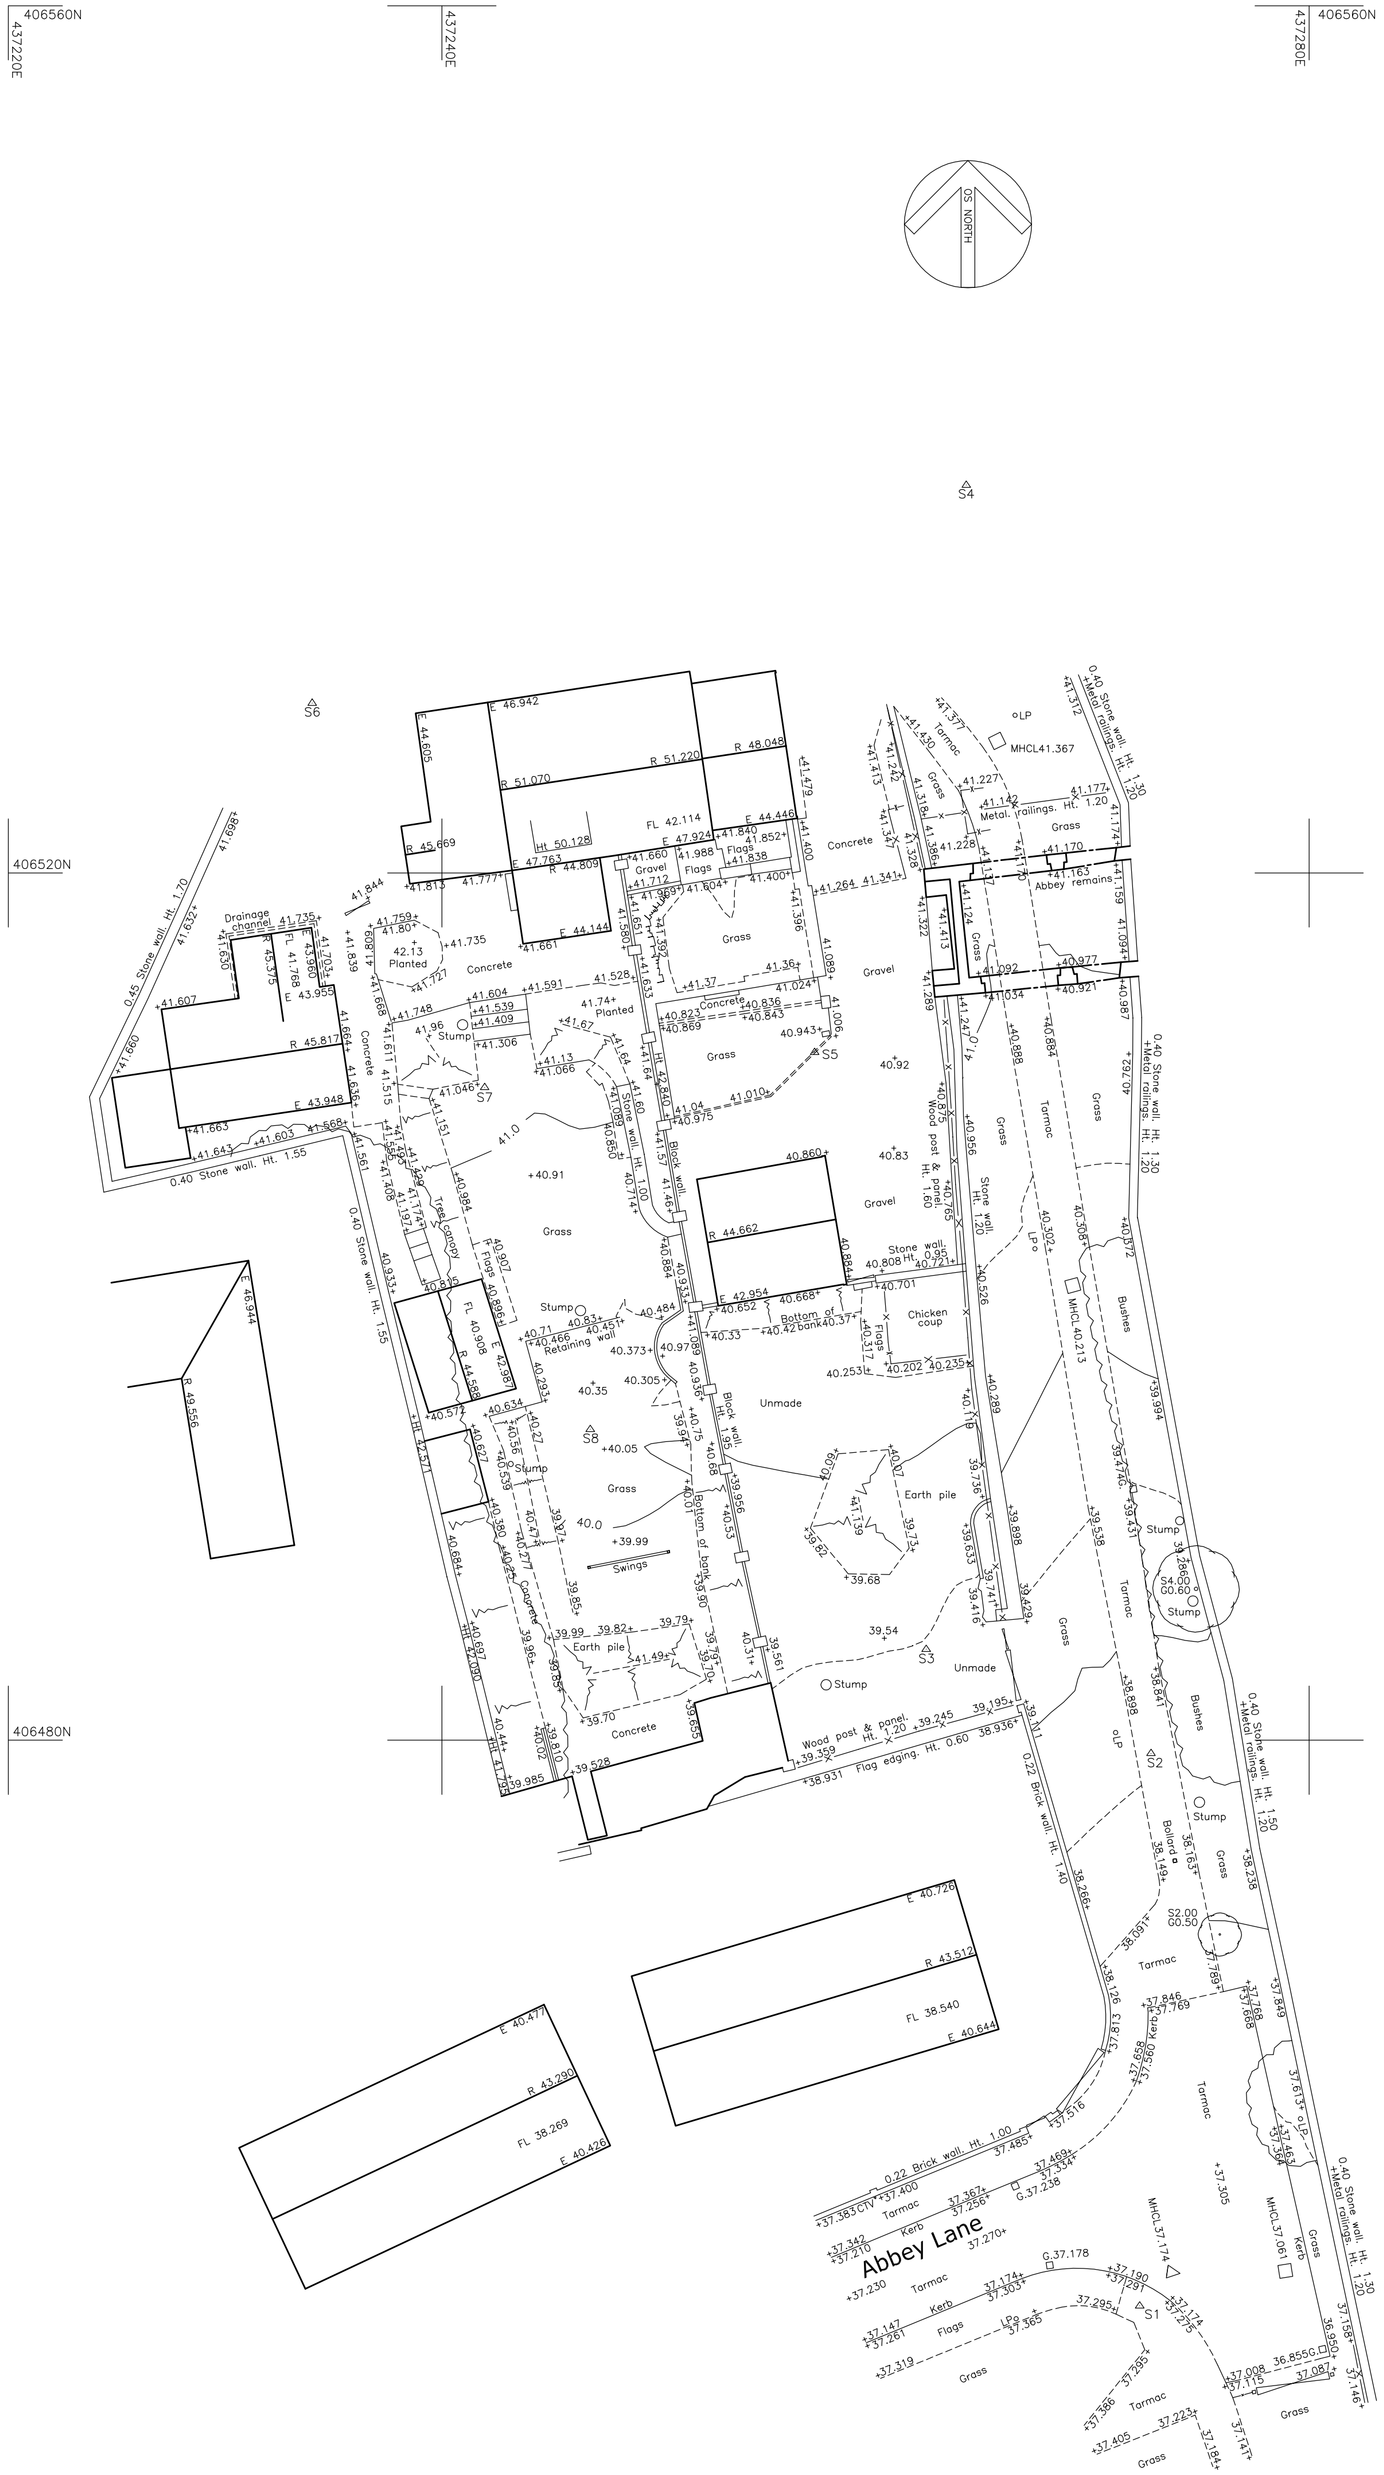

Haycock+Todd

Land Survey Consultants Architectural Surveyors

The Hollies, 43 Church Street, Royston, Barnsley, S71 4QU. T:01226 709630
E:info@land-surveying.co.uk W:land-surveying.co.uk

SITE SURVEY

22 ABBEY LANE
CUNDY CROSS
BARNSLEY

Sheet 1 of 1	Surveyed by PF
Datum	Drawn by PF
GRID– Related to Ordnance Survey using One Point Localisation on Station S2. Orientation at OS Grid North.	Date of Survey January 2017
	Scale 1/200
LEVEL– Related to Ordnance Survey by connection to the OS Active Network by G.P.S	Survey Job No. S8764

Station	Easting	Northing	Level
S1	437272.185	406453.906	37.301
S2	437272.705	406479.389	38.603
S3	437262.337	406484.192	39.481
S4	437264.186	406537.889	41.640
S5	437257.192	406511.727	40.972
S6	437234.019	406527.833	42.024
S7	437241.971	406510.106	41.129
S8	437246.844	406494.336	40.142