


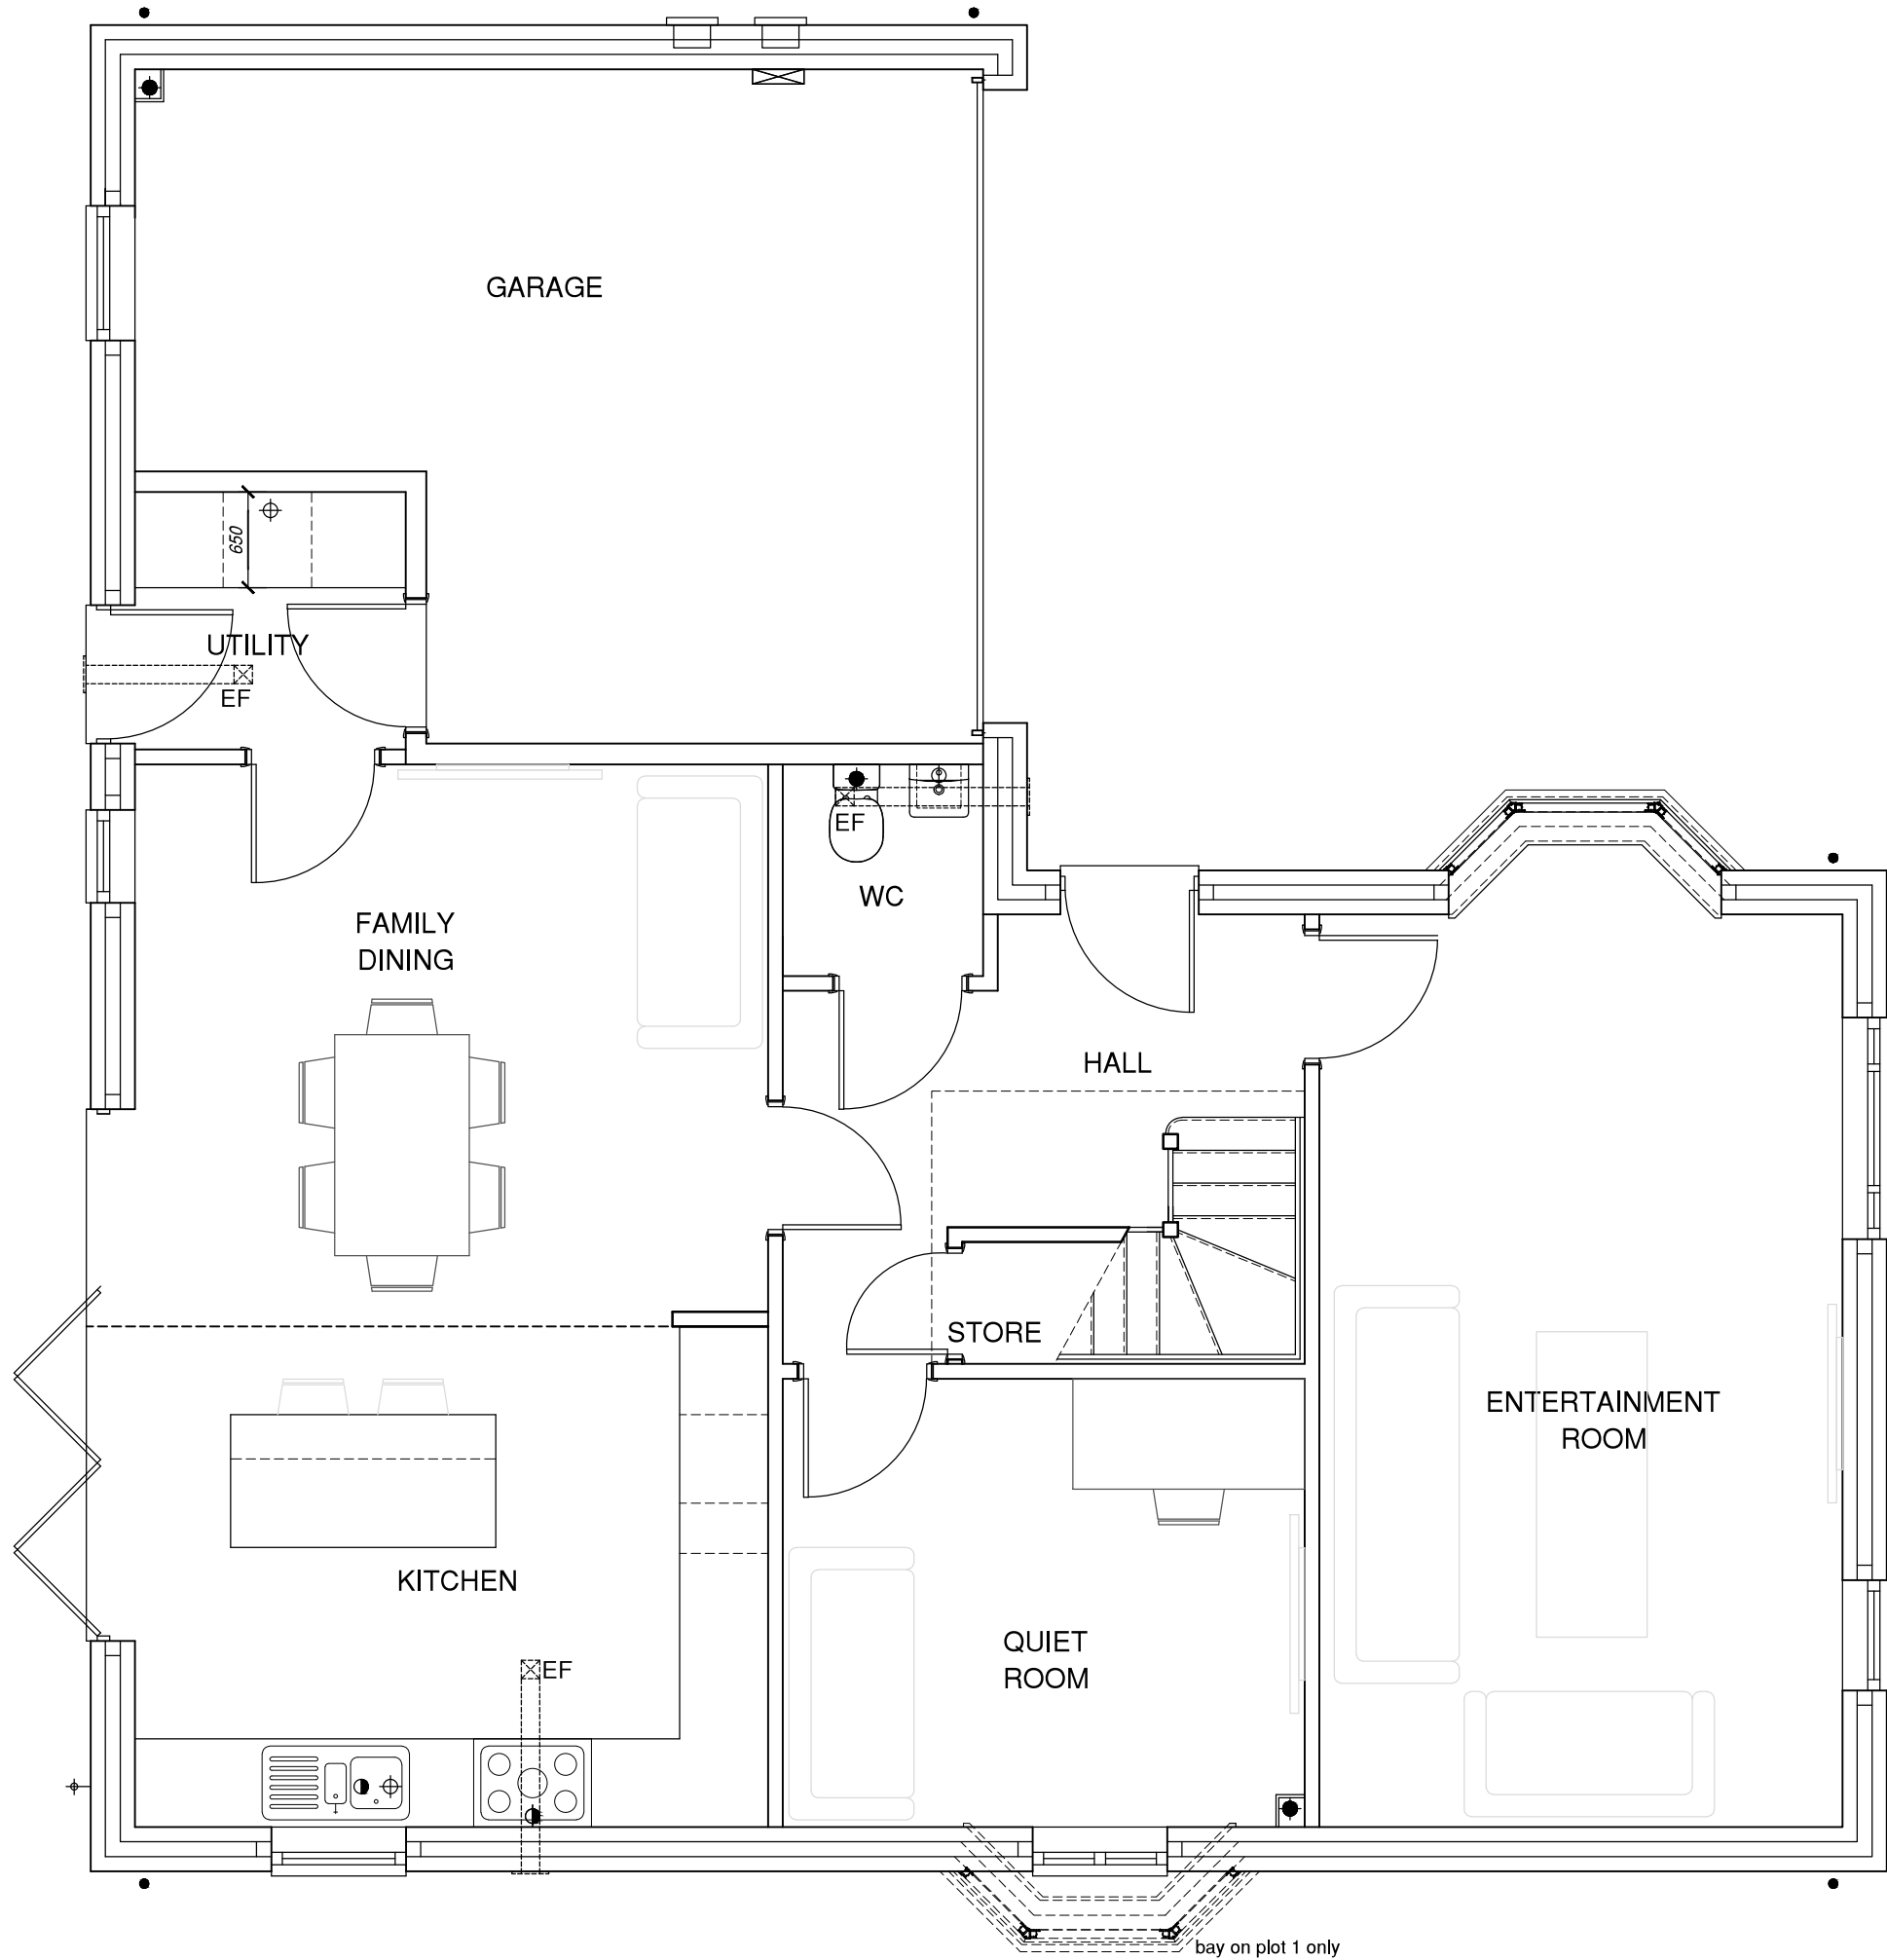

Date	Description	Rev	House Type	4100 Park Approach
			PS-Type-F 2009 sq/ft	Thorpe Park
			Drawing Title	Leeds
			Ground Floor - planning	LS15 8GB
			Site	0113 3970437
			Penistone	www.duchyhomes.co.uk

