
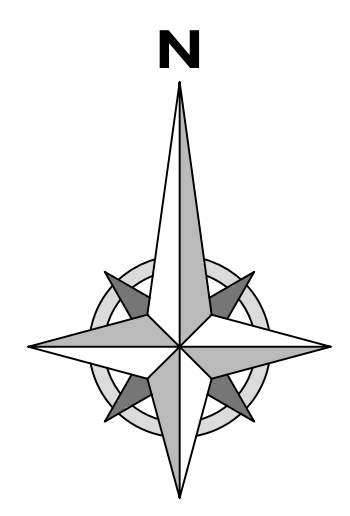
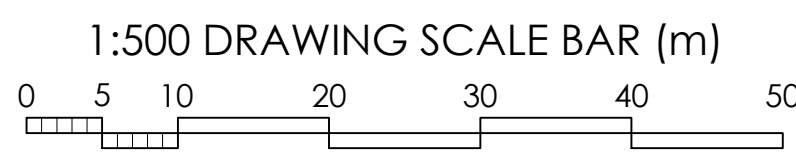


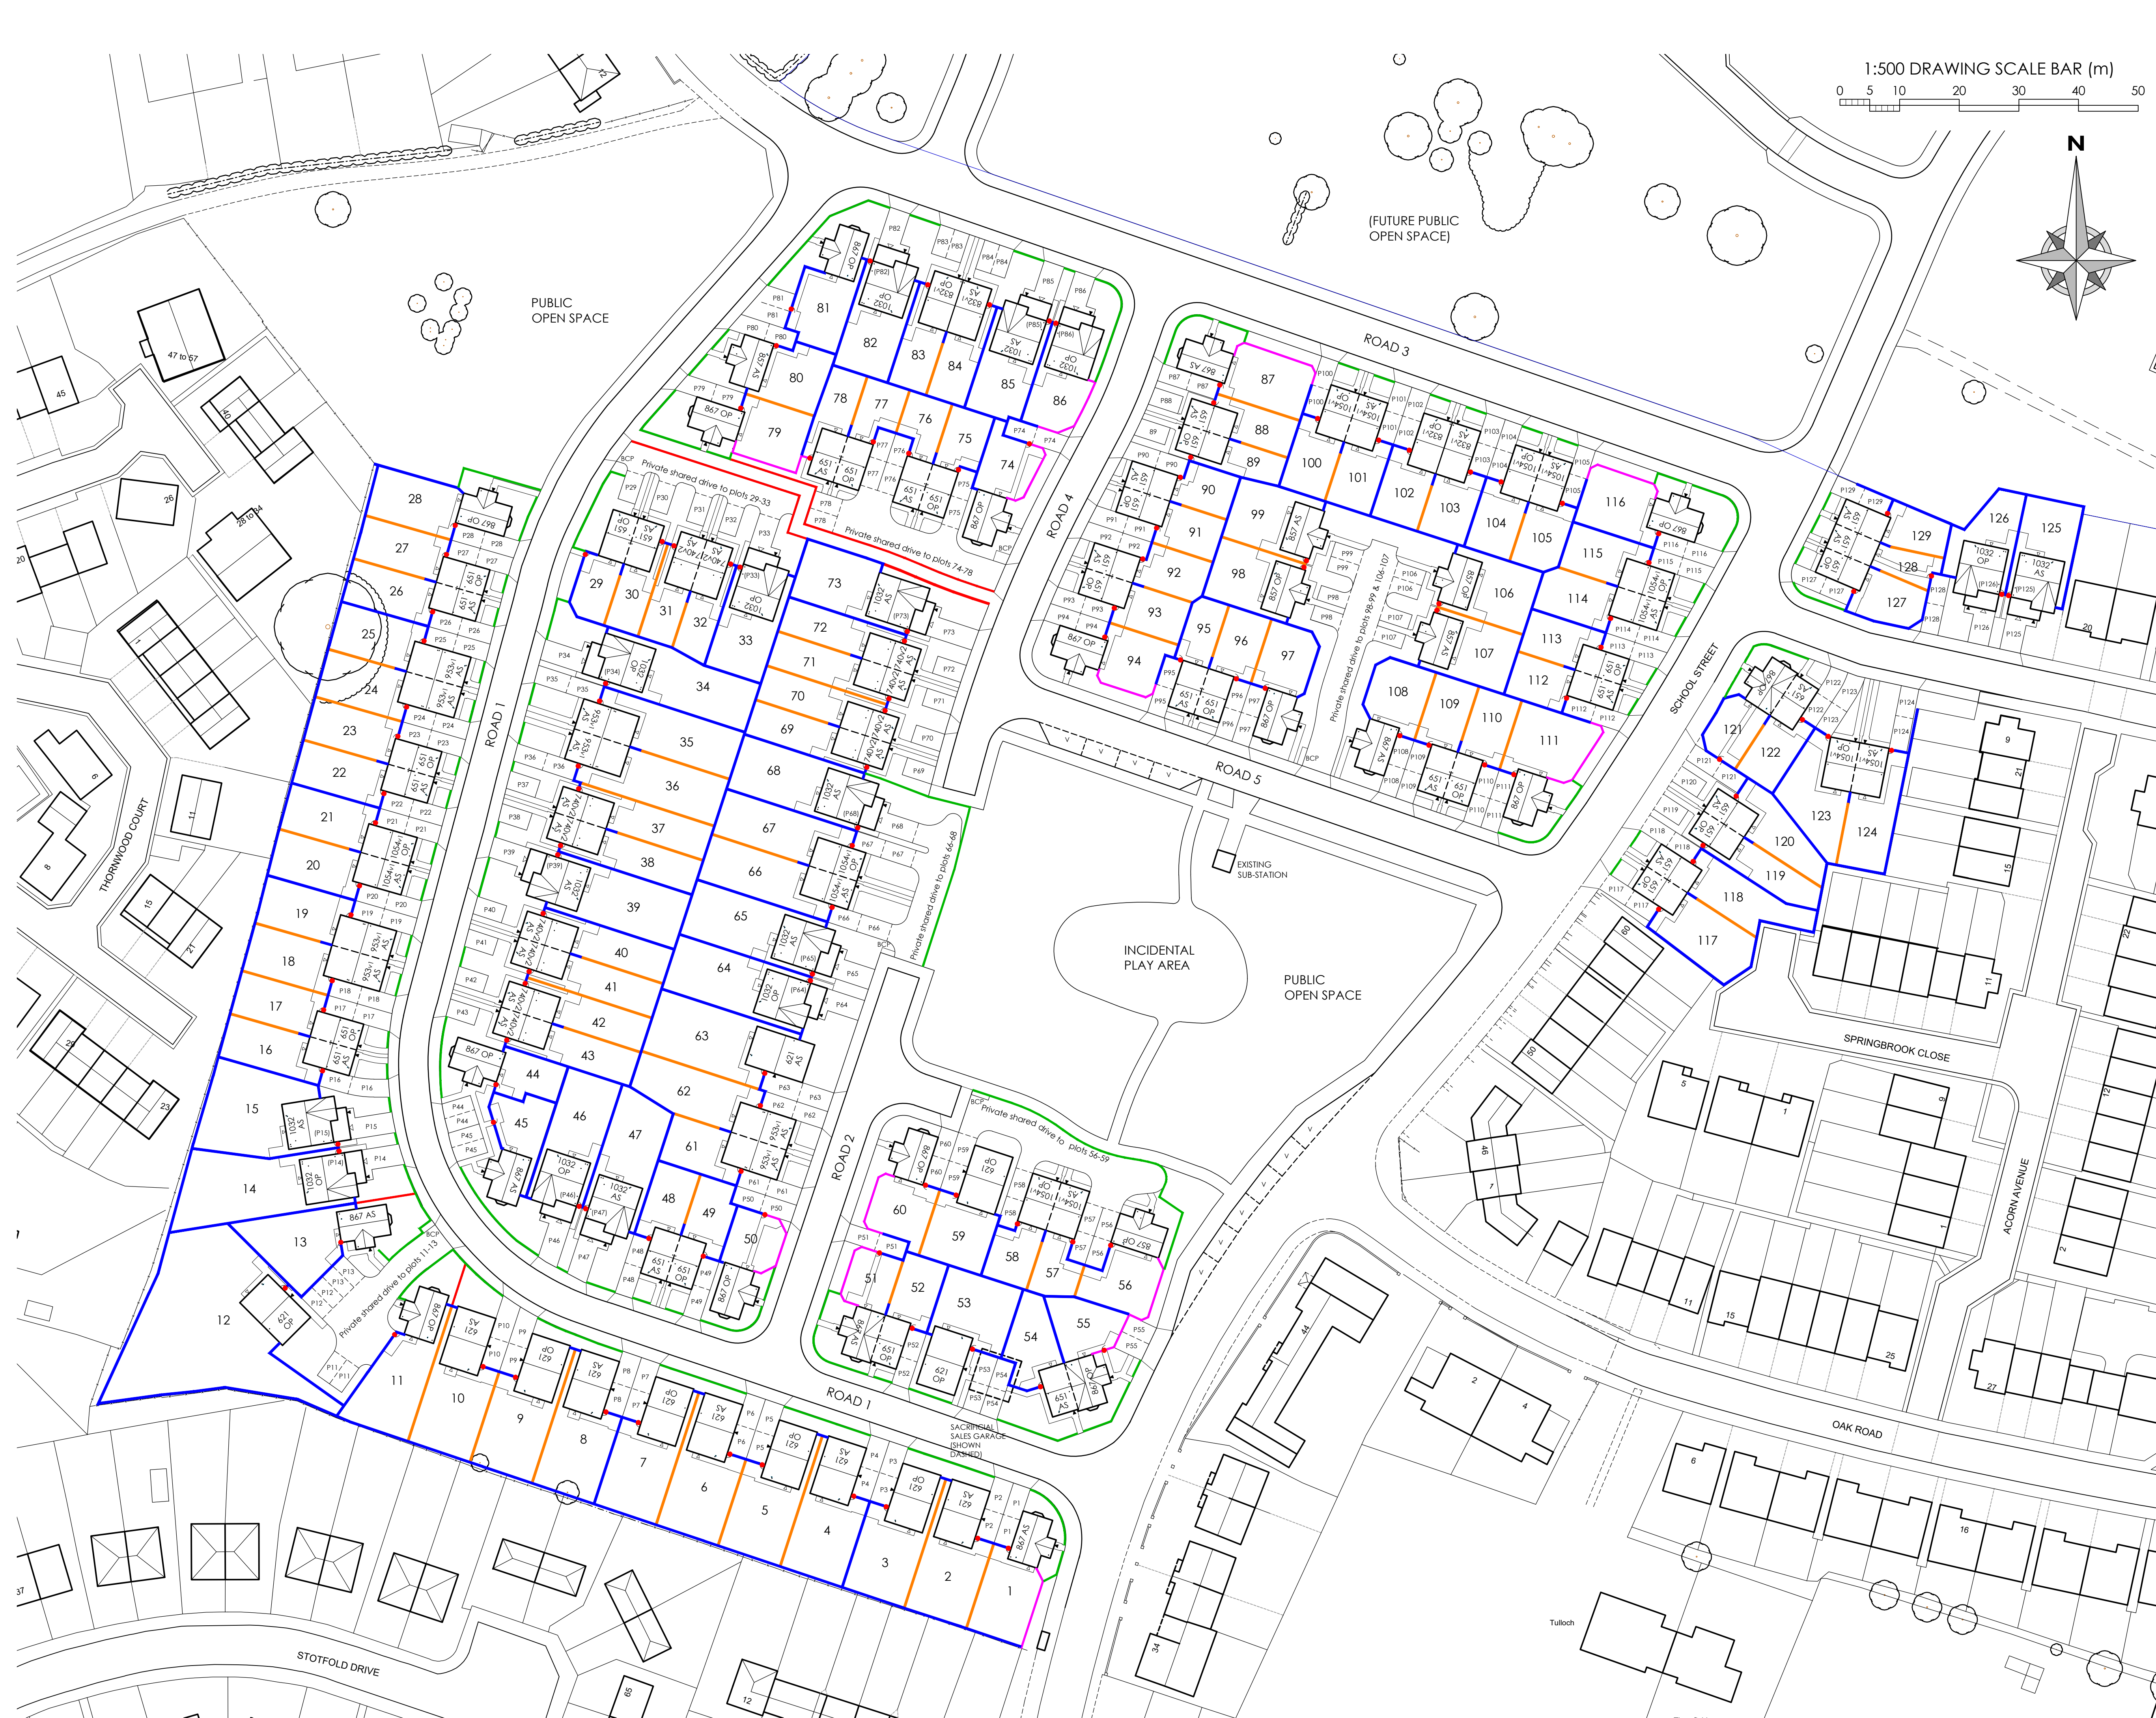

Legend		
Type	Length	Gates not included
1.8m high brick wall with dwarf wall and fence infill panels	194m	
1.8m high close boarded timber screen fence	2247m	
1.5m high close boarded timber fence with 0.3m trellis above	837m	
0.6m high timber knee rail	132m	
1.1m high steel railings	716m	
Secure timber gate	129 No.	

REVISION		
REVISION	DATE	DESCRIPTION
K	18.12.17	Drawing updated to match Planning Layout Rev Q.
J	12.12.17	Drawing updated to match Planning Layout Rev P.
H	09.11.17	Drawing updated to match Planning Layout Rev N.
G	01.11.17	Drawing updated to match Planning Layout Rev M.
F	05.10.17	Drawing updated to match Planning Layout Rev L.
E	01.08.17	Drawing updated to match Planning Layout Rev J.
D	24.07.17	Drawing updated to match Planning Layout Rev H.
C	18.07.17	Drawing updated to match Planning Layout Rev G.
B	12.10.16	Drawing updated to match Planning Layout Rev B.
A	11.10.16	Drawing updated to match Planning Layout Rev A.

DRAWING TITLE:
**BOUNDARY TREATMENT PLAN
PHASE 2**

PROJECT:
Residential Development

PROJECT ADDRESS:
School Street,
Thurnscoe

CLIENT:
KEEPMOAT HOMES

DRAWN	SCALE	DATE
MB	1:500 @ A1	23rd SEP. 2016
JOB NO.	DWG. NO.	REVISION
2238	04	K



Chris Gothard
Architectural Ltd.

queens tower lodge
77-79 east bank road
sheffield S2 3PX
T: 0114 2750263
M: 07443 596098
E: info.cga@btconnect.com
Company No. 9118738



Keepmoat

Keepmoat, The Waterfront, Lakeside Boulevard,
Doncaster, DN4 5PL.
Tel: 01302 347605 www.keepmoat.com

© COPYRIGHT EXISTS ON THE DESIGNS AND INFORMATION SHOWN ON THIS DRAWING. • DO NOT SCALE FROM DRAWING
ALL DIMENSIONS TO BE VERIFIED ON SITE PRIOR TO COMMENCING ANY WORK