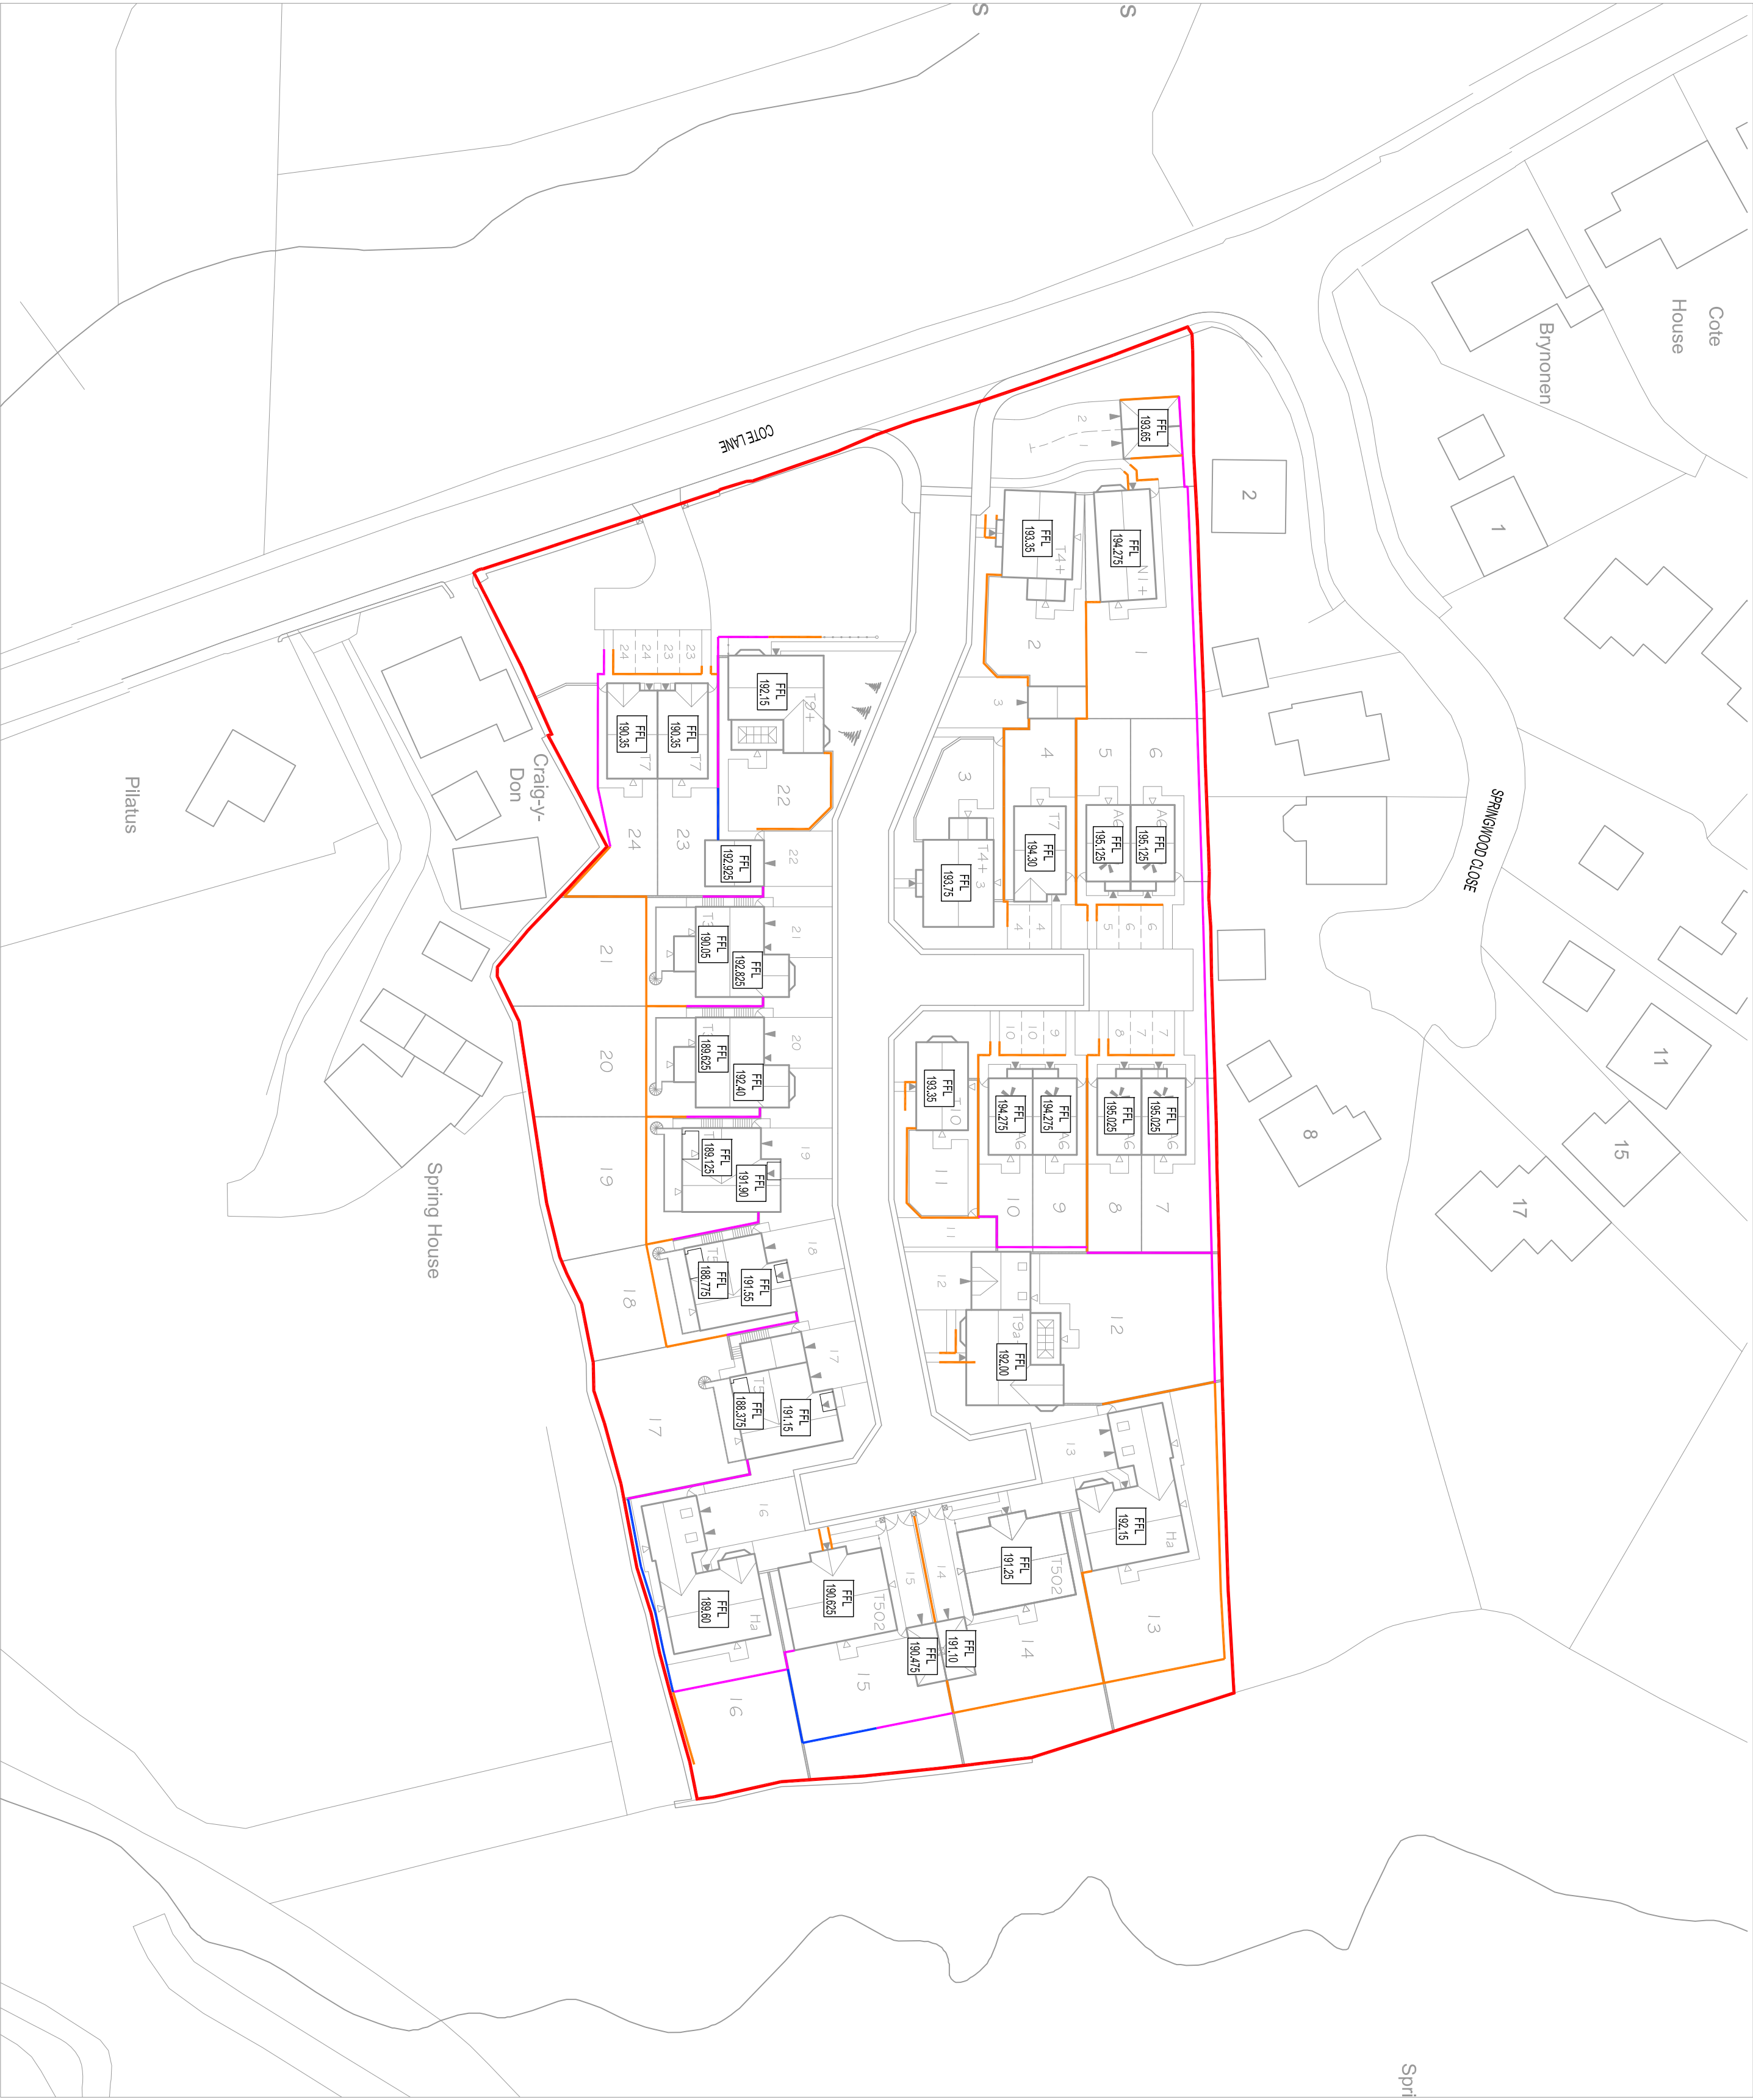


NOTES:

- THIS DRAWING IS BASED UPON:
JPG SITE LAYOUT DRAWING PT/3/149/01
ORDNANCE SURVEY DATA MAPS;
CSL SURVEY'S TOPOGRAPHICAL SURVEY 10432-01;
THE PROPOSED LEVELS ARE SUBJECT TO DETAILED DESIGN
REFINEMENT +/- 1.0m CHANGE.
-

KEY:

- PLANNING APPLICATION DEVELOPMENT BOUNDARY
- RETAINING WALL UP TO 1000mm HIGH
- RETAINING WALL BETWEEN 1000 - 2000mm HIGH
- RETAINING WALL BETWEEN 2000 - 3000mm HIGH

Rev	Date	Amendments	By

Drawing Status:	PLANNING
-----------------	----------

FORTEM

FORTEM Civil Engineering Consultants Ltd
T. 07377 556170 / 07748982468
E. info@fortemconsultants.co.uk
W. www.fortemconsultants.co.uk

Client	ALFA HOMES
--------	------------

Project	COTE LANE, THURGOLAND
---------	-----------------------

Drawing Title:	PROPOSED LEVEL STRATEGY
----------------	-------------------------

Drawn: RD	Scale: 1:500 @ A2
Checked: ADC	Date: MARCH 2018

Drawing No.	1018 - 003	Rev.	-
-------------	------------	------	---