


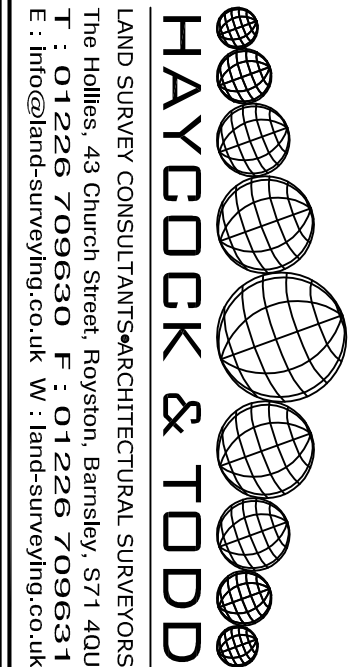

**HAYCOCK & TODD**

LAND SURVEY CONSULTANTS/ARCHITECTURAL SURVEYORS

The Hollies, 43 Church Street, Roydon, Bamsley, S71 4DL

T : 01226 709630 F : 01226 709631

E : info@land-surveying.co.uk W : land-surveying.co.uk

Manhole shown thus  
Inspection Cover  
Lampshade  
Gully  
Lampost  
Telegraph Post  
Electricity Poles  
Road Traffic Signs  
Traffic Lights  
General Post Office  
Post Office Telephone  
Fire Hydrant  
Solely Valve  
Stopcock Water  
Stopcock Gas  
Unknown Stoplap

|                       |                              |
|-----------------------|------------------------------|
| Soil Level            | <input type="checkbox"/> NH  |
| Koch Line             | <input type="checkbox"/> JC  |
| Fence Line            | <input type="checkbox"/> O   |
|                       | <input type="checkbox"/> 6   |
| Hedge Line            | <input type="checkbox"/> P   |
|                       | <input type="checkbox"/> LP  |
| Contours 5m interval  | <input type="checkbox"/> EP  |
| Contours 10m interval | <input type="checkbox"/> LT  |
| Tree                  | <input type="checkbox"/> T   |
| Tree Ortho            | <input type="checkbox"/> GP  |
| Cover Level           | <input type="checkbox"/> POT |
| Invert Level          | <input type="checkbox"/> FH  |
| SW                    | <input type="checkbox"/> S   |
| FSV                   | <input type="checkbox"/> SV  |
| Surface Water         | <input type="checkbox"/> W   |
| Shoemakers Service    | <input type="checkbox"/> CS  |
| Survey Station        | <input type="checkbox"/> ST  |

|                   |                  |
|-------------------|------------------|
| +123.662          | F.L. 10.90       |
| Wood panel & rail | SS 2.87          |
| —                 | PC 2.22          |
| Q                 | M 1.73           |
| —                 | D 1.88           |
| —                 | US 3.61          |
| -105              |                  |
| S 5.0             | Vent Pipe        |
| C 1.30            | Foil Pipe        |
| Q 112.335         | Water Closet     |
| IL 117.23         | Sink             |
| —                 | Boxed Column     |
| —                 | Shelf of ceiling |
| □ Serv            |                  |
| □ Δ S33           |                  |

[illegible]

|  |  |
|--|--|
|  |  |
|--|--|

SITE SURVEY

---

BOND ROAD, BARNSLEY.

|  |  |
|--|--|
|  |  |
|--|--|

Sireet Uragiam

Date of Survey  
August 2011

|                                                                                  |  |
|----------------------------------------------------------------------------------|--|
| Surveyed by                                                                      |  |
| Datum                                                                            |  |
| OSBM Situated on<br>Boundary wall of<br>No 50 Huddersfield Rd.<br>Value 112.120m |  |

|                 |     |
|-----------------|-----|
| Survey JOD IND. |     |
| Drawn by        | SH  |
| Checked by      | PBT |

|       |       |
|-------|-------|
| Scale | 1/200 |
| S75   |       |

