




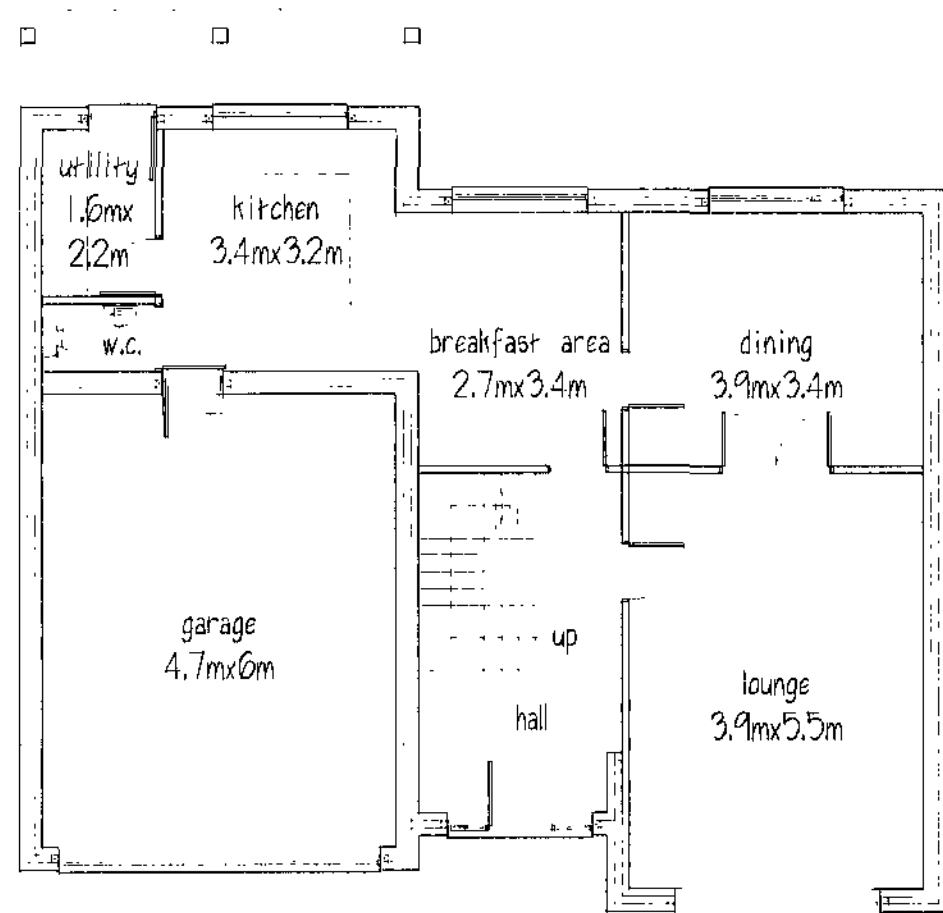


GROUND FLOOR


ROOF - concrete interlocking tiles
WALLS - natural coursed stone with art. stone quoins
& art. stone heads, cills & mullions

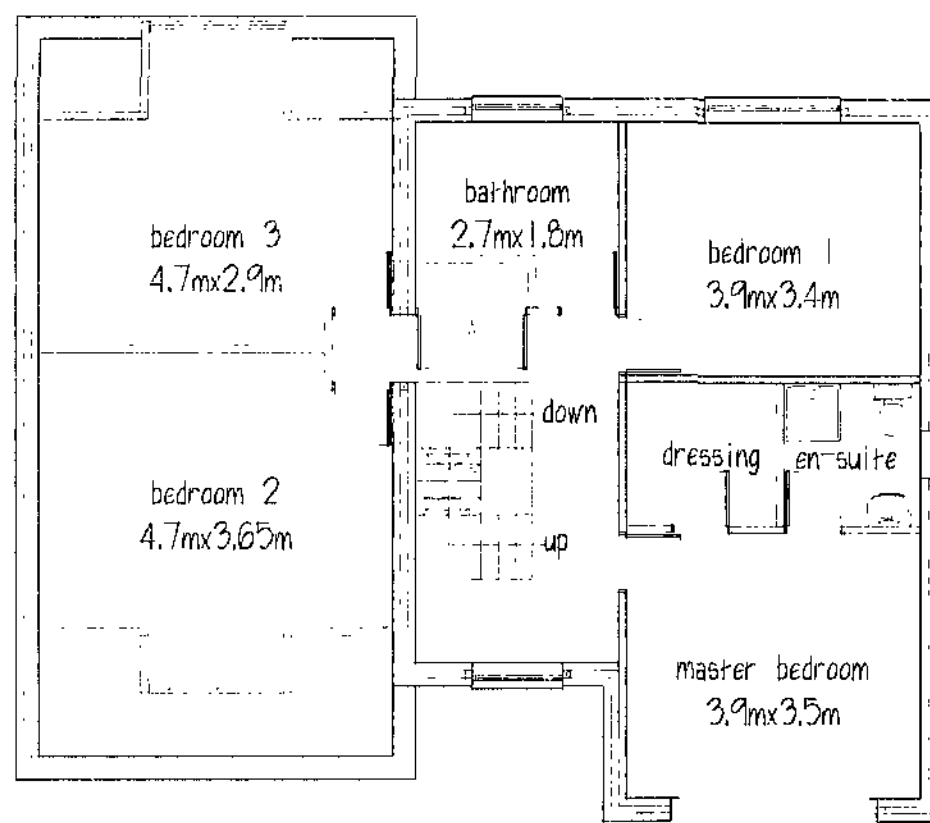


FIRST FLOOR

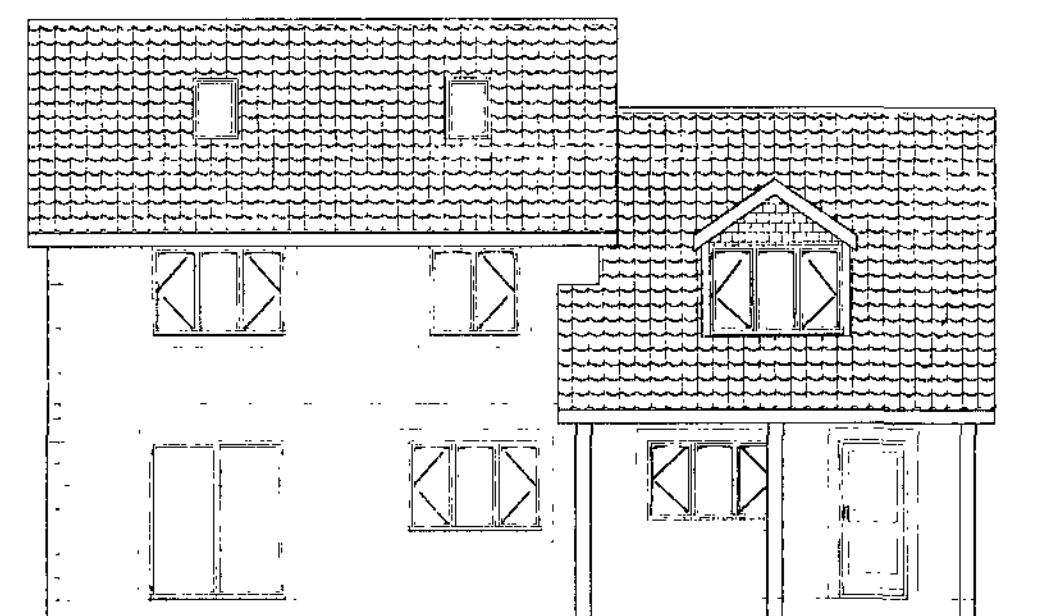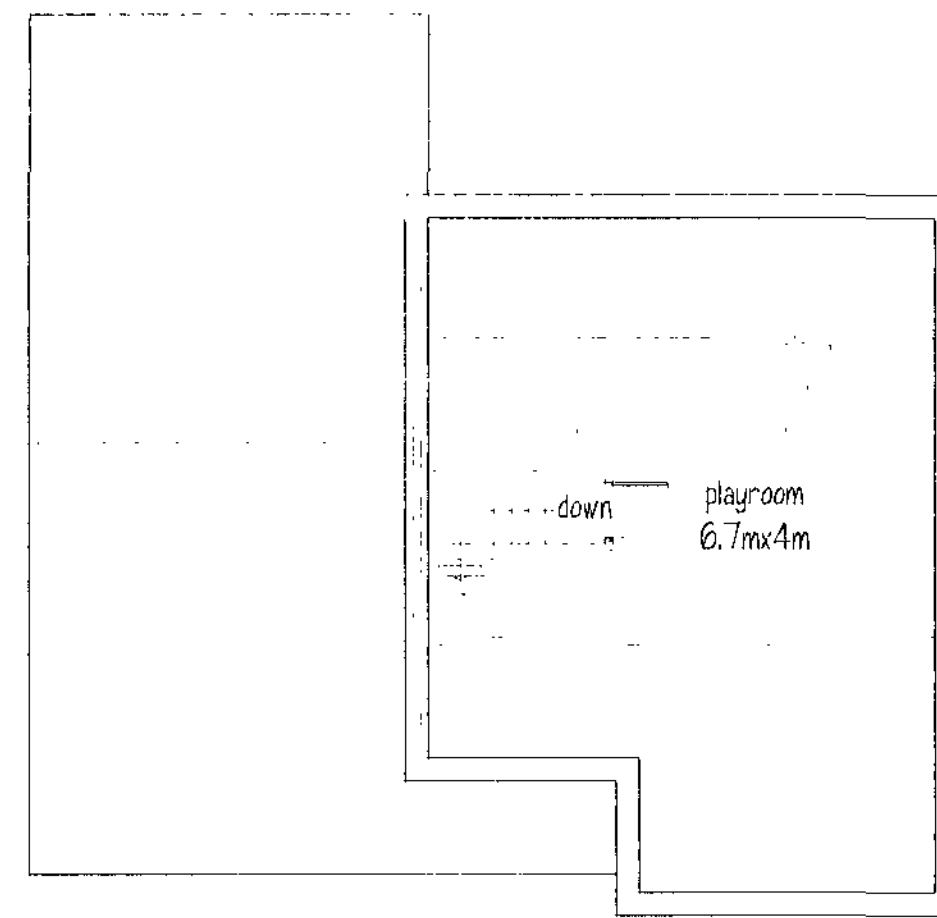


REAR ELEVATION

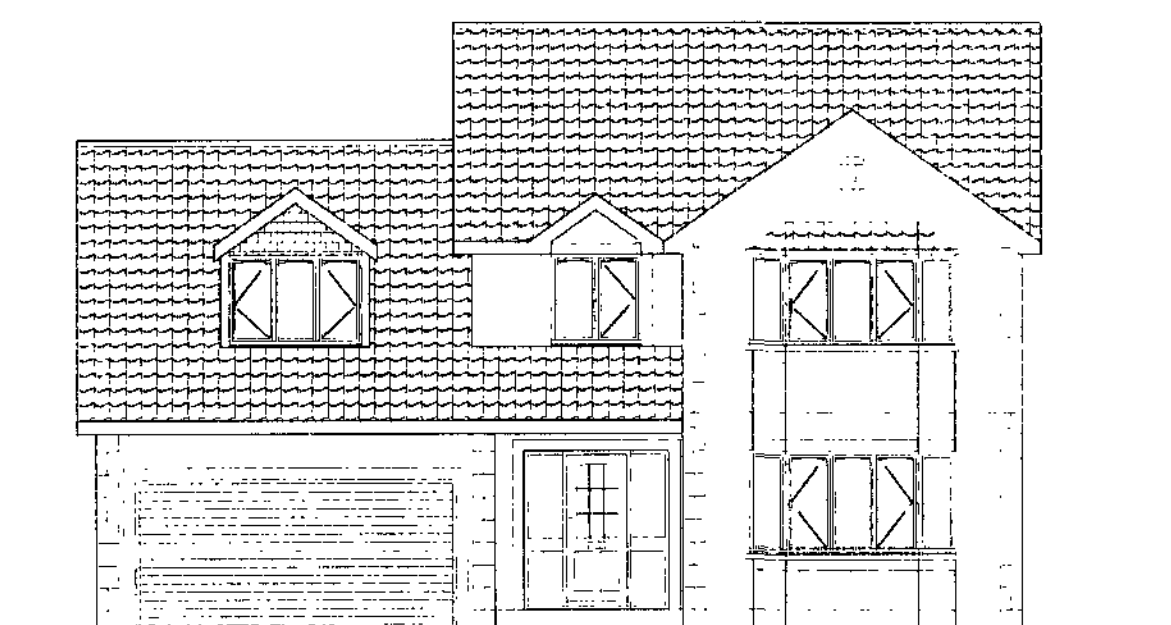

FRONT ELEVATION

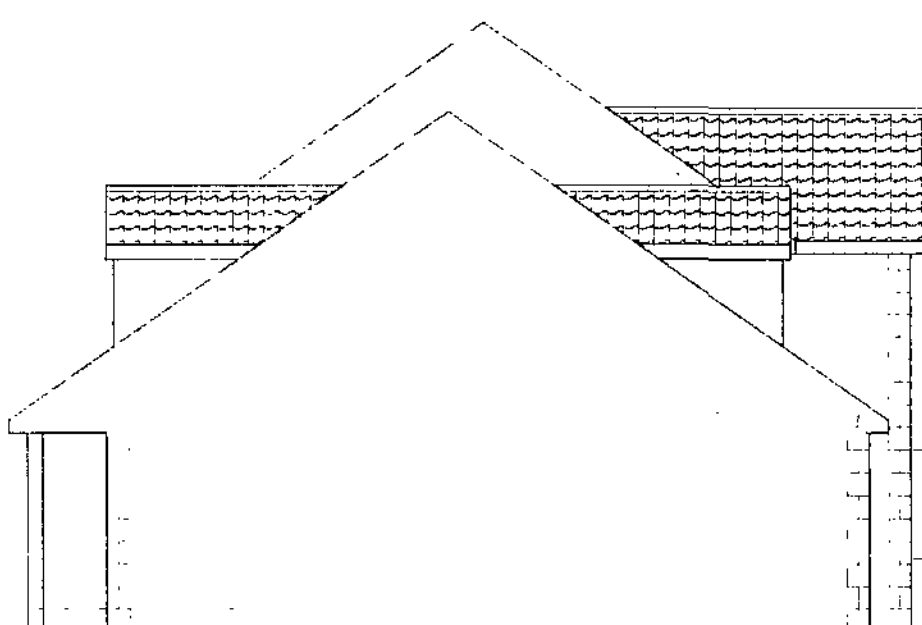

SIDE ELEVATION

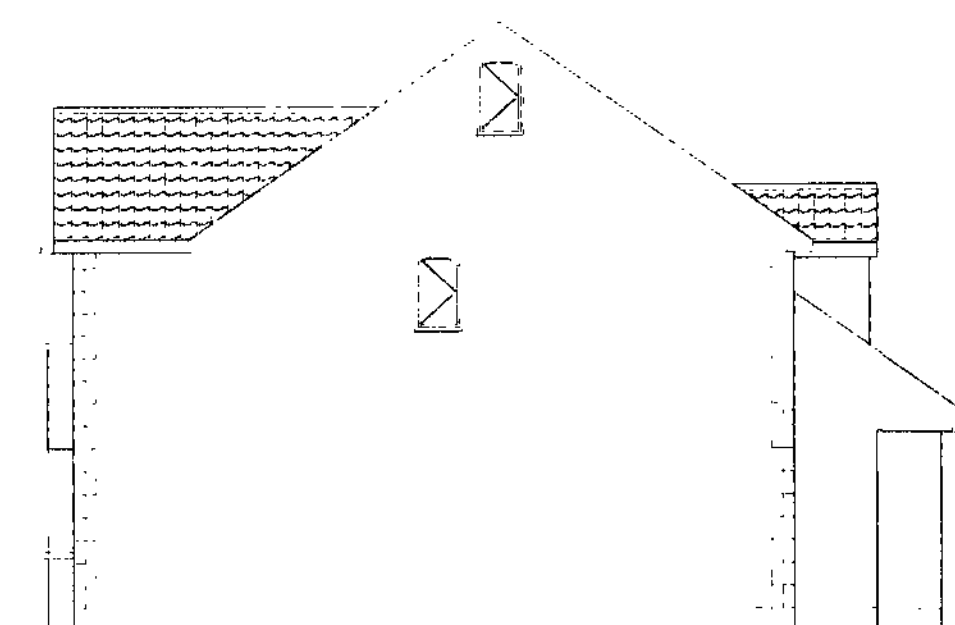

SIDE ELEVATION

SURE CONSTRUCTION

PROPOSED DWELLING
ADJ. 57 DARTON ROAD
BARNSELEY

PLANS & ELEVATIONS

1:100 NOV. 08

Peter Thompson

"Linwood"

Barnsley Road

Dodworth

Barnsley S75 3JR

e-mail peter-thompson@hotmail.co.uk



M.C.I.A.T.

tel. 01226 201391

m. 07973251730