


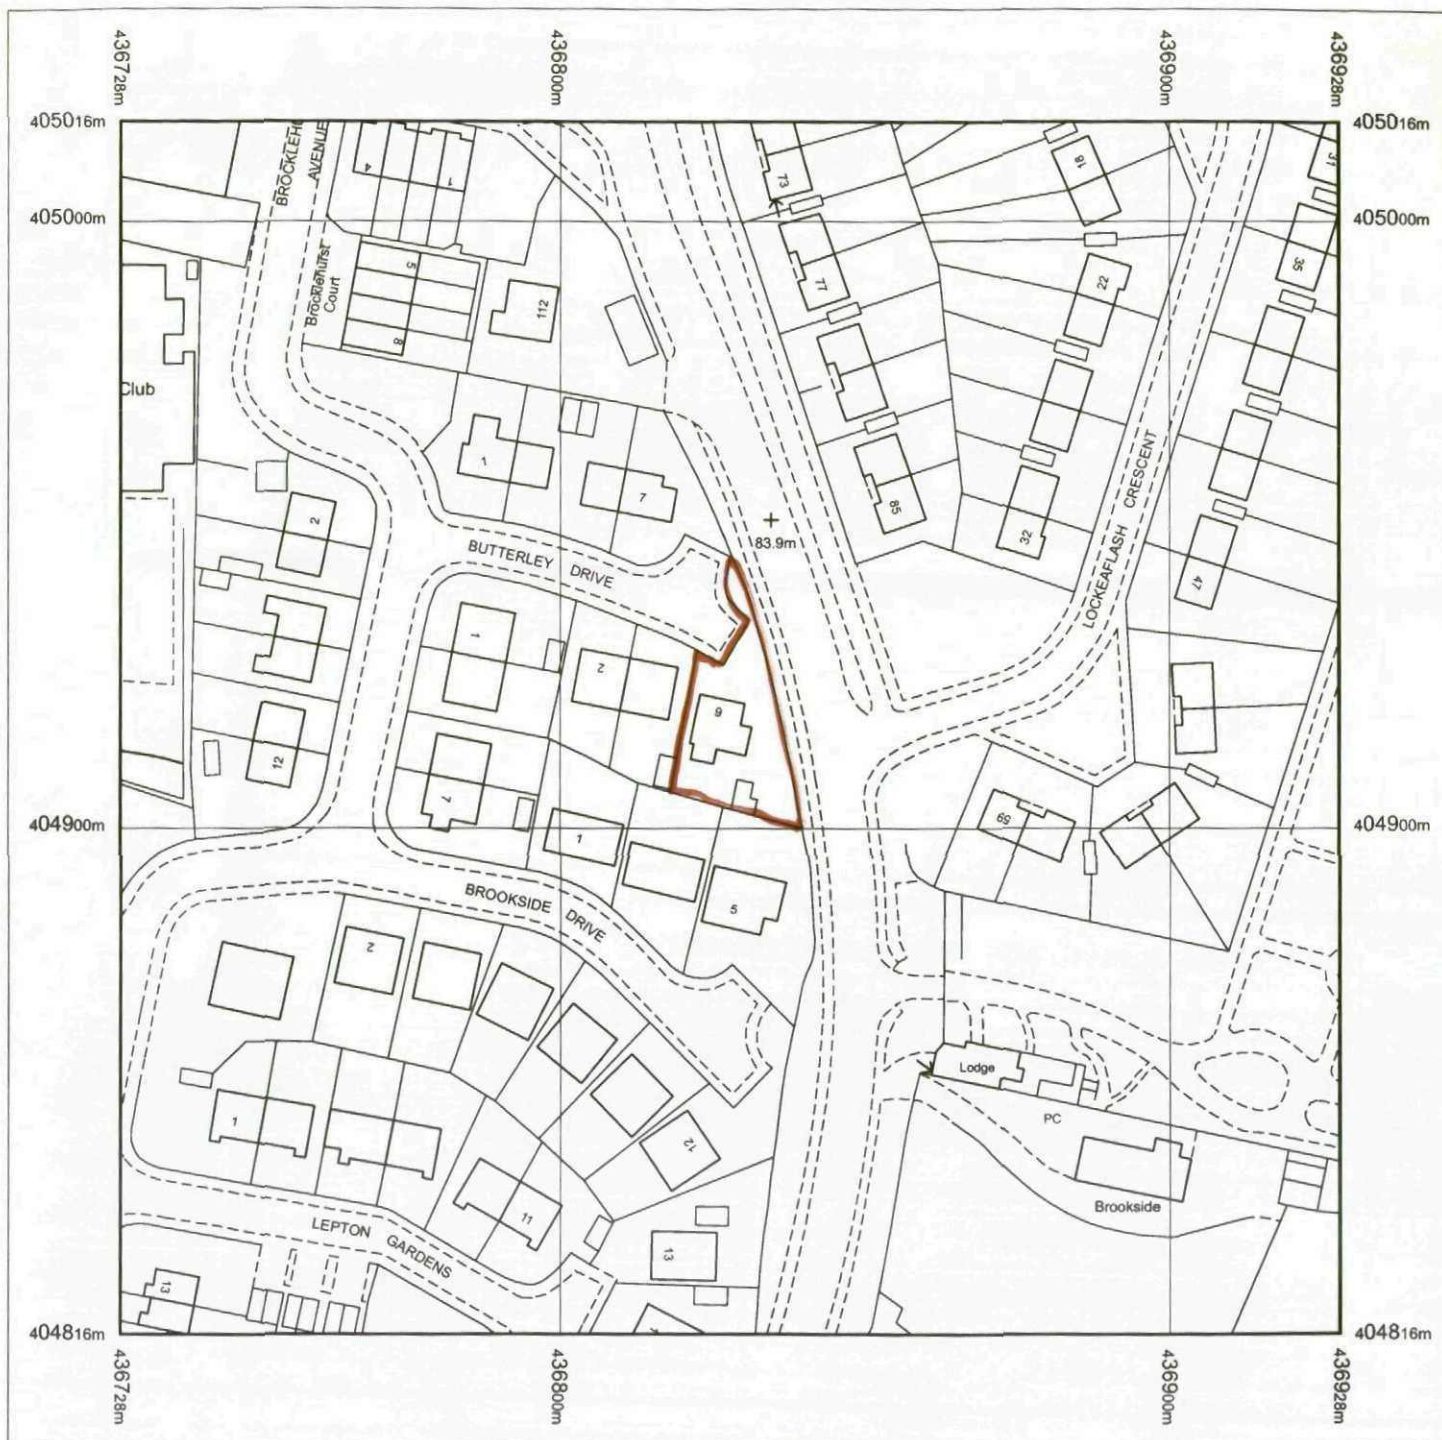


Produced 08.12.2008 from the Ordnance Survey National Geographic Database and incorporating surveyed revision available at this date. © Crown Copyright 2008.

Reproduction in whole or part is prohibited without the prior permission of Ordnance Survey.

Ordnance Survey, the OS Symbol and OS Sitemap are registered trademarks of Ordnance Survey, the national mapping agency of Great Britain.

The representation of a road, track or path is no evidence of a right of way.

The representation of features as lines is no evidence of a property boundary.

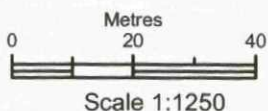

Supplied by: **National Map Centre**
Serial number: 02238900
Centre coordinates: 436827.63 404916.5

Further information can be found on the OS Sitemap Information leaflet or the Ordnance Survey web site:
www.ordnancesurvey.co.uk


6 BUTTERLEY DRIVE

STAIRFOOT

BARNSELY

SOUTH YORKSHIRE, S70 3ED

Fence type
A

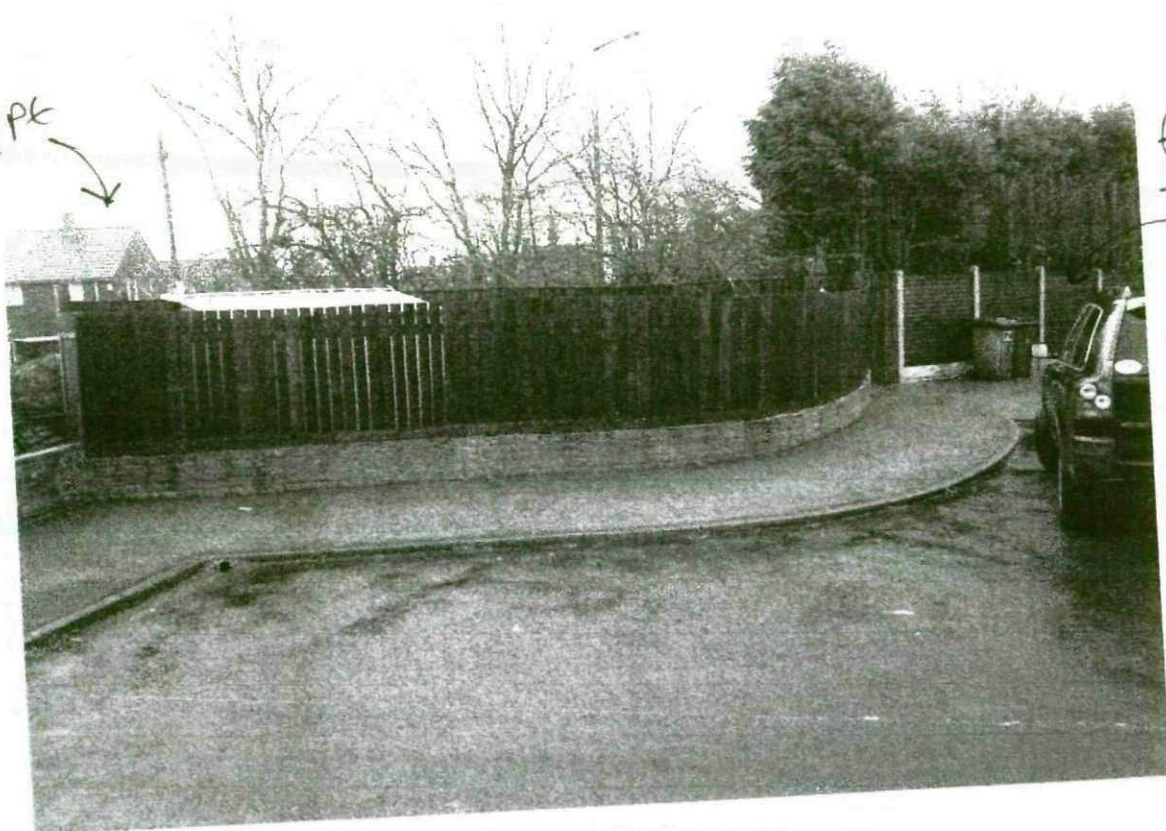

fence
type
B

photo p2.



FENCE type A. ↗

photo P1.