




Take out existing framework and brick up as shown. Fit new door and frame.

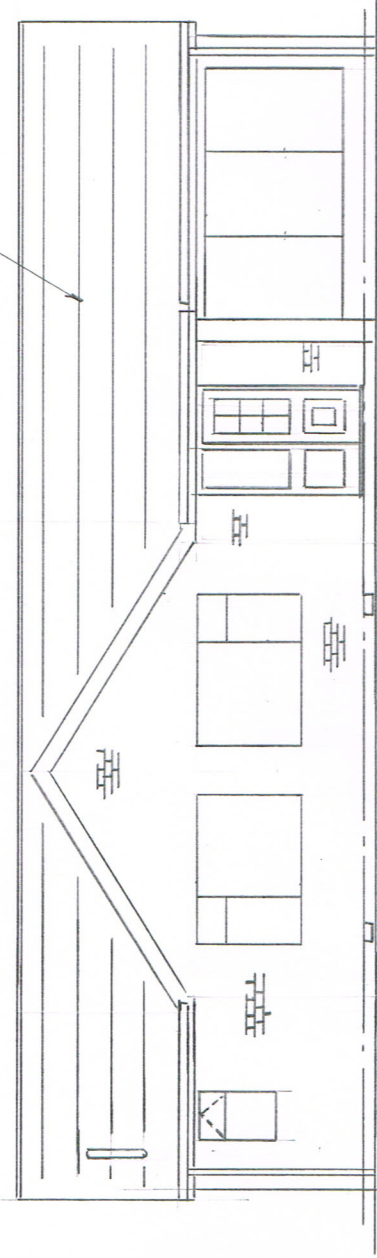


PROPOSED FRONT ELEVATION

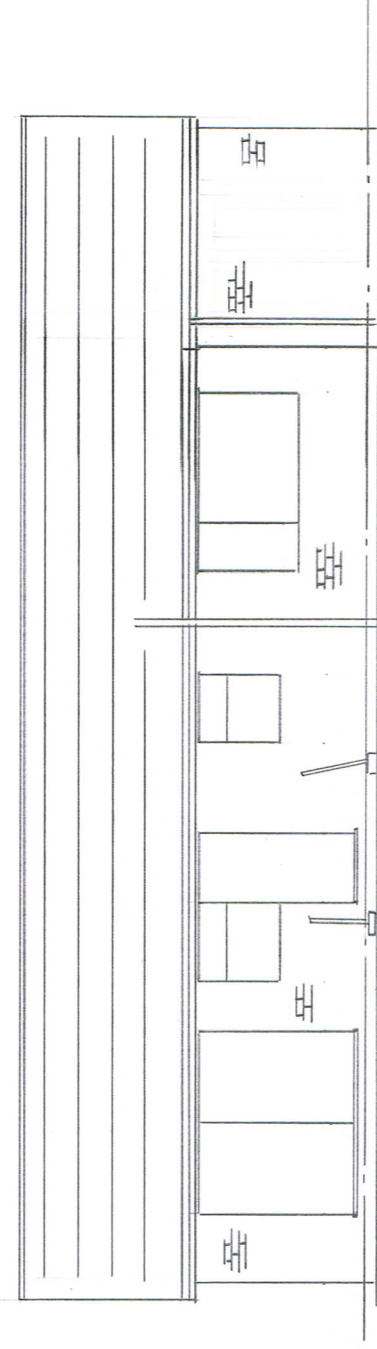

PROPOSED REAR ELEVATION

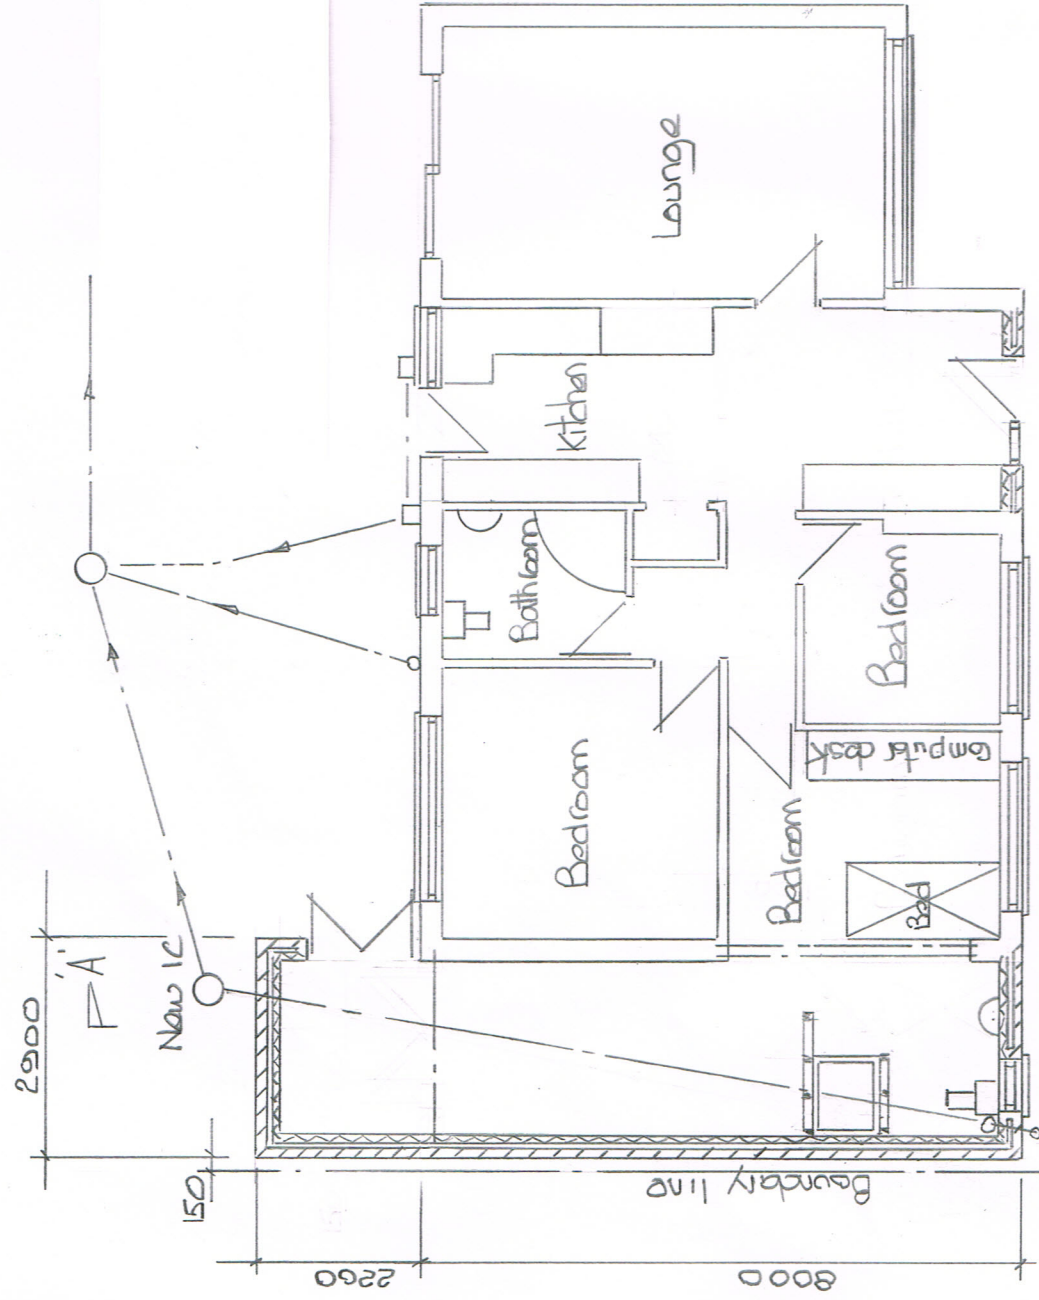

PROPOSED GROUND FLOOR PLAN

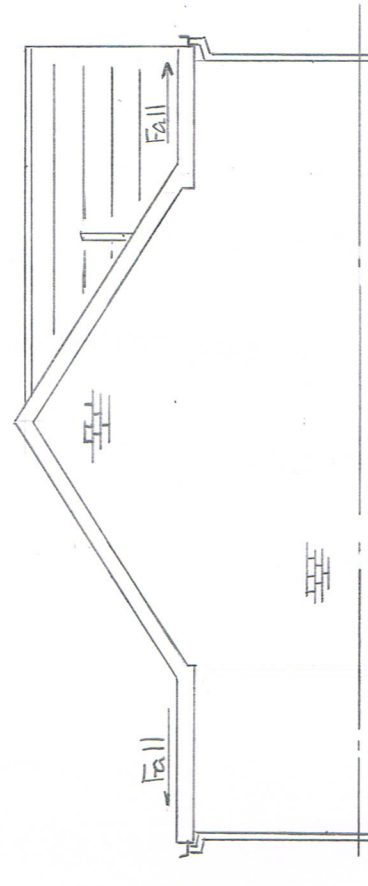

PROPOSED GABLE EXTENSION