

NOTES

All dimensions to be verified on site. Do not scale this drawing. All discrepancies to be clarified with project Landscape Architect.

This drawing is the property of Urban Wilderness Ltd and is issued on the condition it is not reproduced, retained or disclosed to any unauthorised person, either wholly or in part without written consent of Urban Wilderness Ltd.

KEY

- Phase 2A.1 Boundary (13.8Ha)
- Phase 2A.1 - On Plot Design (by Others - Vector DC) Boundaries TBC
- Land within Applicants Control
- Proposed Native Scrub Planting
- Proposed Native Woodland Planting
- Proposed Wildflower Meadow Planting To Western Attenuation Basin Embankments
- Proposed Reedbed Planting To Western Attenuation Basin
- Proposed Grassland Meadow To Western Attenuation Basin
- Proposed Areas of Mown Grass
- Existing Woodland To Be Retained
- Existing Landscape Retained & Enhanced
- Proposed Formal Hedging to Site Access Road
- Proposed Informal Hedge Consisting Of Native Tree & Shrub Species
- Proposed Trees
- Public Right Of Way (PROW)
- Existing Footpath
- Proposed Footpath

Planting Schedule

Trees - *Feathered Trees to be planted at 9m centres within the woodland thicket mix

No.	Abb.	Botanical Name	Common Name	Percentage	Height	Specification
12	ACA	Acer campestre	Common Maple	10%	350-425cm	BR - Large Feathered :5 brks
6	APC	Acer platanoides 'Columnare'	Norway Maple 'Columnare'	10%	500-600cm	RB - Extra Heavy Standard - Clear Stem min. 200
10	ACESAC	Acer saccharum	Common Maple	10%	500-600cm	RB - Extra Heavy Standard - Clear Stem min. 200
24	BPE	Betula pendula	Common Silver Birch	5%	350-425cm	BR - Large Feathered :5 brks
8	CBF	Carpinus betulus 'Frans Fontaine'	Hornbeam 'Frans Fontaine'	10%	500-600cm	RB - Extra Heavy Standard - Clear Stem min. 200
14	QPGP	Quercus palustris 'Green Pillar'	Pin Oak 'Green Pillar'	10%	500-600cm	RB - Extra Heavy Standard - Clear Stem min. 200
9	QRO	Quercus robur	Common Oak	10%	350-425cm	BR - Large Feathered :5 brks
15	ORO	Quercus robur	Common Oak	10%	175-200cm	RB - 2x Feather :5 brks
14	Qru	Quercus robur	Common Oak	10%	500-600cm	RB - Extra Heavy Standard - Clear Stem min. 200
14	SAL	Salix alba	White Willow	10%	350-425cm	BR - Heavy Standard - Clear Stem 175-200 :5 brks
25	SAU	Sorbus aucuparia	Rowan	10%	350-425cm	BR - Large Feathered :5 brks
Total :152						

NWM1-Native Woodland Mix - *Planted in groups of 9-11, at 1m centres

No.	Abb.	Botanical Name	Common Name	Percentage	Height	Specification
2707	AGL	Alnus glutinosa	Common Alder	10%	40-60cm	B :1+1 : Transplant
2707	BPu	Betula pubescens	Downy Birch	10%	40-60cm	B :1+1 : Transplant
1356	Csc	Corylus scoparius	Common Broom	5%	40-60cm	155cc :1+0 : Seedling :Cell grown
2707	IAQ	Ilex aquifolium	Common Holly	10%	40-60cm	155cc min. :1+0 : Seedlings :Cell grown
2707	Lvu	Ligustrum vulgare	Common Privet	10%	40-60cm	B :0/1 : Branched :2 brks
1356	MSY	Malus sylvestris	Common Crab Apple	5%	40-60cm	B :1+1 : Transplant - seed raised
1356	Ppy	Pinus sylvestris	Scots Pine	5%	40-60cm	1+2 : Transplant
2707	PSP	Prunus spinosa	Sloe	10%	40-60cm	B :1+1 : Transplant - seed raised :Branched :2 brks
1356	Qpe	Quercus petraea	Sessile Oak	5%	40-60cm	B :0/1 : Branched :2 brks
1356	Qru	Quercus robur	Common Oak	5%	40-60cm	1+1 : Transplant
1356	Rca	Rosa canina	Dog Rose	5%	40-60cm	B :1+1 : Transplant - seed raised :Branched :3 brks
1356	Sar	Sorbus aria	Whitebeam	5%	40-60cm	1+1 : Transplant
1356	Vla	Viburnum lantana	Wayfaring Tree	5%	40-60cm	B :1+1 : Transplant - seed raised :Branched :2 brks
Total :27090 Total :27050 :314m²						

FHM1-Formal Hedgerow Mix - *Hedgerows planted in double staggered rows at 300mm centres

No.	Length	Abb.	Botanical Name	Common Name	Percentage	Height	Specification
1468	220.1043m	CBE	Carpinus betulus	Common Hornbeam	50%	40-60cm	B :1+1 :Transplant - seed raised
1468	220.1043m	EAB	Escallonia 'Apple Blossom'	Escallonia 'Apple Blossom'	50%	40-60cm	B :1+1 :Transplant - seed raised
Total :2936		Total :440.2086m					

NHM1-Native Hedgerow Mix - *Hedgerows planted in double staggered rows at 300mm centres - Copy

No.	Length	Abb.	Botanical Name	Common Name	Percentage	Percentage	Height	Specification
388	57.7512m	Vop	Viburnum opulus	Guelder Rose	5%		40-60cm	B :1+1 : Transplant - seed raised
388	57.7512m	CMO	Crataegus monogyna	Common Hawthorn	50%		40-60cm	B :1+1 : Transplant - seed raised
772	115.5025m	Csa	Cornus sanguinea	Common Dogwood	10%		40-60cm	B :1+1 : Transplant - seed raised
772	115.5025m	Cav	Corylus avellana	Common Hazel	10%		40-60cm	B :1+1 : Transplant - seed raised
388	57.7512m	Lvu	Ligustrum vulgare	Common Privet	5%		40-60cm	B :1+1 : Transplant - seed raised
388	57.7512m	IAQ	Ilex aquifolium	Common Holly	5%		40-60cm	B :1+1 : Transplant - seed raised
772	115.5025m	PSP	Prunus spinosa	Sloe	10%		40-60cm	B :1+1 : Transplant - seed raised
388	57.7512m	Rca	Rosa canina	Dog Rose	5%		40-60cm	B :1+1 : Transplant - seed raised
Total :7721 Total :1155 :0248m								

NScM1-Native Scrub Mix - *Planted in groups of 9-11, at 1m centres


No.	Area	Abb.	Botanical Name	Common Name	Percentage	Height	Specification
2235	2232.2761m²	Csa	Cornus sanguinea	Common Dogwood	5%	40-60cm	B :1+1 : Transplant - seed raised :Providence UK Area
3355	3349.4641m²	Cav	Corylus avellana	Common Hazel	12%	40-60cm	B :1+1 : Transplant - seed raised :Branched :2 brks
2797	2791.2199m²	CMO	Crataegus monogyna	Common Hawthorn	10%	40-60cm	B :1+1 : Transplant - seed raised
1961	1953.8542m²	Csc	Corylus scoparius	Common Broom	7%	40-60cm	155cc :1+0 : Seedling :Buddy :Cell grown
1961	1953.8542m²	IAQ	Ilex aquifolium	Common Holly	7%	40-60cm	155cc min. :1+0 : Seedlings :Cell grown
2797	2791.2199m²	Lvu	Ligustrum vulgare	Common Privet	10%	40-60cm	B :0/1 : Branched :2 brks
3355	3349.4641m²	PSP	Prunus spinosa	Sloe	12%	40-60cm	B :1+1 : Transplant - seed raised :Branched :2 brks
1961	1953.8542m²	Rtr	Rhamnus frangula	Alder Buckthorn	7%	40-60cm	B :1+1 : Transplant - seed raised :Leader With Lateral :
1961	1953.8542m²	Rca	Rosa canina	Dog Rose	7%	60-80cm	B :1+1 : Transplant - seed raised :Branched :3 brks
2235	2232.2761m²	Svi	Sambucus nigra	Common Elder	8%	40-60cm	B :1+0 : Seedling :Branched :2 brks
3355	3349.4641m²	Vop	Viburnum opulus	Guelder Rose	12%	40-60cm	B :1+1 : Transplant - seed raised :Branched :2 brks
Total :27981 Total :27912 :2011m²							

RBM1-Reedbed Mix

No.	Area	Abb.	Botanical Name	Common Name	Specification
69	67.8636m²	Gpa	Galium palustre	Marsh Bedstraw	Plug :Established Root 2-3 Months Minimum :Sept-April Planting :British Native
69	67.8636m²	Ipa	Iriza pseudocircosa	Yellow Flag Iris	Plug :Established Root 2-3 Months Minimum :Sept-April Planting :British Native
69	67.8636m²	Lsa	Lythrum salicaria	Purple Loosestrife	Plug :Established Root 2-3 Months Minimum :Sept-April Planting :British Native
69	67.8636m²	Pbi	Persicaria bistorta	Common Bistort	Plug :Established Root 2-3 Months Minimum :Sept-April Planting :British Native
69	67.8636m²	Pau	Phragmites australis	Common Reed	Plug :Established Root 2-3 Months Minimum :Sept-April Planting :British Native
69	67.8636m²	Rfr	Ranunculus flammula	Lesser Spearwort	Plug :Established Root 2-3 Months Minimum :Sept-April Planting :British Native
46	45.2425m²	Ser	Sparganium erectum	Branched Bur-reed	Bare Root :Clump :3 Buds Minimum 1 Year Old :British Native
Total :460 Total :452 :4241m²					

EM3-Emersgate Seeds - EM3 Special General Purpose Meadow Mixture

Total Coverage Area	12993.7245m²
Areas of Mown Grass	13368.9075m²

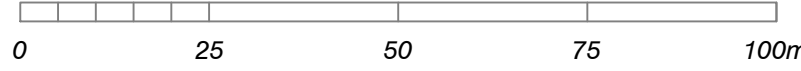

C	Planting amendments	16 May 21
B	Planting amendments - tree removed from fence line boundary	13 May 21
A	Revised in line with comments received from TEP. Grass area extended	11 May 21
-	First Issue	22 Apr 21

rev details date



7 Saw Mill Yard, Water Lane, Holbeck, Leeds, LS15 5WH
www.urbanwilderness.co.uk
design@urbanwilderness.co.uk
0113 472 0030
registered in Scotland SC371979

client
Harworth Group PLC
project
Gateway 36 (Reserved Matters)
drawing title
Landscape Planting Plan Phase 2A.1
drawing status
COSTING ONLY
drawn by
LJM
checked by
TBR
date
22 Apr 21
scale
1:1000
paper size
A0
job/dwg no.
334-UW-P-007
rev.
B