


EXTENDED BEZEL

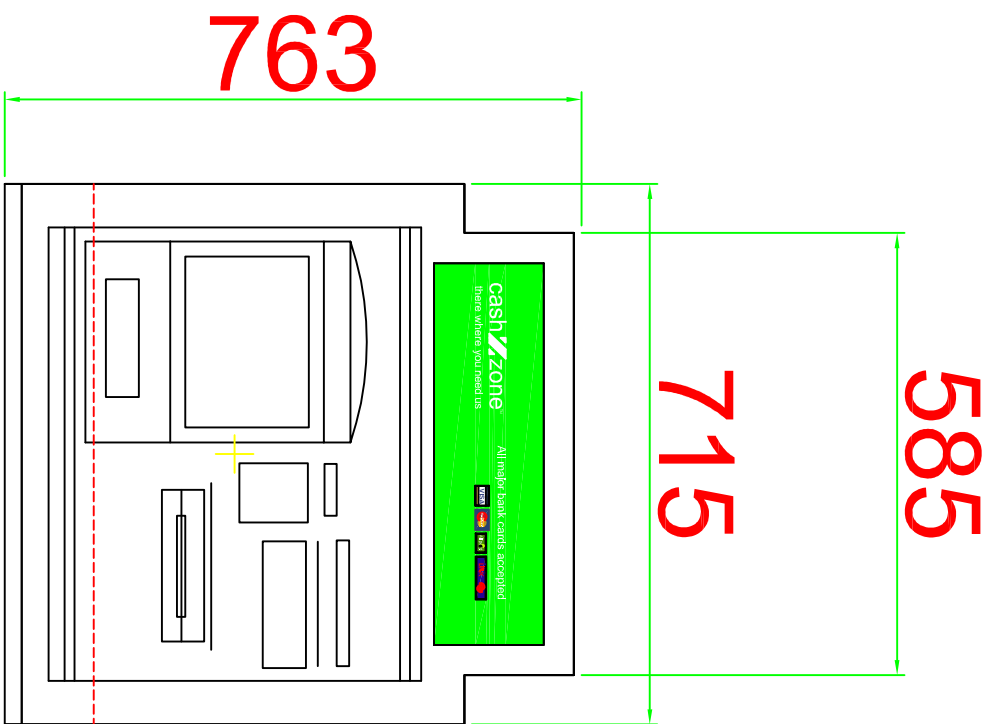

NEW WAVE DRAWING				drawing approval			
TITLE							
CASHZONE 5884 EXT ILLUMINATED LOGO PANEL							
DRAWN ND							
DATE 21/03/2016							
SCALE 1:10 @ A3							
SHEET SHEET 1							
REVISION							
REVISION DESCRIPTION							
DATE							
BY							
DATE:-							
SIGNED:-							

- SIGN MATERIALS :-
- GREEN PERSPEX SHEET WITH WHITE LETTERING AND BANK SYMBOLS IN VARIOUS COLOURS
- METHOD OF ILLUMINATION :-
- ROWS OF LED LIGHTS BEHIND THE TEXT
 - WHITE LETTERING IS TRANSLUCENT
 - STATIC ILLUMINATION
 - INTERNAL ILLUMINATION
 - APPROX > 60 LUX @ 1.0 METRE AND WITH AMBIENT LIGHTING > 80 LUX