



Example of cell web ground protection





Shaded area indicates single storey buildings to be demolished, with replacement buildings within footprint.



Example of Rigid Style Heras fencing:

Default specification for protective barrier as per British Standard BS 5837:2012 – Trees in relation to Design, Demolition and Construction

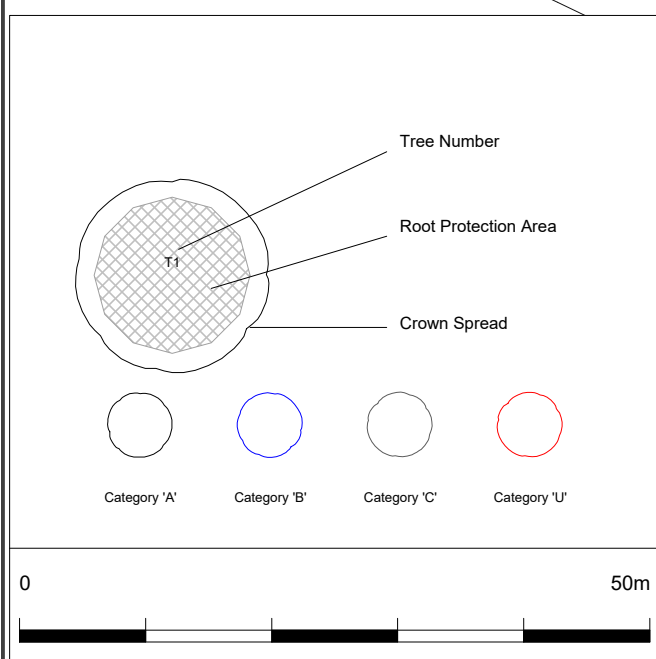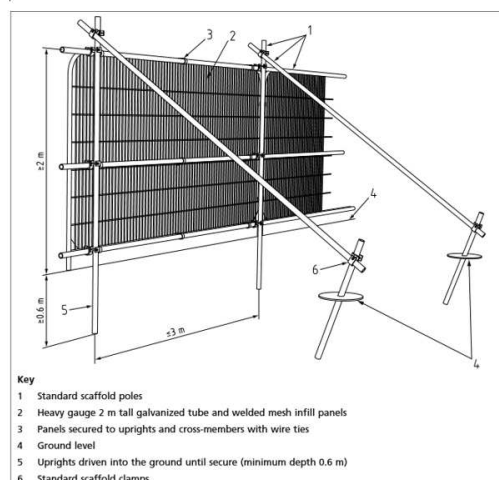



30 Tickhill Road, Doncaster,
DN4 8QE
01302 816850
celia@selwyntrees.co.uk

47 Victoria Road, Barnsley

SCALE :
1 : 600 @ A3

DATE :
19/04/2018

MAP FILENAME :
Tree Protection Plan Map Revised B

Map data shown may contain Ordnance Survey® products supplied by
Pear Technology Services Ltd. Email: info@peartechology.co.uk
© Crown Copyright and database rights from date shown above
Ordnance Survey® licence number 100023148