


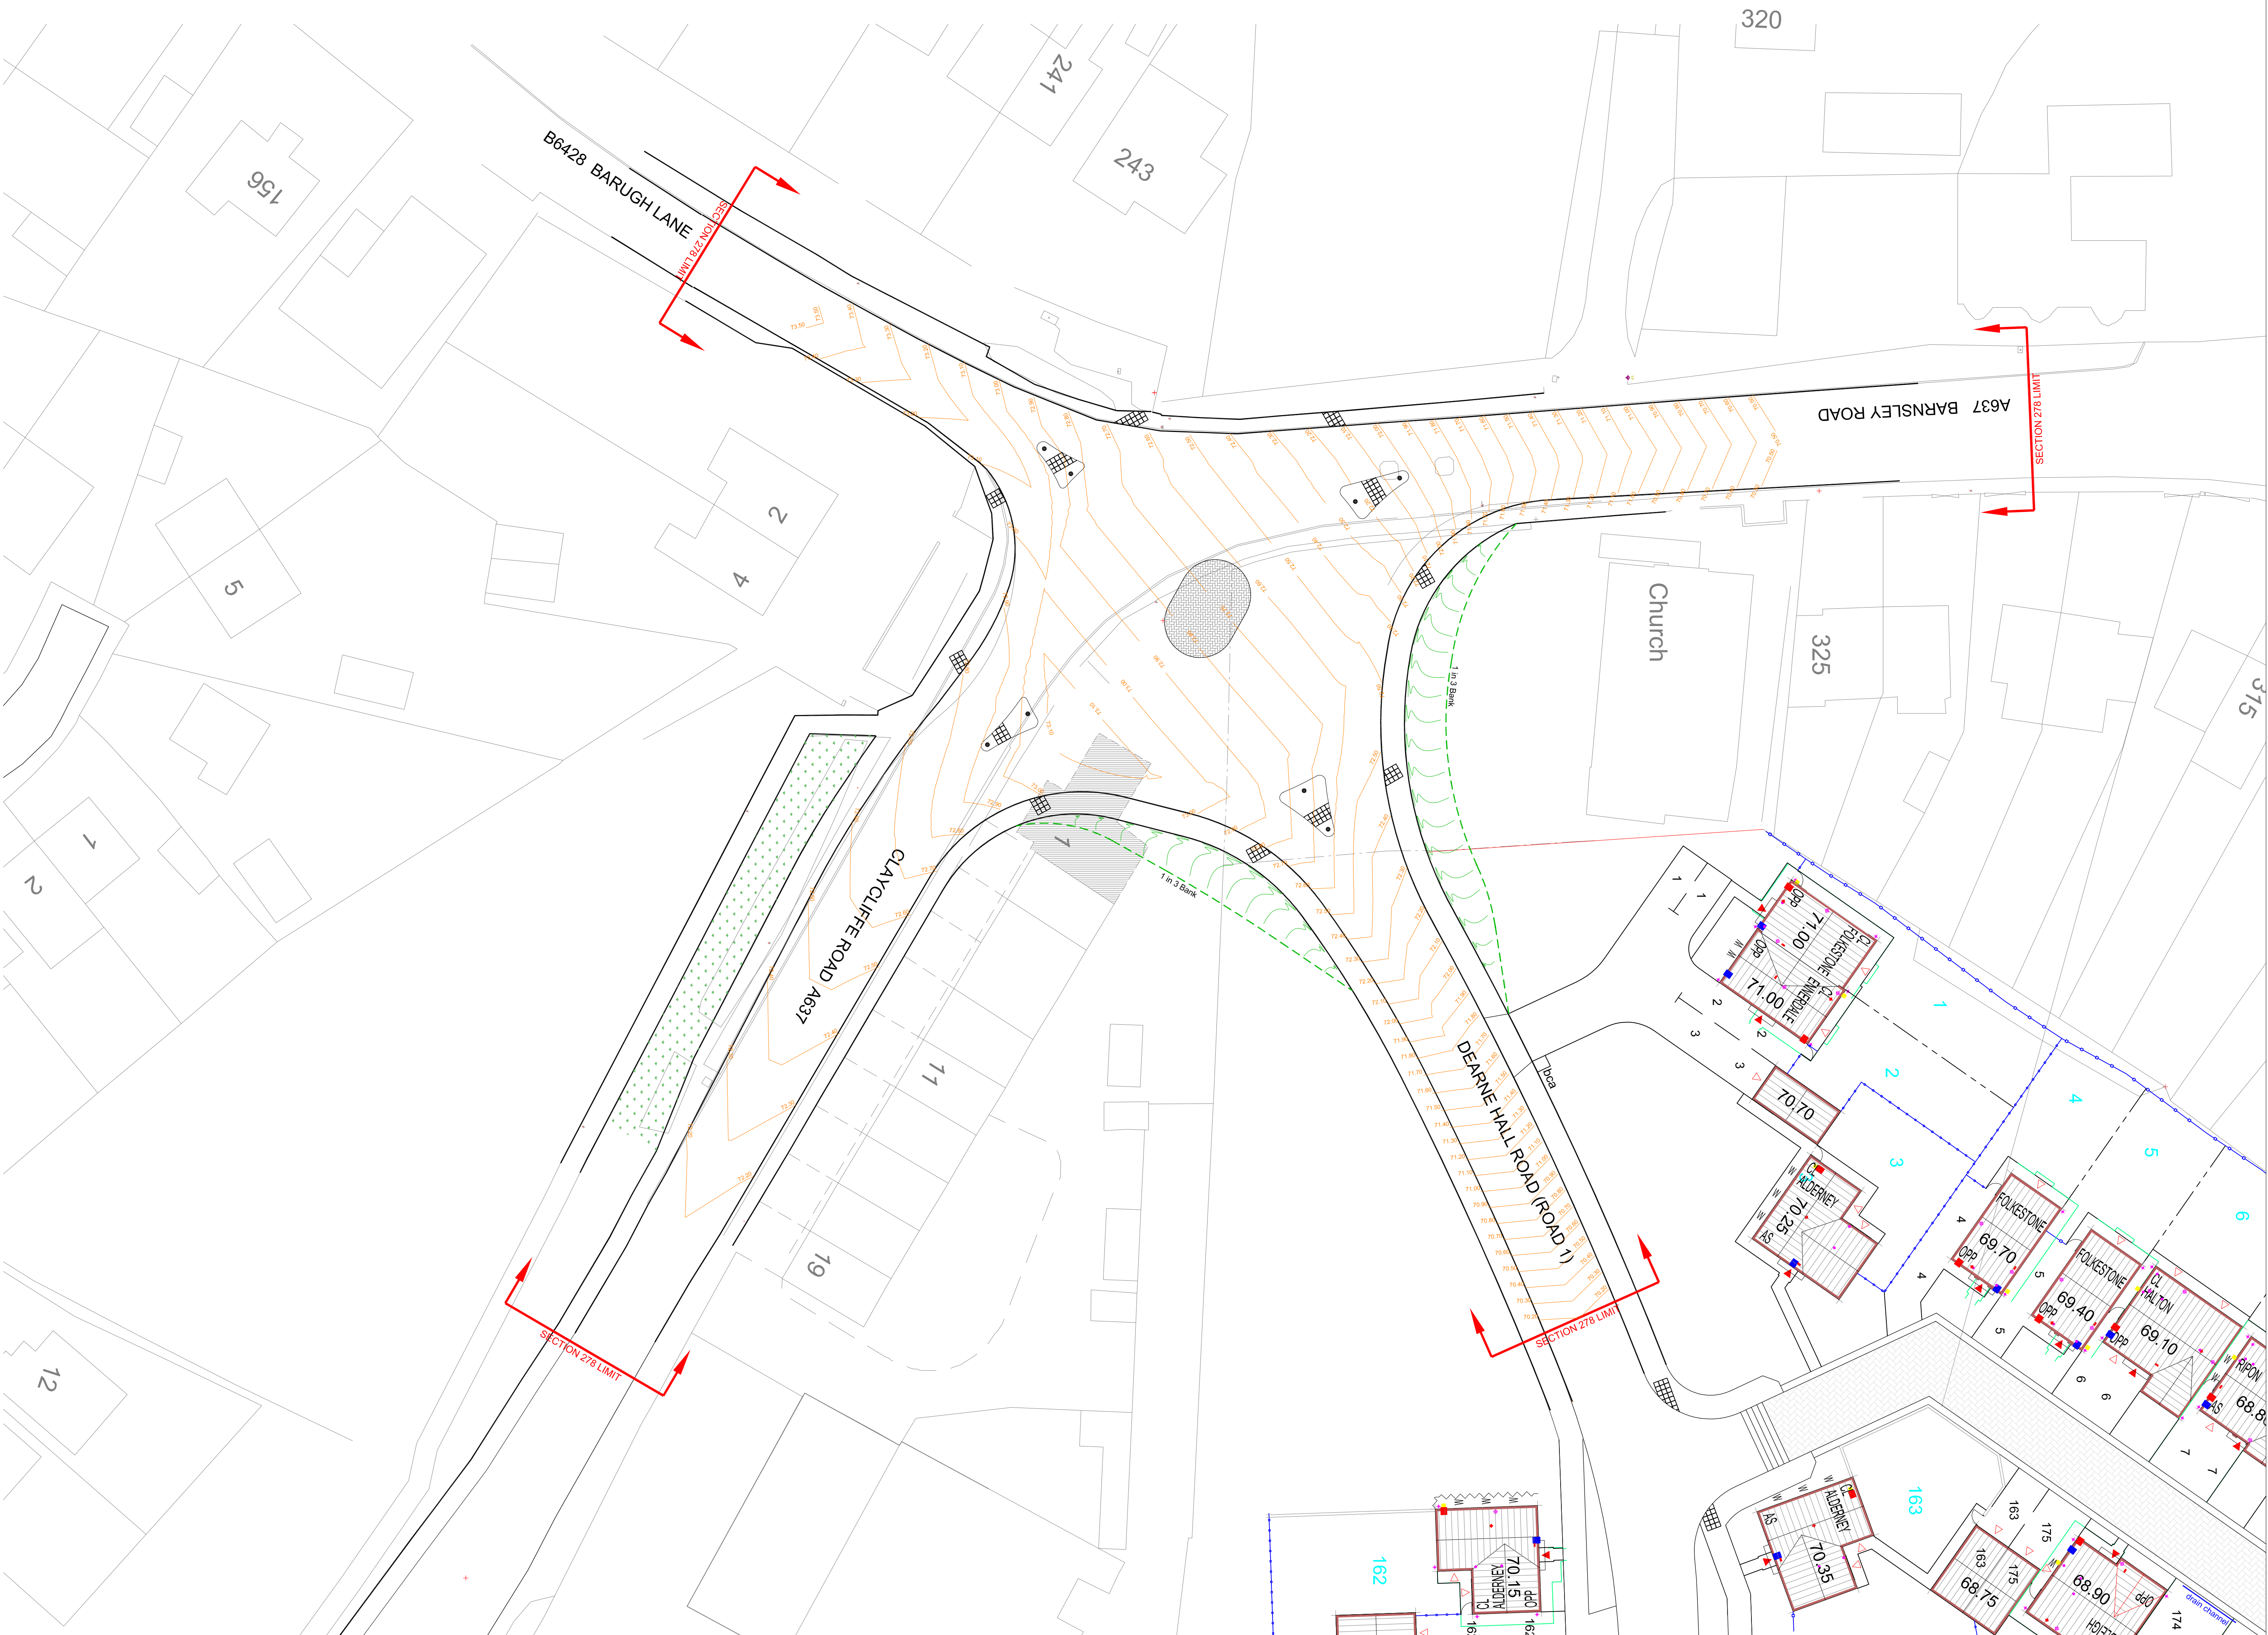

- [illegible]

Project
LOW BARUGH-

DRAWN
PROPOSED ROUNDABOUT CONTOUR PLAN
(located at junction of Bamsley Road & Claycliffe Road)

Dwn	Chkd	Date	Scale	Dwg No.
HHH		Oct-15	1:250 @A0	E14/6120/030-06B

Dwn	Chkd	Date	Scale	Dwg No.
HH		Oct-15	1:250 @A0	E14/6120/030-06B