


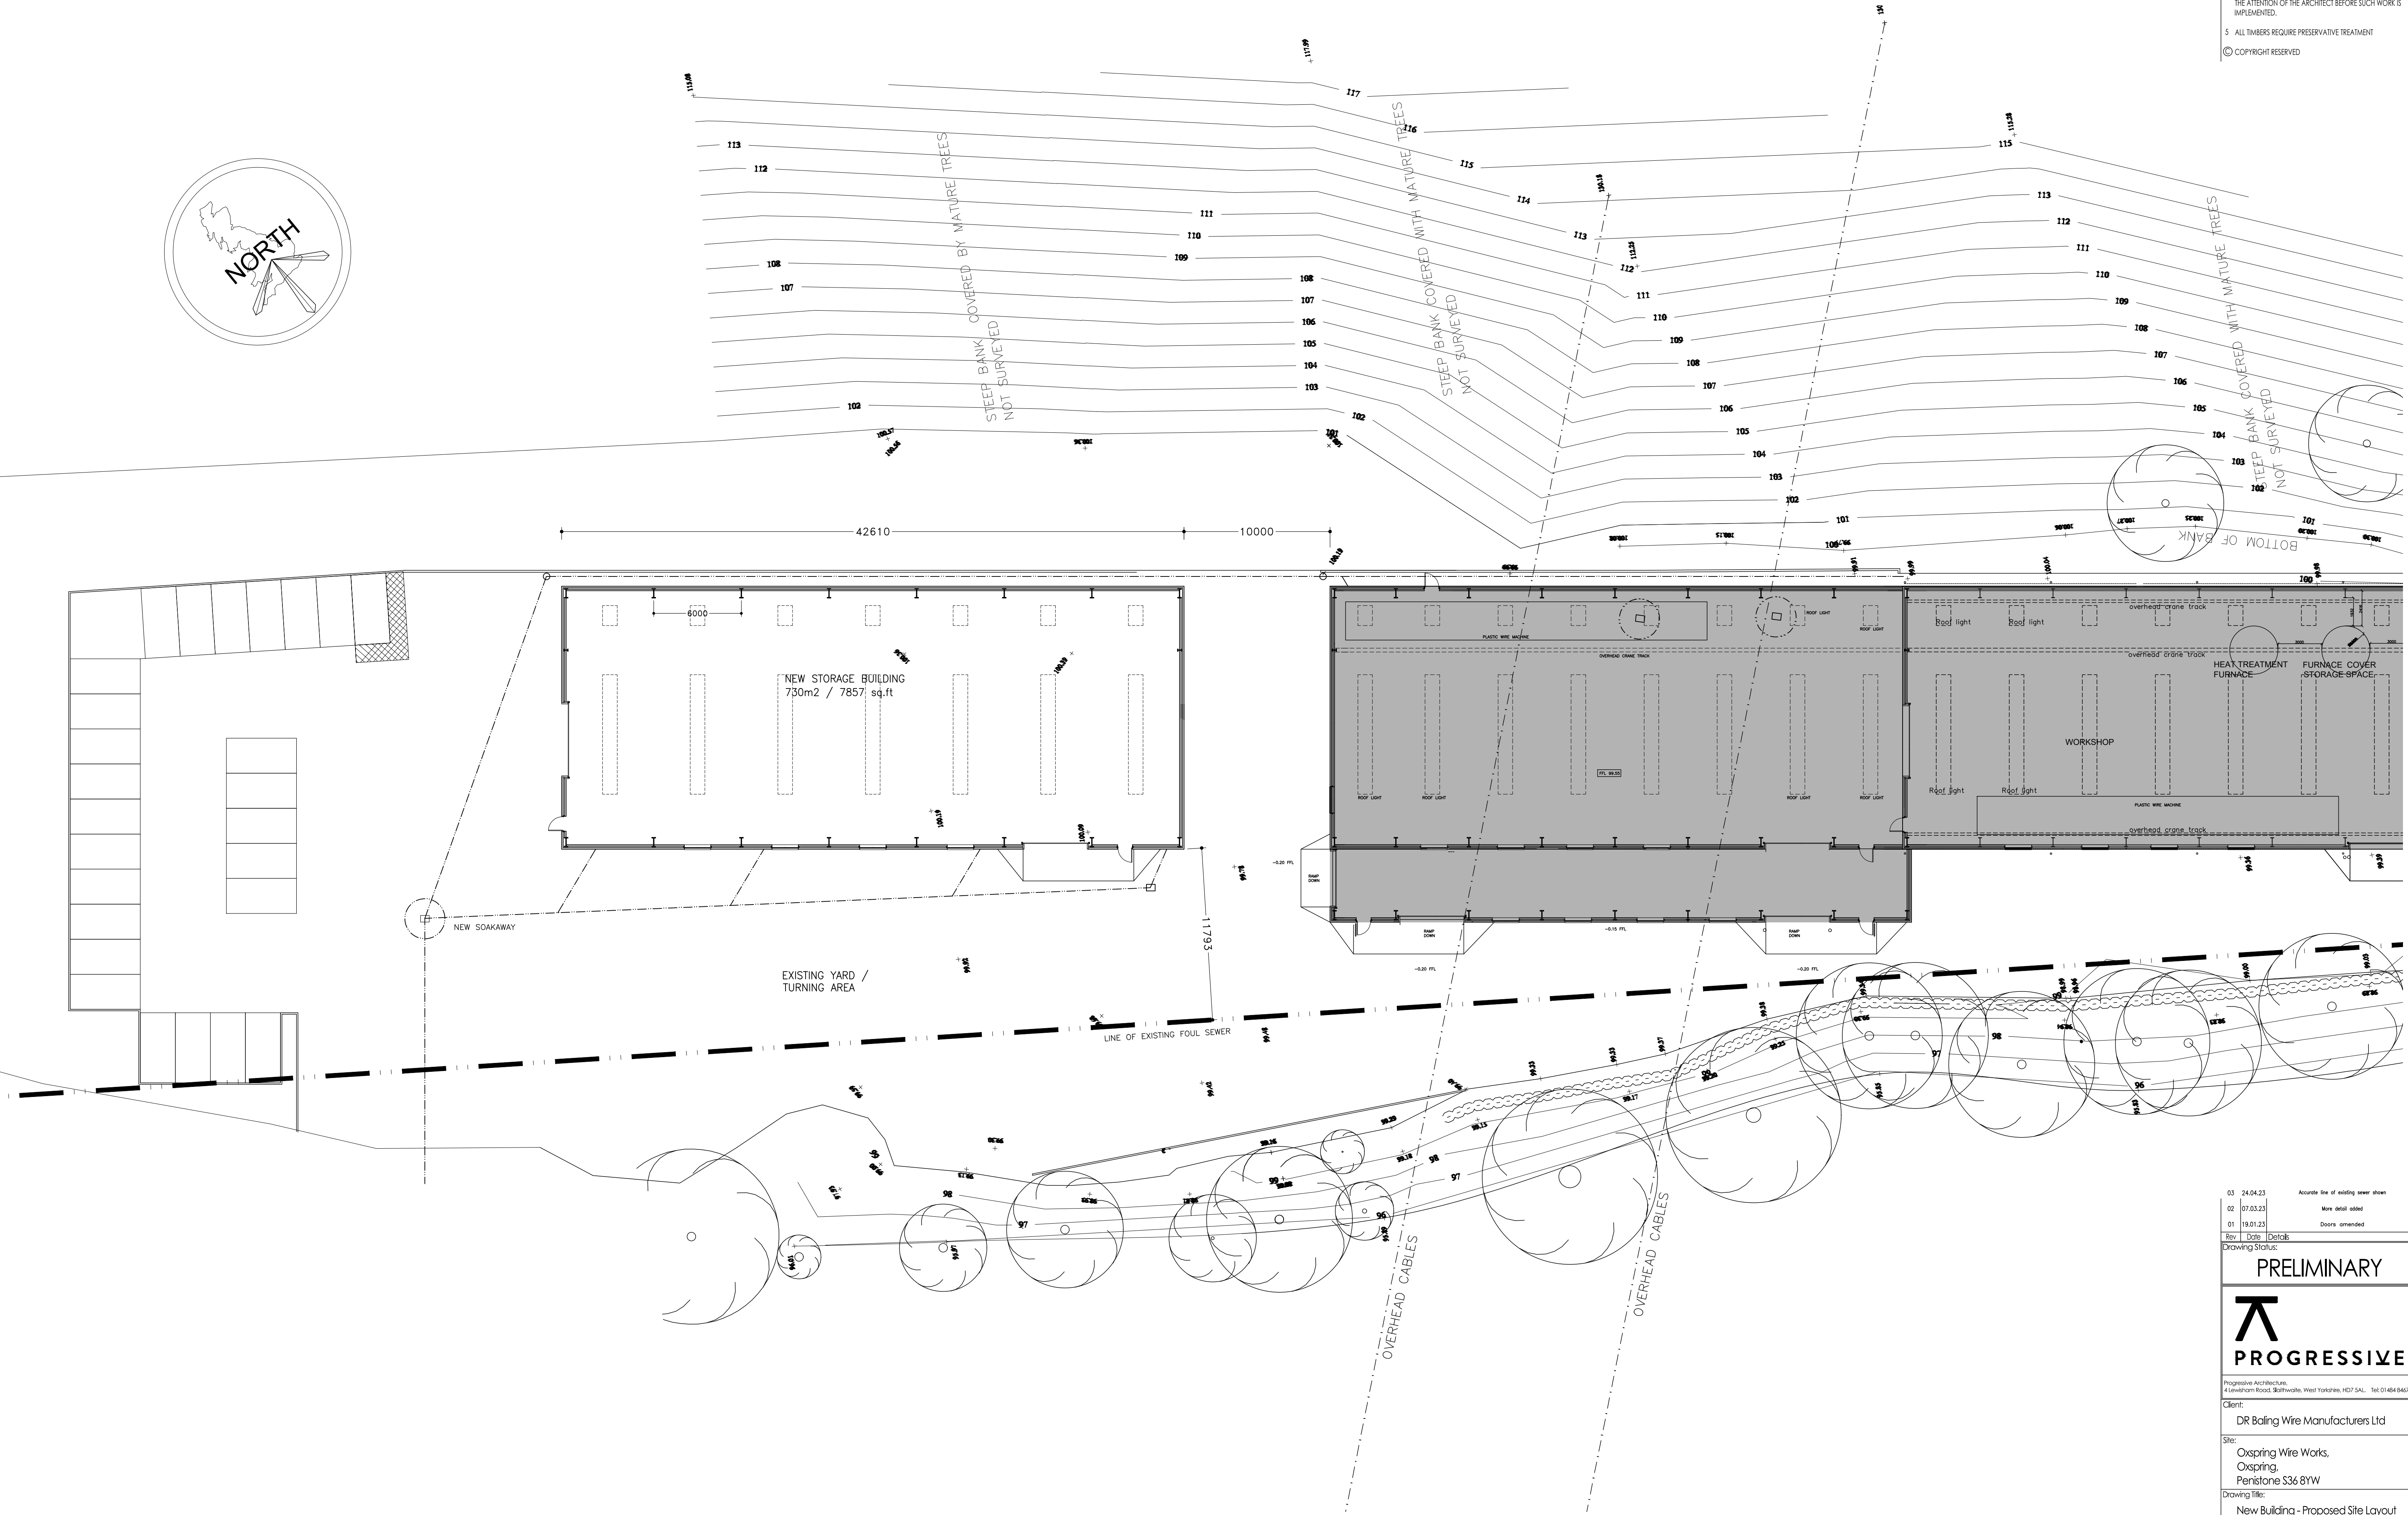

- NOTES
- 1 ALL WORK TO BE CARRIED OUT IN ACCORDANCE WITH THE BUILDING REGULATIONS AND THE REQUIREMENTS OF THE LOCAL AUTHORITY.
 - 2 NO DIMENSIONS TO BE SCALED FROM THIS DRAWING.
 - 3 THE CONTRACTOR SHALL VERIFY ALL LEVELS AND DIMENSIONS ON SITE BEFORE COMMENCEMENT OF WORK.
 - 4 ON SITE ALTERATIONS TO THE CONSTRUCTION OR FINISHES SHOWN OR IMPLIED ON THIS DRAWING MUST BE DRAWN TO THE ATTENTION OF THE ARCHITECT BEFORE SUCH WORK IS IMPLEMENTED.
 - 5 ALL TIMBERS REQUIRE PRESERVATIVE TREATMENT
- © COPYRIGHT RESERVED



03	24.04.23	Accurate line of existing sewer shown
02	07.03.23	More detail added
01	19.01.23	Doors amended
Rev	Scale	Details
Drawing Status:		
PRELIMINARY		
PROGRESSIVE		
Progressive Architecture, 4 Lonsdale Road, Baltham, West Yorkshire, HD7 5AL. Tel 01484 846786		
Client: DR Baling Wire Manufacturers Ltd		
Site: Oxspring Wire Works, Oxspring, Penistone S36 8YW		
Drawing Title: New Building - Proposed Site Layout		
Project Number: P1153	Drawing Number: 10	Revision: 03
Date: 01-12-22	Scale: 1:200 @ A1	Drawn: IWW