


Property Identifier




Sewer Legend

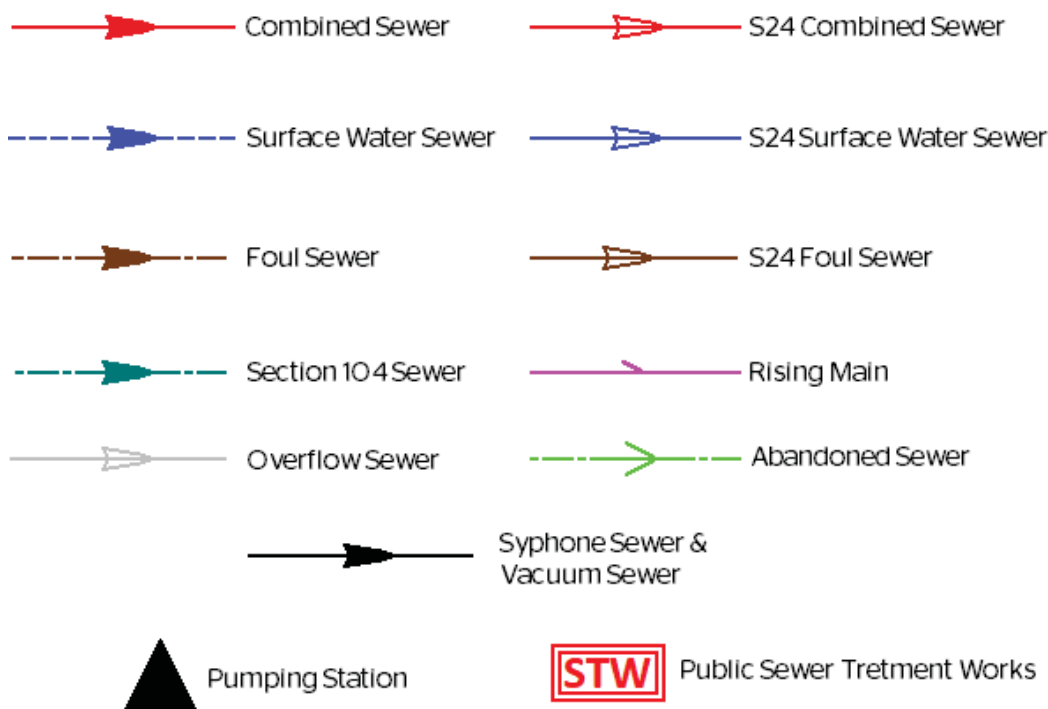


Please note that the direction of flow arrows may not always appear depending on the scale of the map.

Water Legend

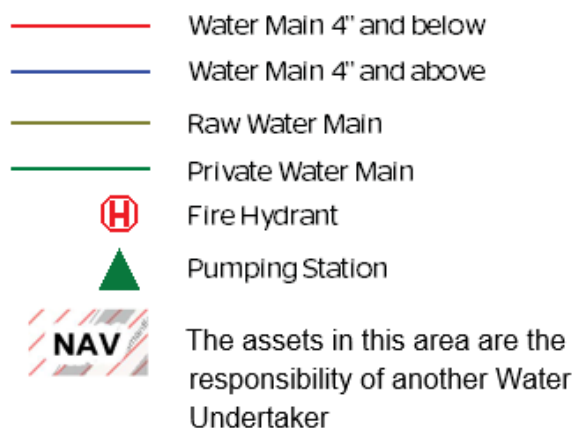

Ref: SCBOUT - Land adj Surrey Close, Worsbrough Common, Barnsley, S70 4NB

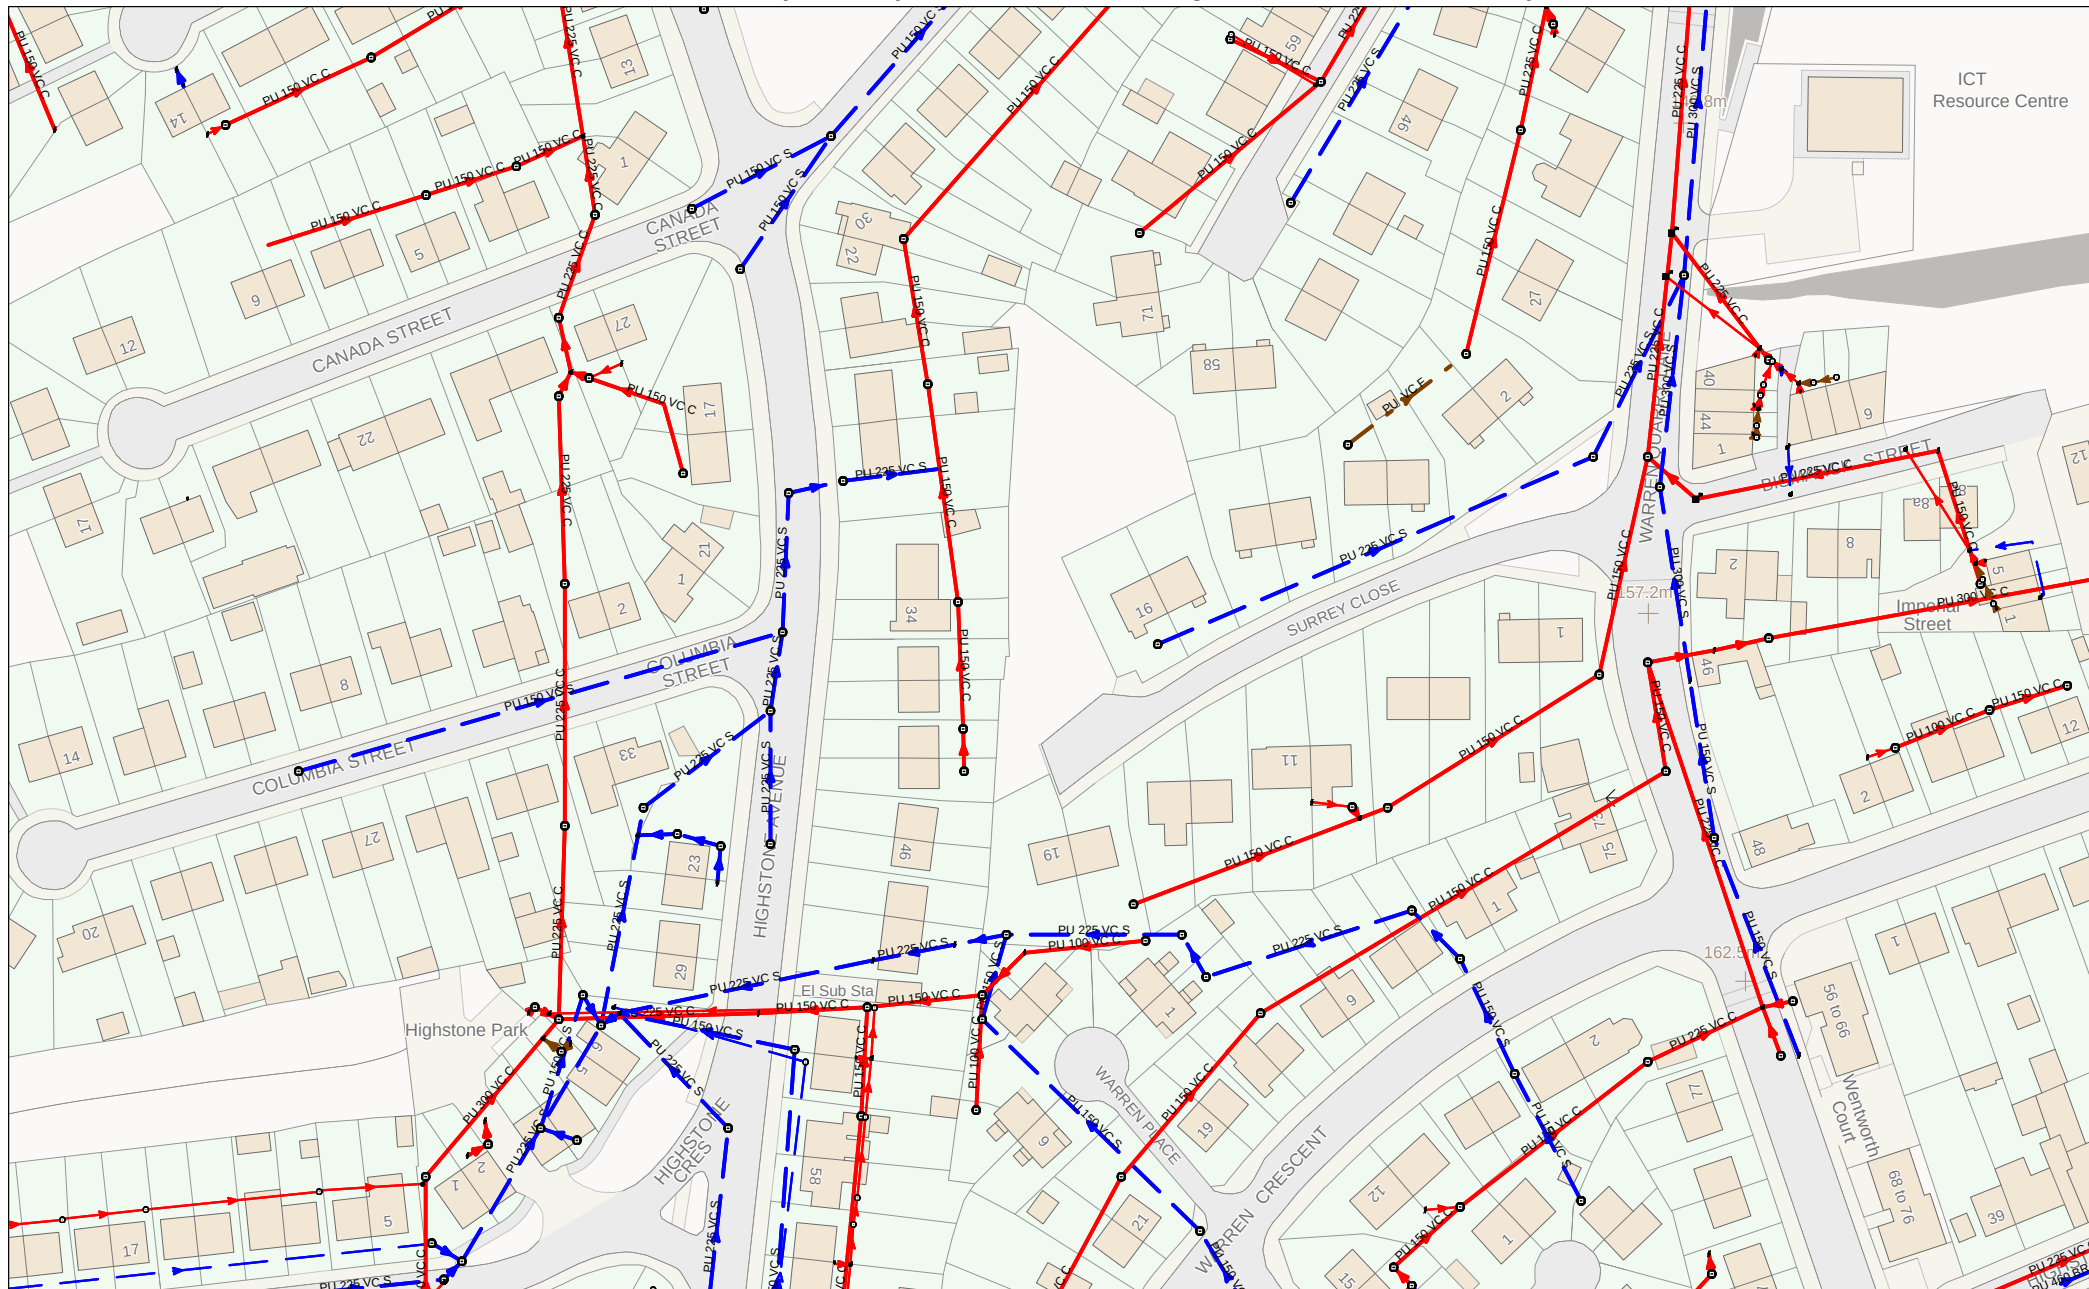

Date Requested : 10/02/2023, 14:24:32

Date Generated : 10/02/2023, 14:24:34

Scale : 1:1250

The position and depth of any YW apparatus shown on this map are approximate only.

UPN: Undefined


(Ody) COPYRIGHT STATEMENTS: Reproduced by permission of Ordnance Survey on behalf of HMSO © Crown copyright and database 2014. All rights reserved Ordnance Survey Licence number 100022432

Copyright for additional data shown on this map may rest with: British Geological Survey, Natural England, Environment Agency, Natural Environment Research Council, The MET Office, DEFRA, George Philip Ltd., Royal Mail, Cranfield University and Yorkshire Water.

Originator: 5b) Sewer & Water - Technical 15th November 2023 - Aidan Woodrow



Ref: SCBOUT - Land adj Surrey Close, Worsbrough Common, Barnsley, S70 4NB

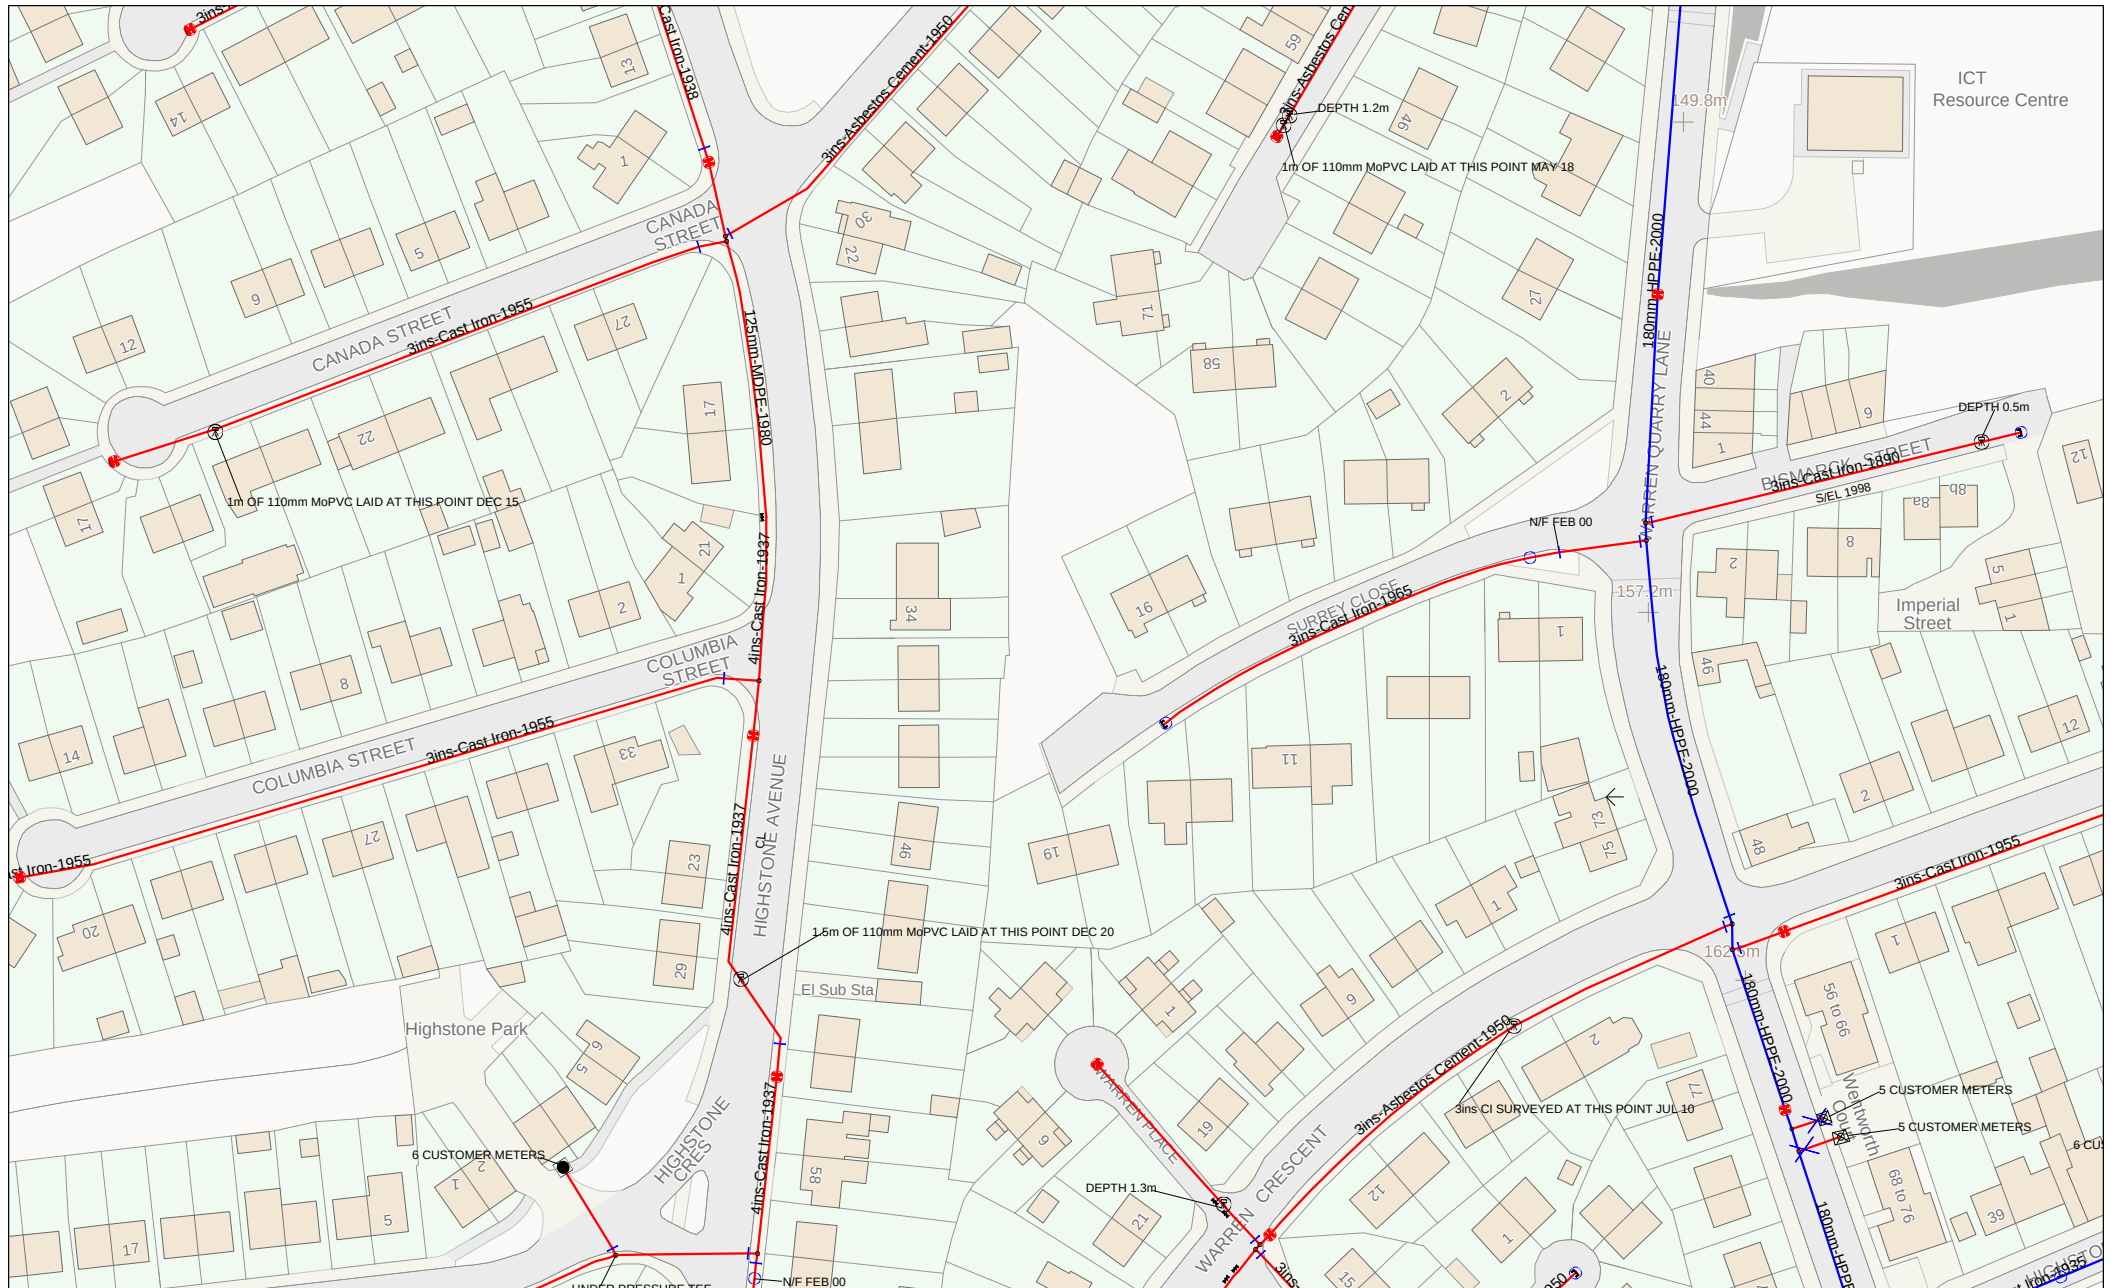

Date Requested : 10/02/2023, 14:24:55

Date Generated : 10/02/2023, 14:24:57

Scale : 1:1250

The position and depth of any YW apparatus shown on this map are approximate only.

UPN: Undefined

(Ody) COPYRIGHT STATEMENTS: Reproduced by permission of Ordnance Survey on behalf of HMSO © Crown copyright and database 2014. All rights reserved Ordnance Survey Licence number 100022432

Copyright for additional data shown on this map may rest with: British Geological Survey, Natural England, Environment Agency, Natural Environment Research Council, The MET Office, DEFRA, George Philip Ltd., Royal Mail, Cranfield University and Yorkshire Water.

Originator: 5b) Sewer & Water Technical 15th November 2023 - Aidan Woodrow