
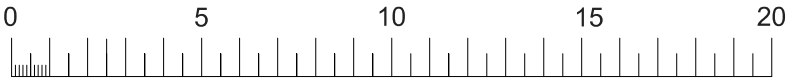


ENTRANCE SHOWN 250% FOR VISUAL

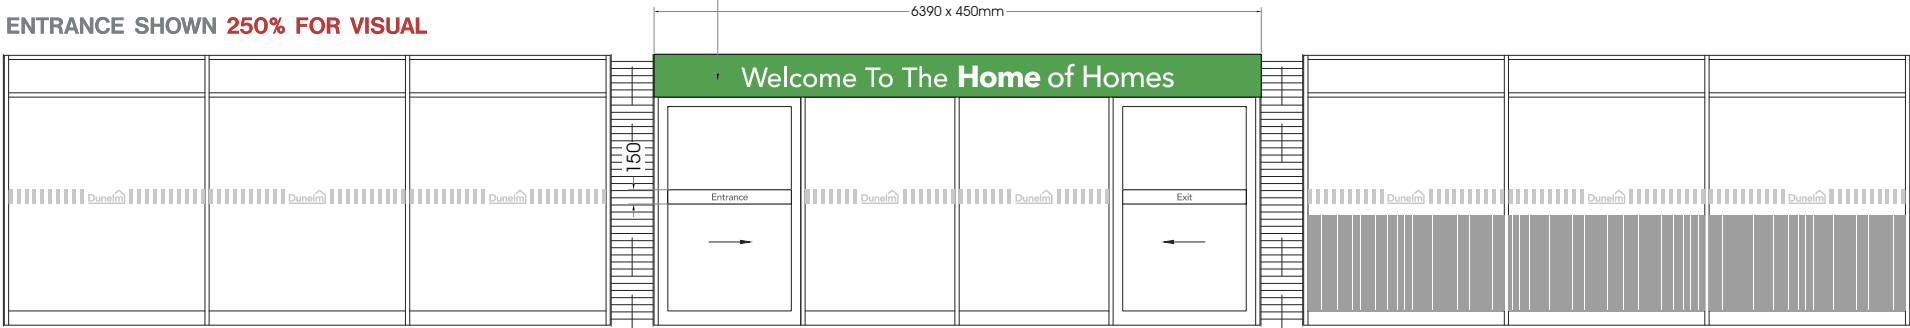

SCALE BAR METRES 1:200

|                                   |   |
|-----------------------------------|---|
| Sign No.                          | Sign 1 - Dunelm   |
| Type:                             | New blackclip Econoflex box c/w digi printed PVC Skin.                                                                                       |
| Sizes:                            | 5800 x 3500mm<br>Returns: 196mm   |
| Backing:                          | Stucco Backing sheets   |
| Box Finish:                       | Powder coated RAL6018   |
| Illumination & Skin Face Details: | Box is complete with digi printed PVC Skin to the face with Internal Illumination via LED Agilight Pro 260. Sign is full face Illuminated.   |
| Fixing Details:                   |   |
| Sign No.                          | Sign 2(a) - 2(d)   |
| Type:                             | 4no blackclip flexface boxes   |
| Sizes:                            | 3000 x 3000mm<br>Returns: 196mm   |
| Backing:                          | Stucco Backing sheets   |
| Box Finish:                       | Boxes are powder coated into colour to match printed skin.                                                                                   |
| Illumination & Skin Face Details: | Boxes are complete with digi printed colour enhanced PVC block out skins with Internal LED Agilight Pro 260s illumination to the logos only. |
| Fixing Details:                   | Fixings through cladding into internal steel/rails                                                                                           |
| Sign No.                          | Sign 3: Welcome   |
| Type:                             | 1no flat dibond panels with digi printed vinyl to the face.                                                                                  |
| Sizes:                            | 6390 x 450mm   |
| Fixing                            | Face fixed to Mullians   |

This Drawing & information contained may not be copied or used without prior consent from Spencer Signs. Colour shown may not accurately match any colour references. Sizes in mm unless stated otherwise.

|   |                             |                          |                                                                                                |      |            |         |                           |                                                                             |   |  |
|---|-----------------------------|--------------------------|------------------------------------------------------------------------------------------------|------|------------|---------|---------------------------|-----------------------------------------------------------------------------|---|--|
| <br>Unit 1, 70 Scarborough St., Hull, HU3 4TG<br>Tel. 01482 325797<br>www.spencersigns.co.uk<br>email: design@spencersigns.co.uk | DRG. NO.<br><b>76314-B</b>  | Date<br><b>18/12/18</b>  | Checked<br> | Rev. | Date       | Initial | Revision Detail           | Specification checked and approved for Production By<br>(sign & print name) | Typeface(s)/Colours<br> |  |
|   | Drawn By<br><b>C Wallis</b> | Scale<br><b>1:200@A3</b> | Drawing Status<br><b>Production</b>                                                            | A    | 08.01.2019 | CW      | Artist impression removed |                                                                             |   |  |
|   |                             |                          |                                                                                                | B    | 24/04/2019 | CW      | New Elevation rec'd       |                                                                             |   |  |