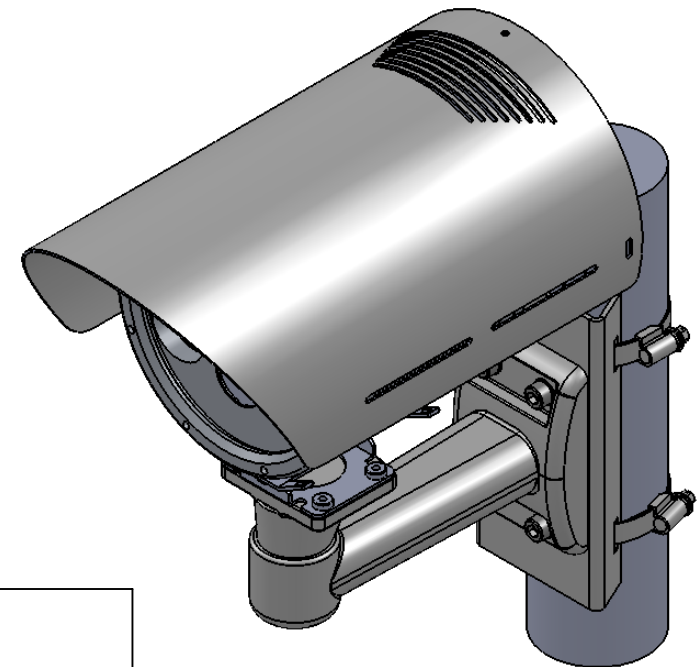
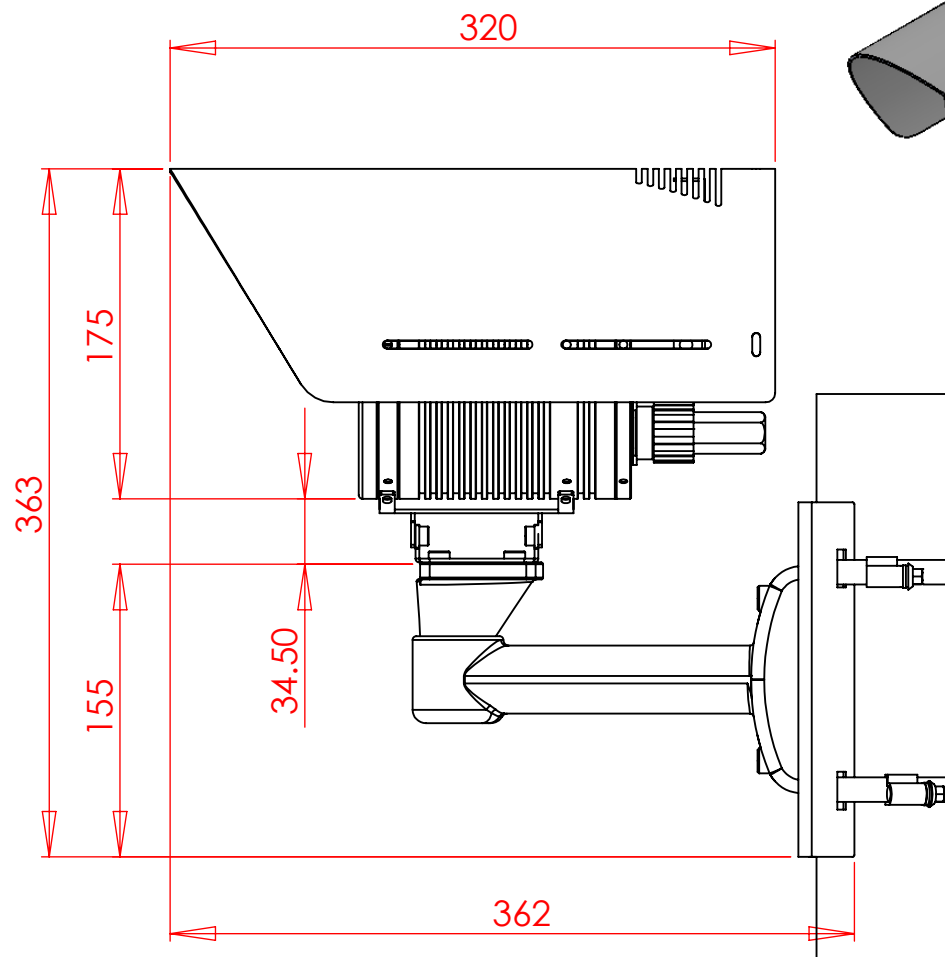
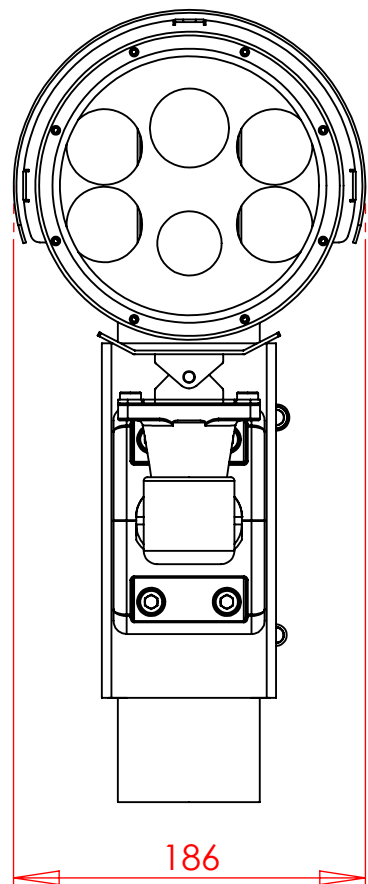


Copyright © 2019
MAV Systems Ltd
www.mav-systems.com

MATERIAL:

DWG NO.

R50IQ pole mount Dims

A4

SCALE:1:4

SHEET 1 OF 1

DRAWN BY: RH

DATE: 05/07/19