



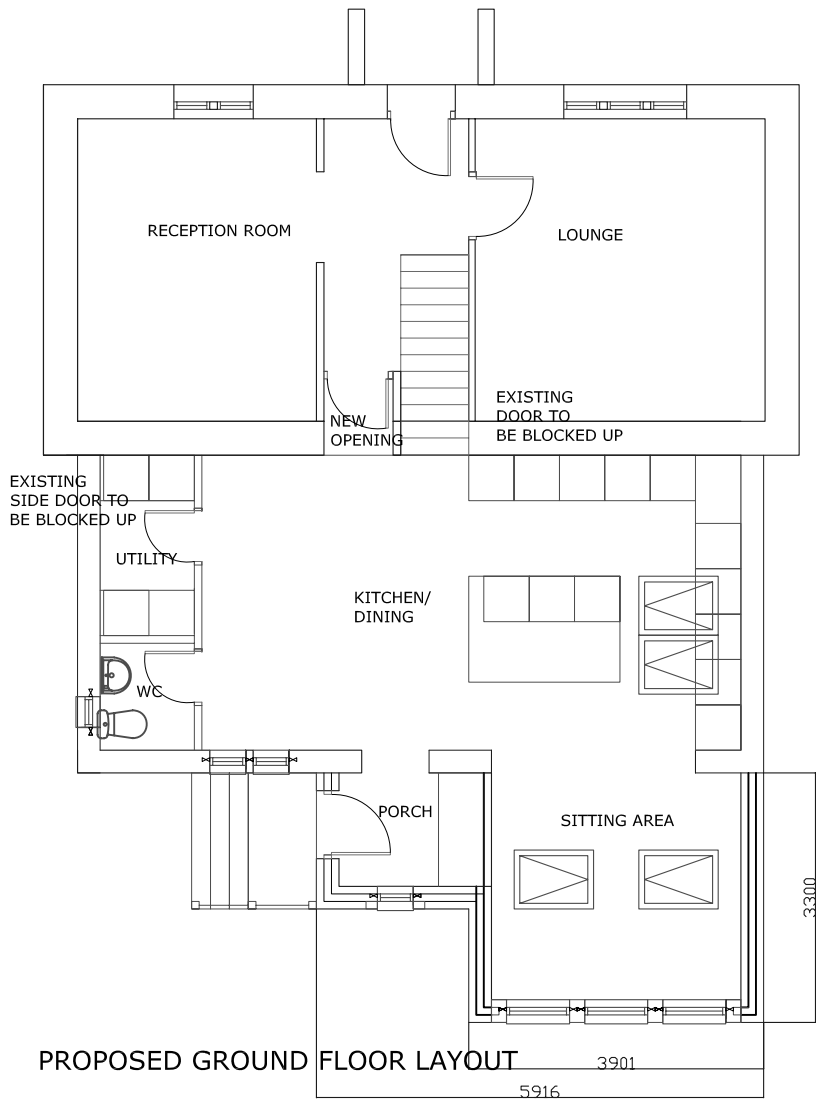

PROPOSED GROUND FLOOR LAYOUT

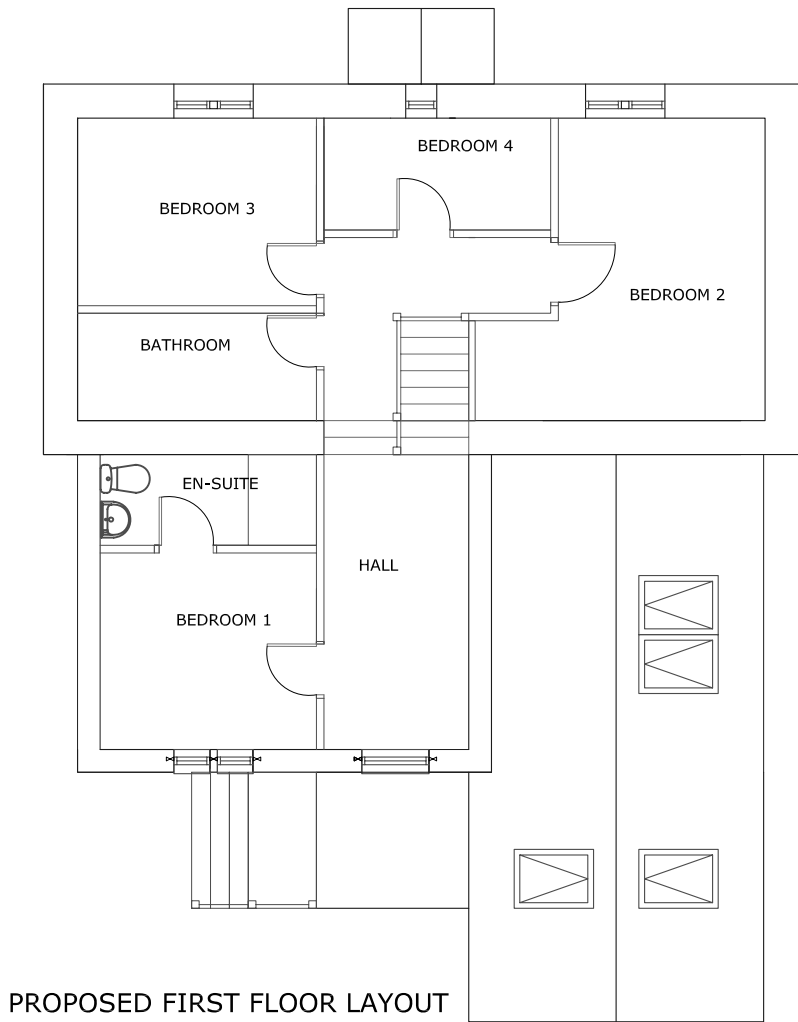

PROPOSED FIRST FLOOR LAYOUT




PROPOSED GROUND FLOOR LAYOUT



PROPOSED REAR ELEVATION



PROPOSED RH ELEVATION

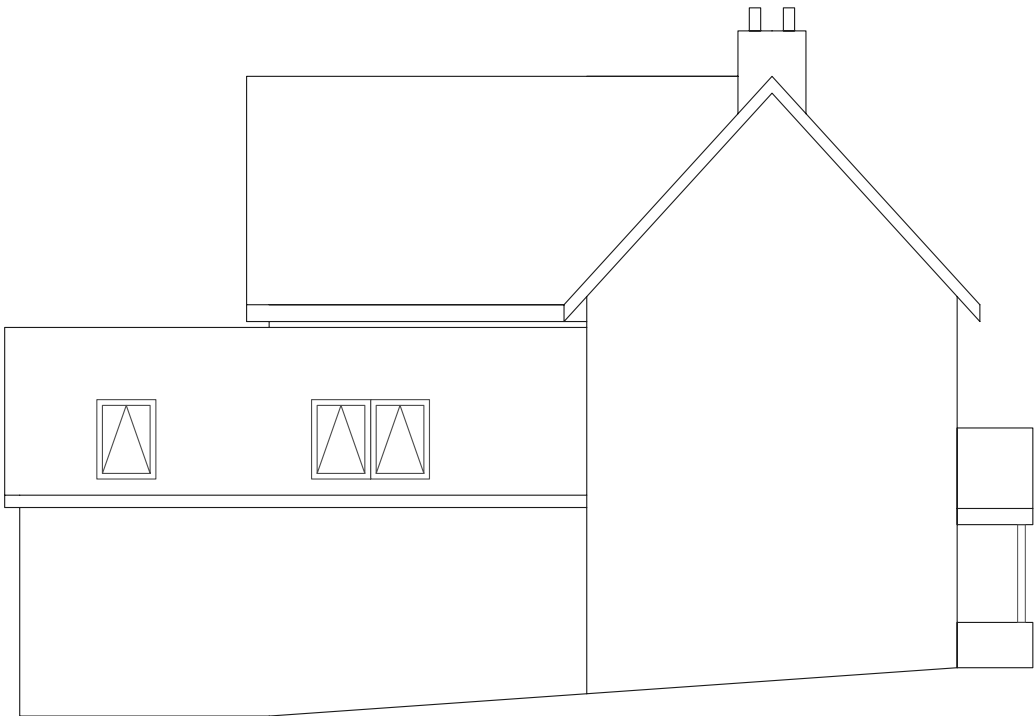

PROPOSED LH SIDE ELVATION TO NEIGHBOURING PROPERTY