


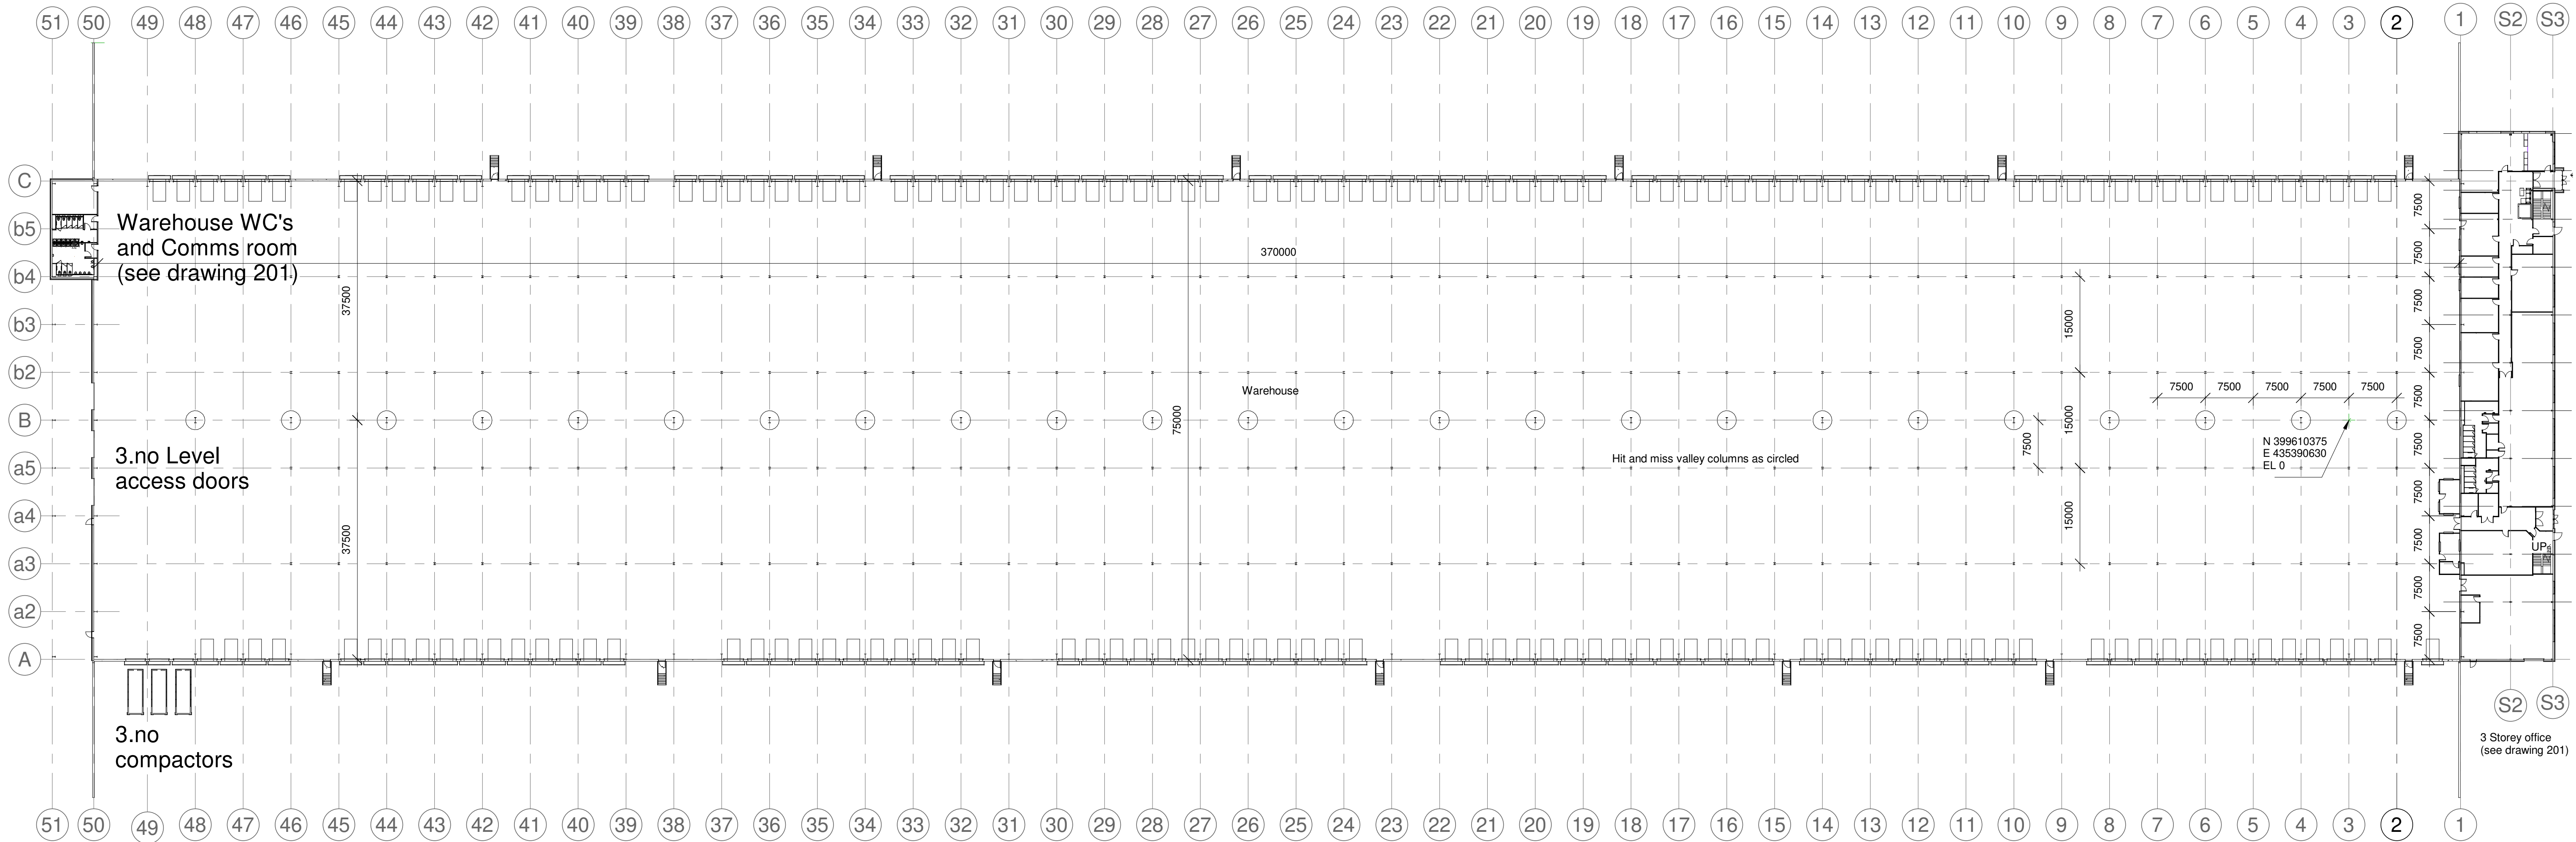

P04: General update	18may2020 JM
P03: sorter steel columns indicated	12may2020 PL
P02: MHE displayed in warehouse area	05.05.2020 JM
P01: Planning issue	31.03.2020 JM

Rev.	Date/Checked
------	--------------



The Old Rectory Rectory Lane Milton Malsor
NORTHAMPTON NN7 3AQ
t: +44 (0)1604 858916 f: +44 (0)1604 859123
www.peter-haddon.com



pHp Architects
Hermes Plot 1
Hoyland Common, Barnsley.

GA Plan Unit Plan

Status **PLANNING**

Drawn JM Checked PL

Date March 2020

Project Number:

Project Code Originator Zone Level-Info Type Role Dwg No. Revision

HOY-PHP-1B-00-DR-A-4400-200P04

Scale@ A1 1 : 500

Copyright reserved. Dimensions to be checked on site.
Discrepancies to be reported before proceeding.