



Section Through Centre Line of Wicket - Existing

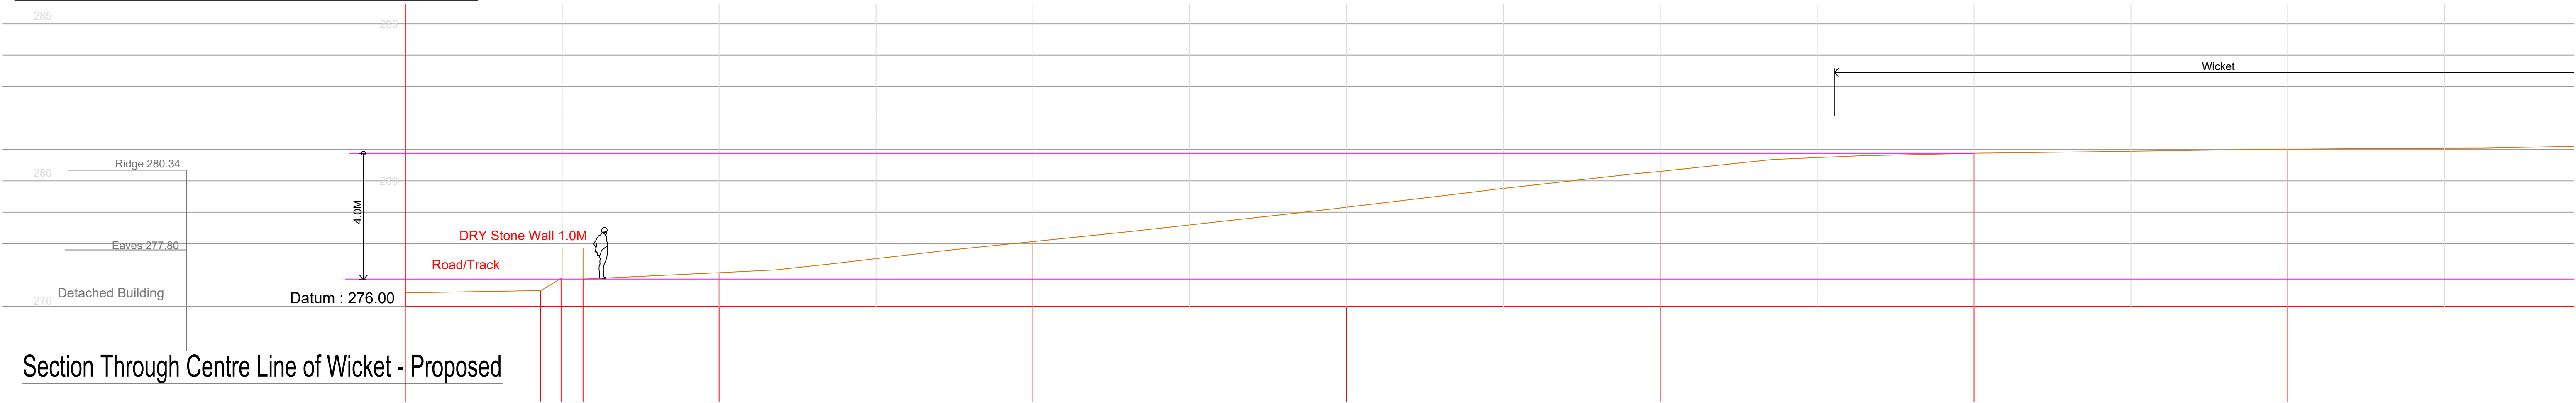

Section Through Centre Line of Wicket - Proposed

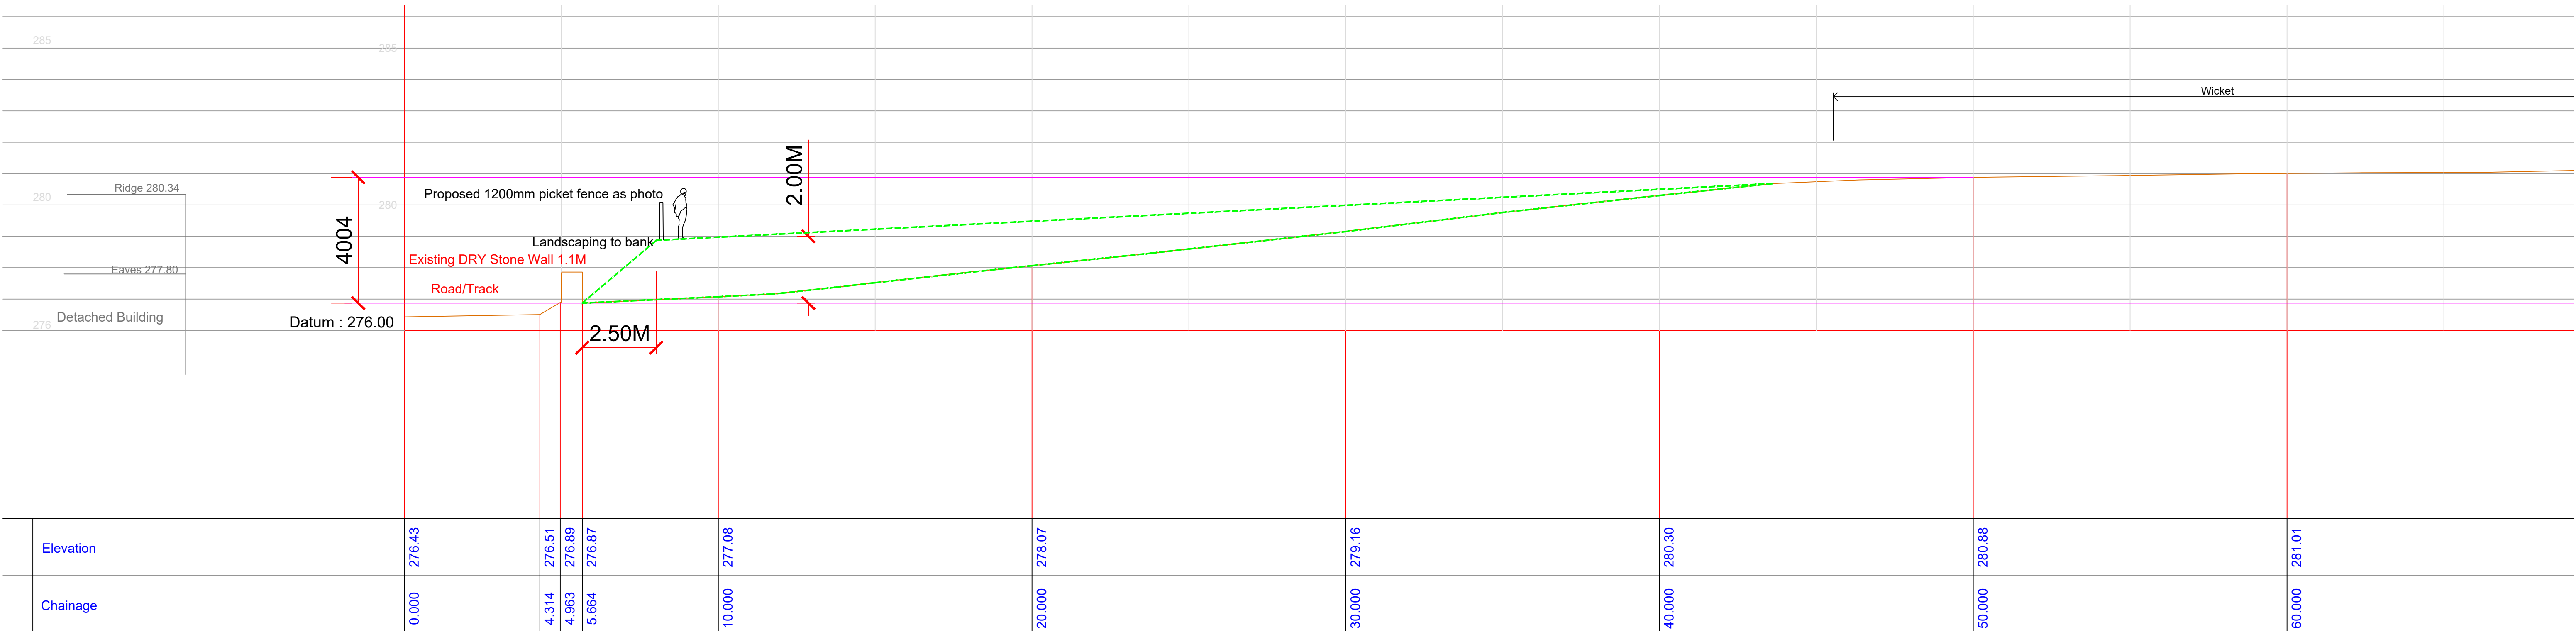

Elevation	276.43	276.51	276.89	276.87	277.08	278.07	279.16	280.30	280.88	281.01
Chainage	0.000	4.314	4.963	5.664	10.000	20.000	30.000	40.000	50.000	60.000



Proposed 1.20m Picket Fence



Chartered
Building
Consultancy

Professionalism and Integrity in Construction.
All work to be carried out in accordance with the requirements of the Building Regulations, Water Authority and the Construction (Design and Management) Regulations currently in force.

Do not scale from this drawing. Architect to be notified of any discrepancies.

Verify relevant dimensions on site before commencing work or preparing shop drawings.

A	(PA)	Submitted for planning pre app	09/01/20
A	(IC)	Banking amended and picket fence added, as per clients comments	18/11/19
-	(IC)	Issued for initial comments from client	11/11/19
Rev:	ISSUE	Description:	By: Date:
Rev A-Z	ISSUES	Rev A-Z (PA) - Planning Application (BC) - Building Control Application (T) - For Tender (P) - Preliminary (IC) - For Information/Comments (A) - For Approval (C) - For Construction	
 ARCHITECTURAL DESIGN & BUILDING CONSULTANTS Website: www.kudosarchitecture.co.uk Email: info@kudosarchitecture.co.uk Mob: 07890 515 857 - Tel: 01709 380 947			
Project:		Proposed Land Regrading at: Green Moor CC, Chapel Lane, Sheffield S35 7DX	
Drawing:		Site Section - North to South	
Client:		Green Moor Cricket Club	
COPYRIGHT - This drawing is subject to copyright and cannot be reproduced without the permission of the producer. ©			
Scales:		Date:	
1:100 @ A1		November 2019	
Drawing Number		Revision	Drawn by
GMCC-01		A (PA)	CAG