


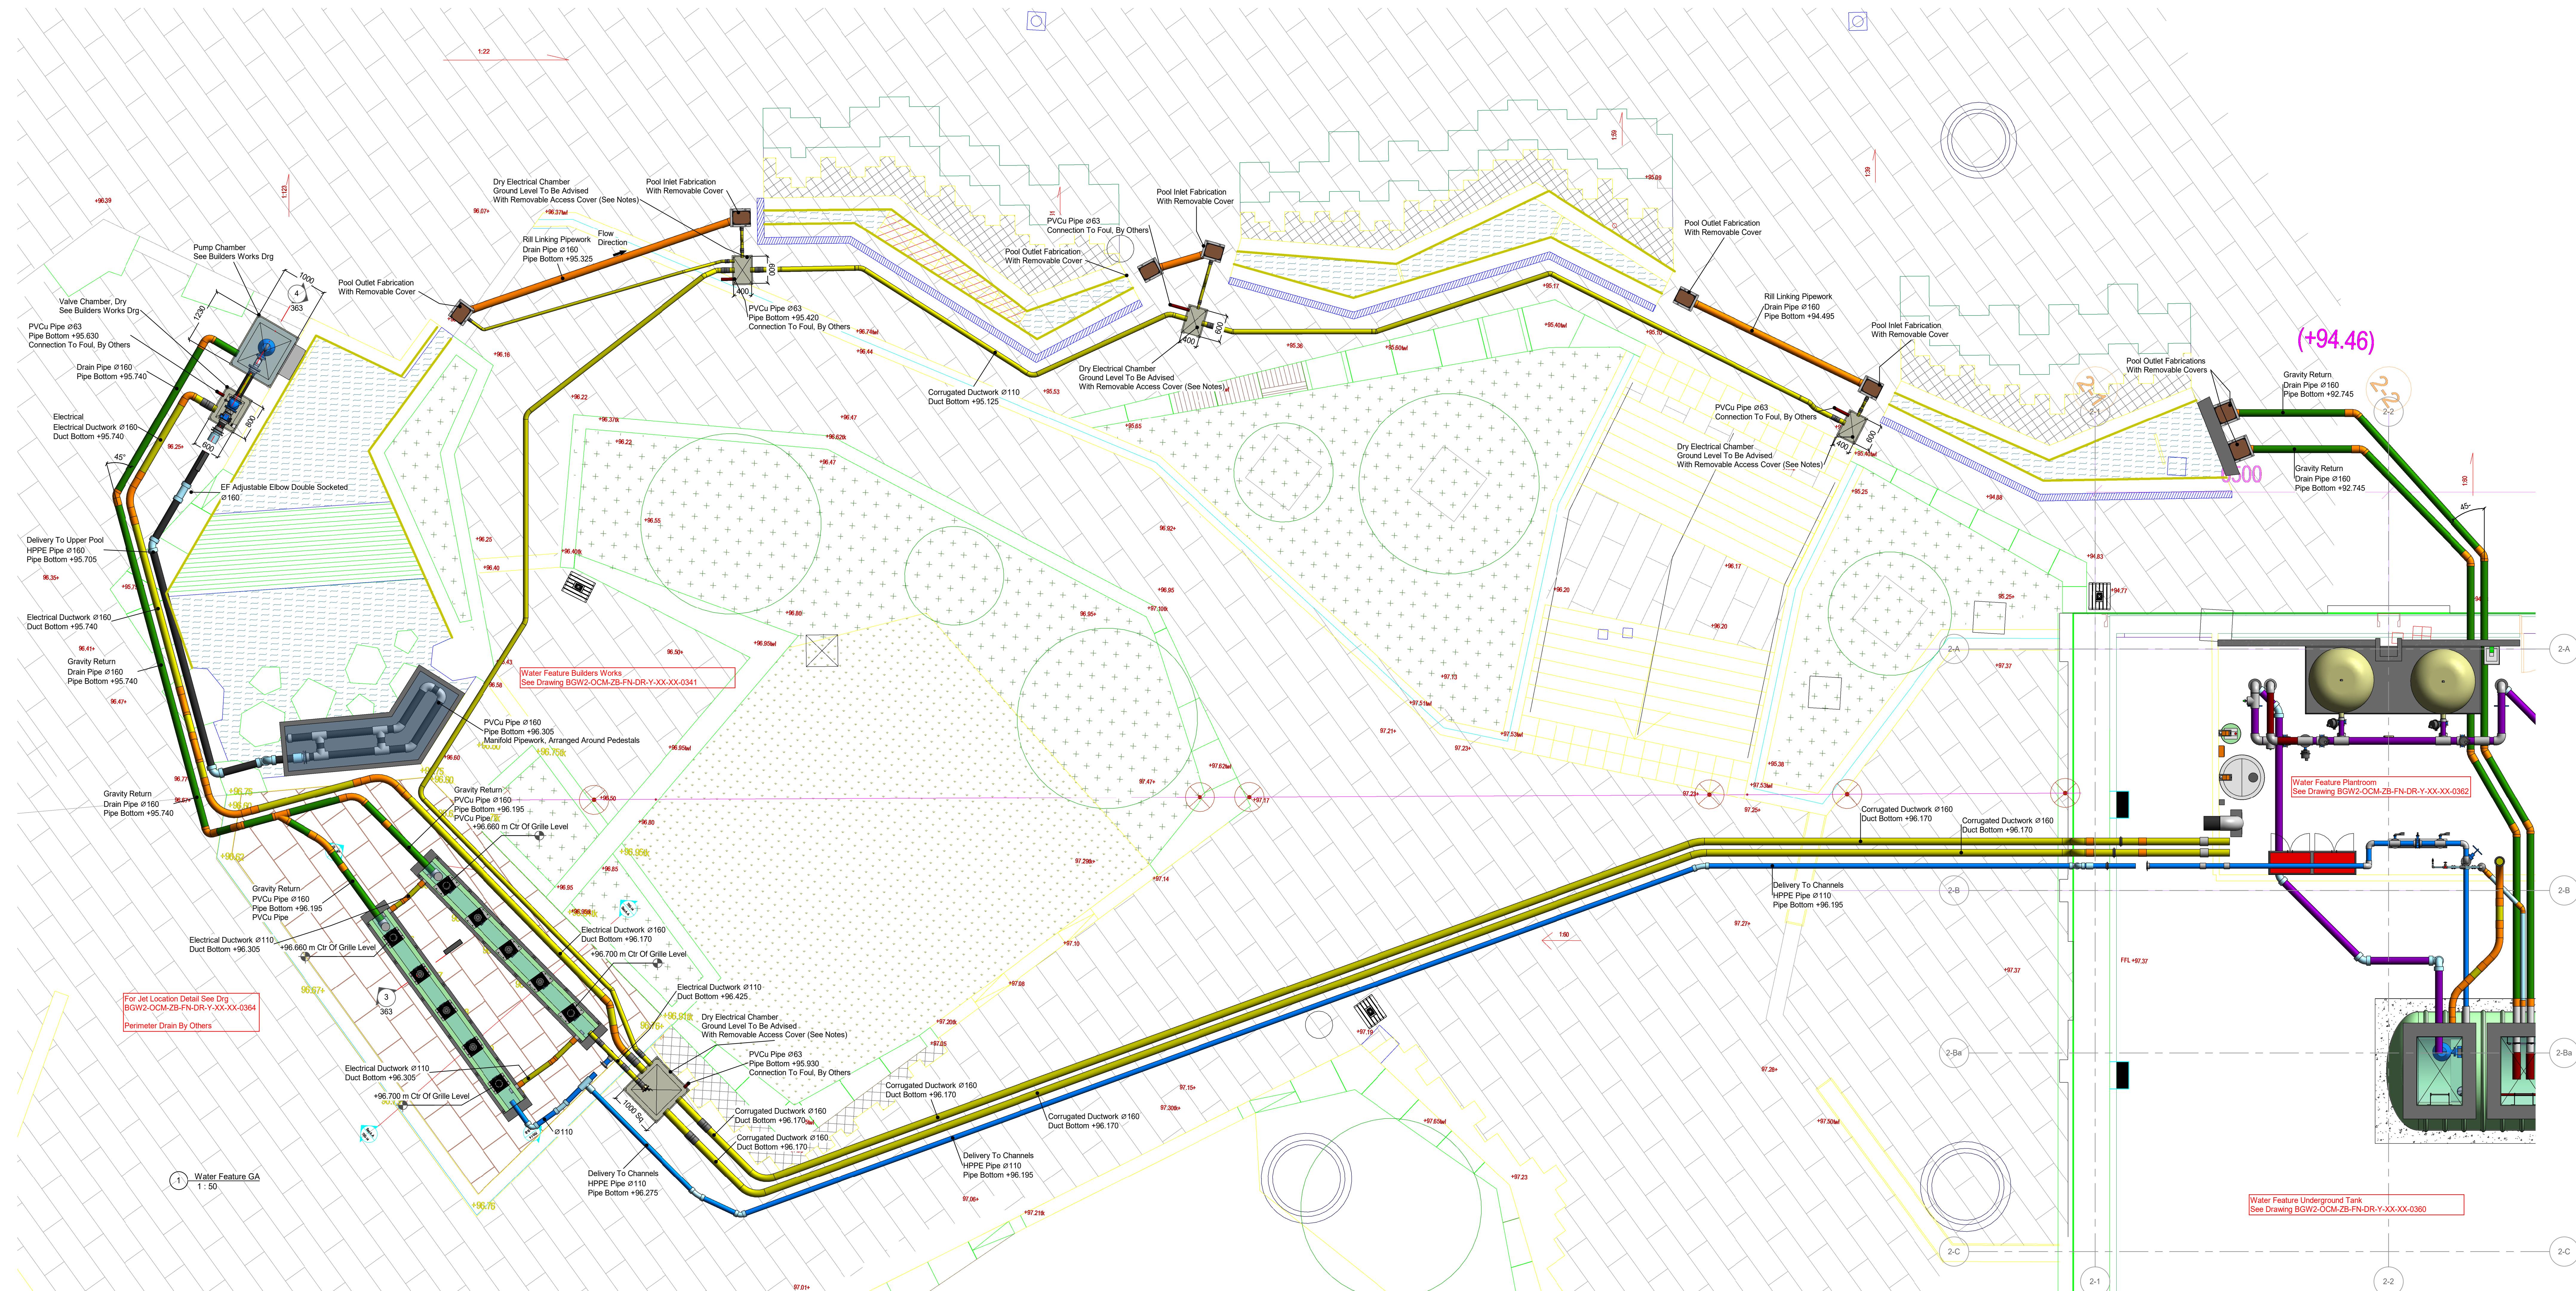

System Legend

- LED Strip Lighting
- Delivery To Channels
- Delivery To Upper Pool
- Gravity Return
- Electrical
- Waste
- Ril Connection Pipework
- Channel Level Control

Notes

For Detail Of Builders Works Requirements See Drawing BGW2-OCM-ZB-FN-DR-Y-XX-XX-0341.

Water Features Designed For Pedestrian Loading.

GRP Coated Wooden Chamber Walls With Sealed Connections Supplied By Ocmis. Others To Add Structure Including Load Bearing Access Cover.

Chamber Positions To Be Orientated In Line With Paving Layout. By Others. New Orientations Must Be Approved By Ocmis Prior To Construction.

Access Cover Including Loading Support By Others.

Ocmis GRP Chamber Is Non-Load Bearing.

This Drawing Should Be Read In Conjunction With All Other Specification Drawings And Documentation For This Project.

Installation Engineer To Add Unions Appropriately For Equipment Maintenance. All Necessary Couplers / Adaptors To Also Be Added.

All Structural Design, Dimensions & Detailing By Others.

All Dimensions In mm Unless Otherwise Stated. All Dimensions Shall Be Verified On-Site Before Proceeding With The Work.

Ocmis Shall Be Notified In Writing Of Any Discrepancies.

This Drawing Should Not Be Used For Construction Purposes Unless Marked As Construction Issue.

Do Not Scale From This Drawing. Further Dimensions / Size Information Available Upon Request.

References

IBI
Site Background
BBTC-IBI-N1-L-G700-DT-00-23 Water Feature Details, Sheet 1 of 7 IBI

Jet Position
BBTC-IBI-N1-L-G700-DT-00-24 Water Feature Details, Sheet 2 of 7 LINEAR WATER JET FOUNTAINS-BBTC_IBI_N1_L_G700_DT_00_24

Coordination Of Water Feature Services With Other Services By Others.

2 Top Pool Manifold Pipes
1:2

3 Typical Section Through Channel Pumps
1:10

4 Long Section Through Pump Chamber
1:10

C2	BV	DH	05.02.21	Ril Boxes Moved Further From Ril Starts/Ends
C1	BV	DH	08.01.21	Matches Latest Client Drgs
C0	BV	DH	17.12.20	Construction Issue
A0	BV	DH	10.09.20	New Sloping Jet Layout
P0	BV	DH	02.06.20	First Issue
Rv	By	Ch	Date	Description

For Construction

Project Title
Glassworks Phase 2

Drawing Title
Water Feature General Arrangement

OCMIS

Higher Burrow
Kingsbury Esplanade
Marlow
Somerset TA12 8BU

T 01460 241939
F 01460 242188
E info@ocmis.com
www.ocmis.com

Scale
As indicated

Drawing Number
BGW2-OCM-ZB-FN-DR-Y-XX-XX-0363

Size
A0

Rev
C2