




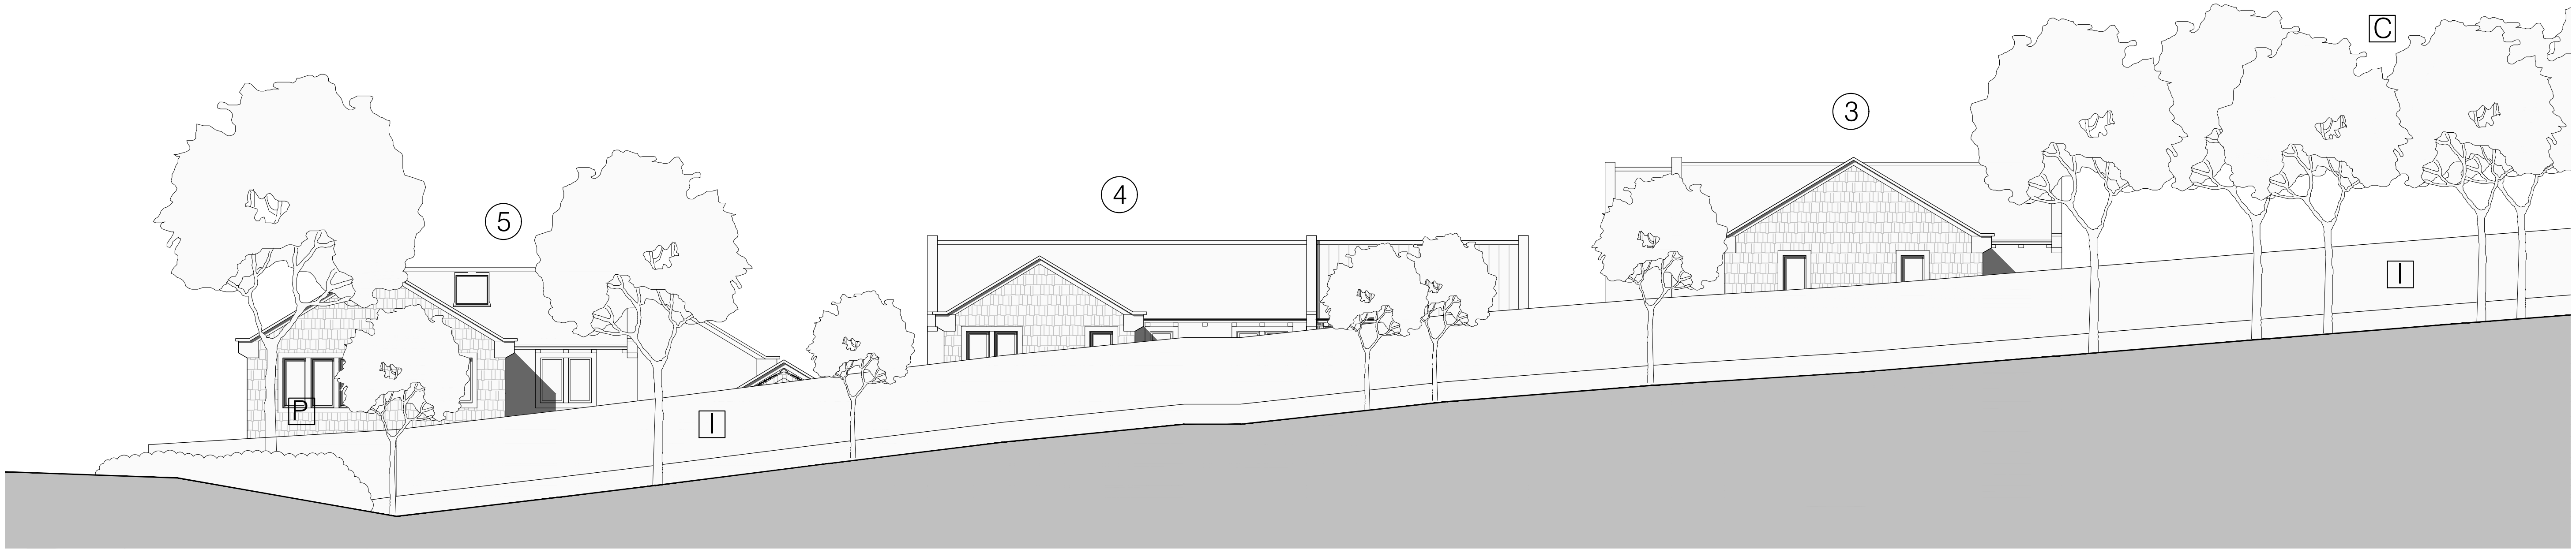

E1_Motorway elevation 1: 100

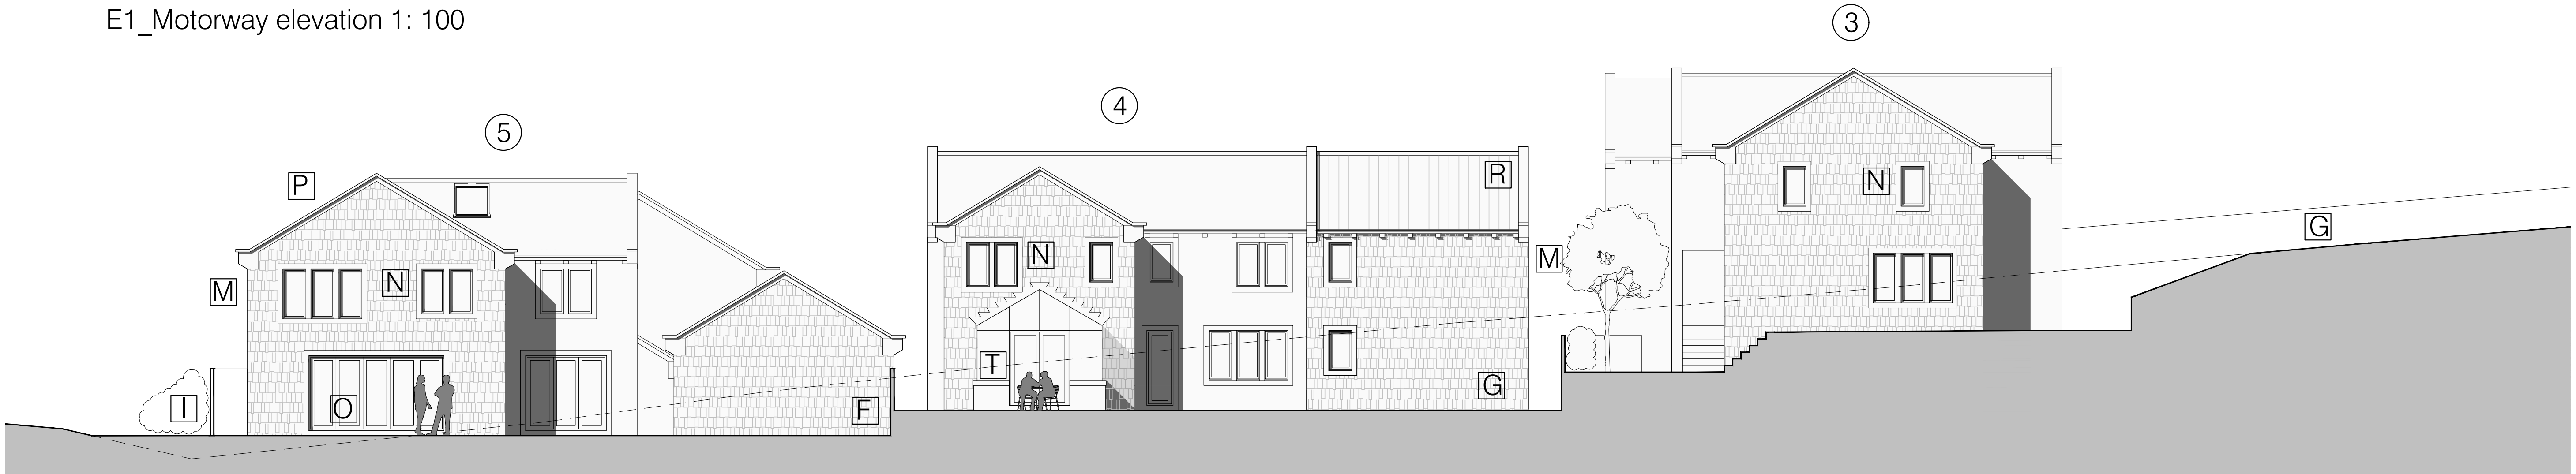

E2_Garden elevation 1: 100

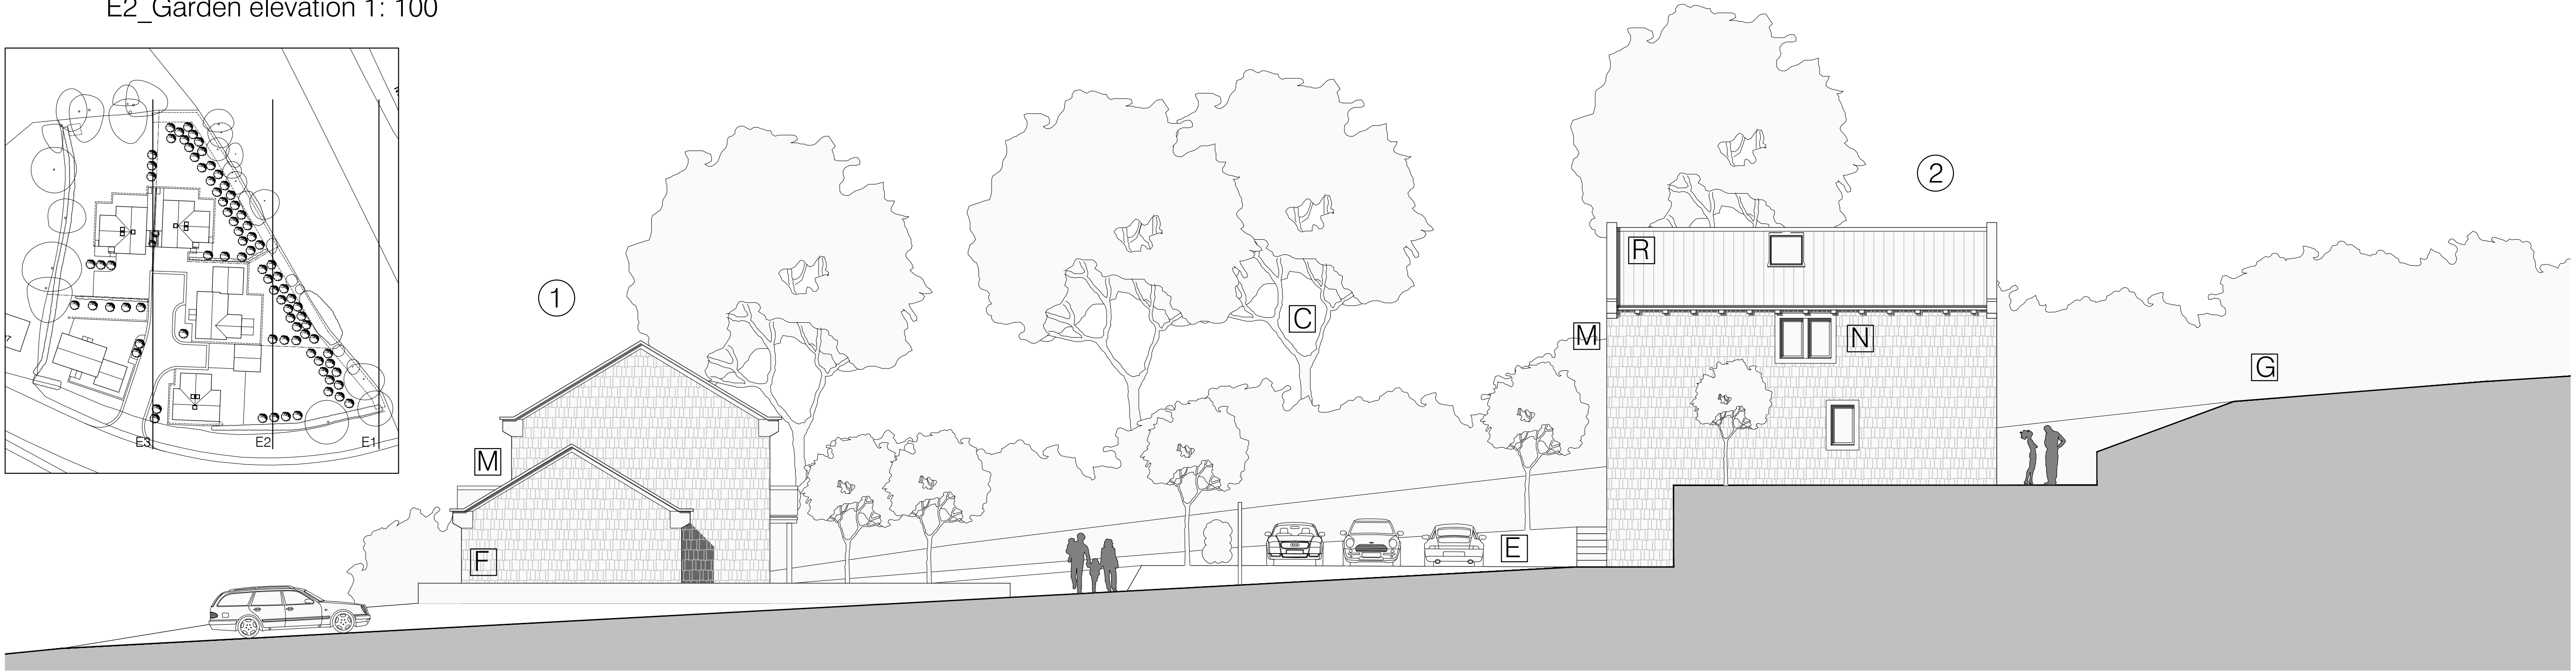



E3_Access Road elevation 1: 100

Drawings based on Ordnance Survey (Streetwise License No 100047474) and preliminary survey - design and drawing content subject to further Site Surveys, Structural Survey, Site Investigations, Planning and Statutory Requirements and Approvals.

Keresforth Road

Rev. Des.

Date By

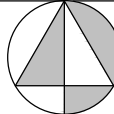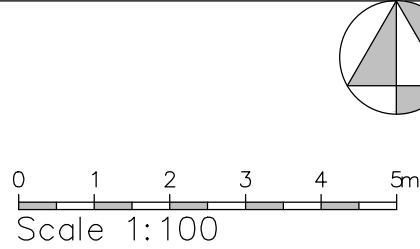

Project	Residential development North of Keresforth Road, Dodworth, Barnsley
Client	Earledge Developments Ltd, Ashley Grange, Sheffield S36 7AH
Dwg Title	(21903)11_Eastern Elevations
Scale	1: 100
Date	Apr 21