


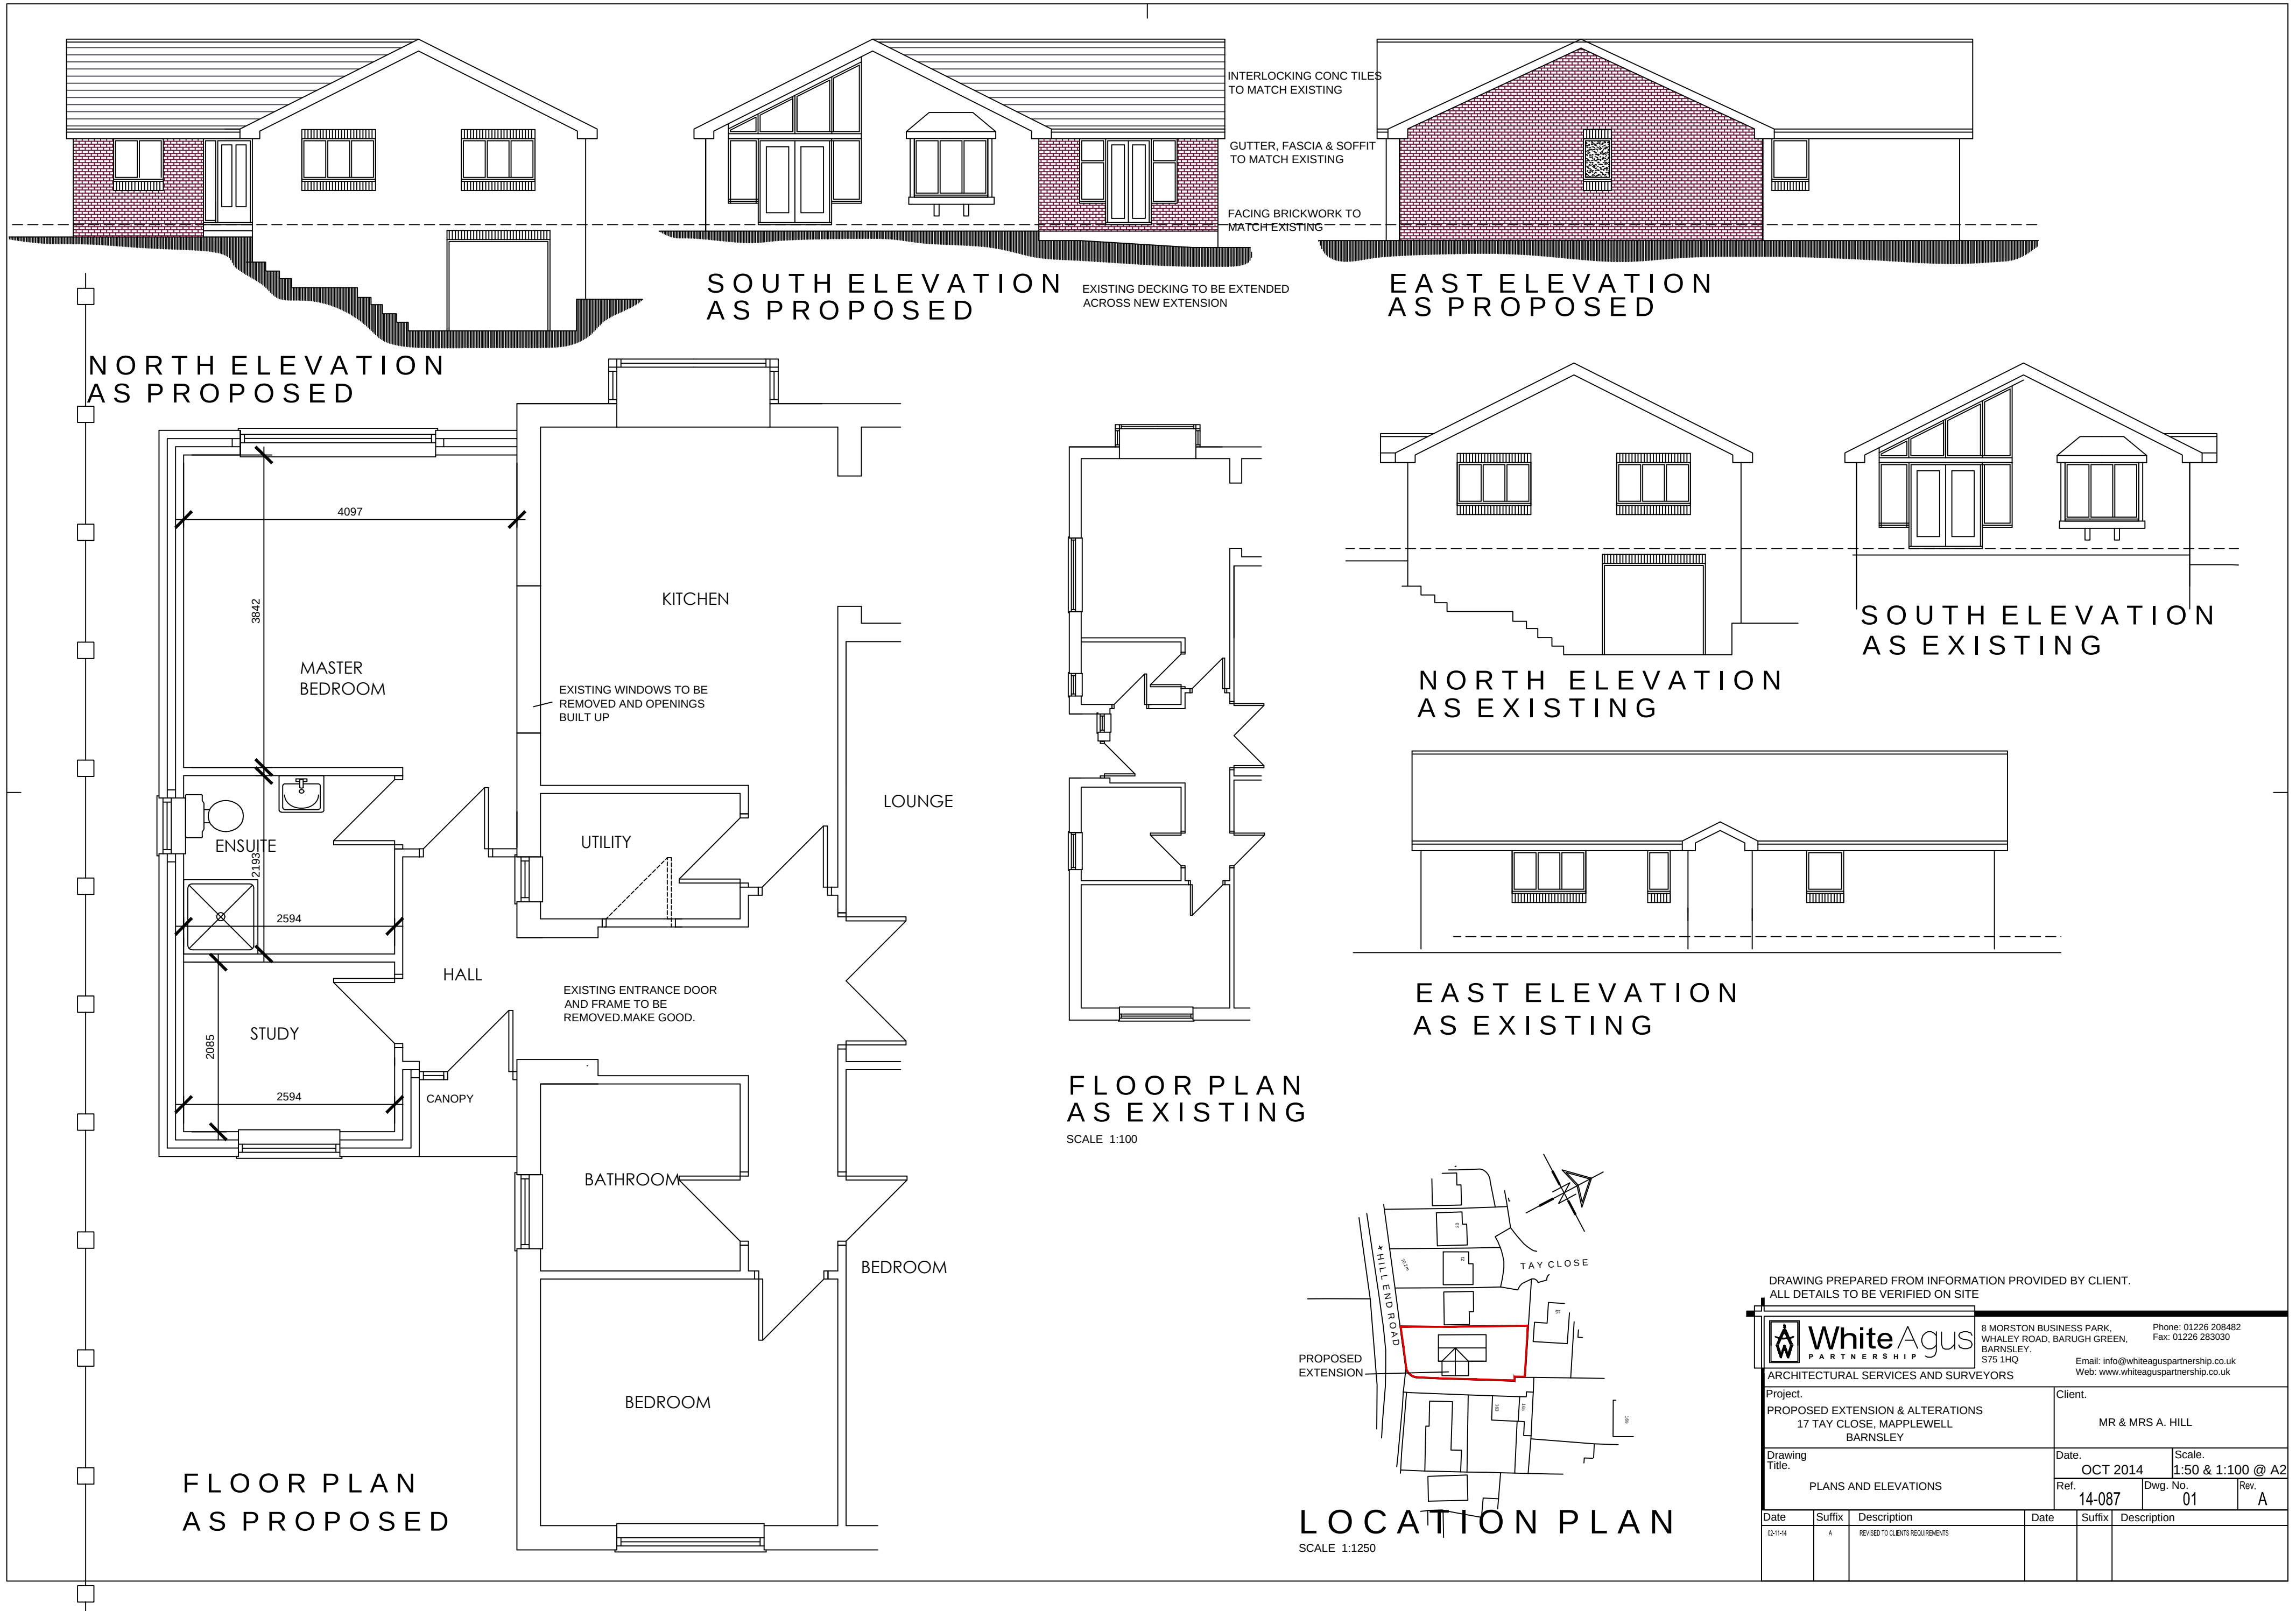

DRAWING PREPARED FROM INFORMATION PROVIDED BY CLIENT. ALL DETAILS TO BE VERIFIED ON SITE										
 White Agus PARTNERSHIP			8 MORSTON BUSINESS PARK, WHALEY ROAD, BARUGH GREEN, BARNLEY. S75 1HQ				Phone: 01226 208482 Fax: 01226 283030 Email: info@whiteaguspartnership.co.uk Web: www.whiteaguspartnership.co.uk			
ARCHITECTURAL SERVICES AND SURVEYORS										
Project. PROPOSED EXTENSION & ALTERATIONS 17 TAY CLOSE, MAPPLEWELL BARNLEY						Client. MR & MRS A. HILL				
Drawing Title. PLANS AND ELEVATIONS						Date. OCT 2014		Scale. 1:50 & 1:100 @ A2		
						Ref. 14-087		Dwg. No. 01		Rev. A
Date	Suffix	Description				Date	Suffix	Description		
02/11/14	A	REVISED TO CLIENTS REQUIREMENTS								